


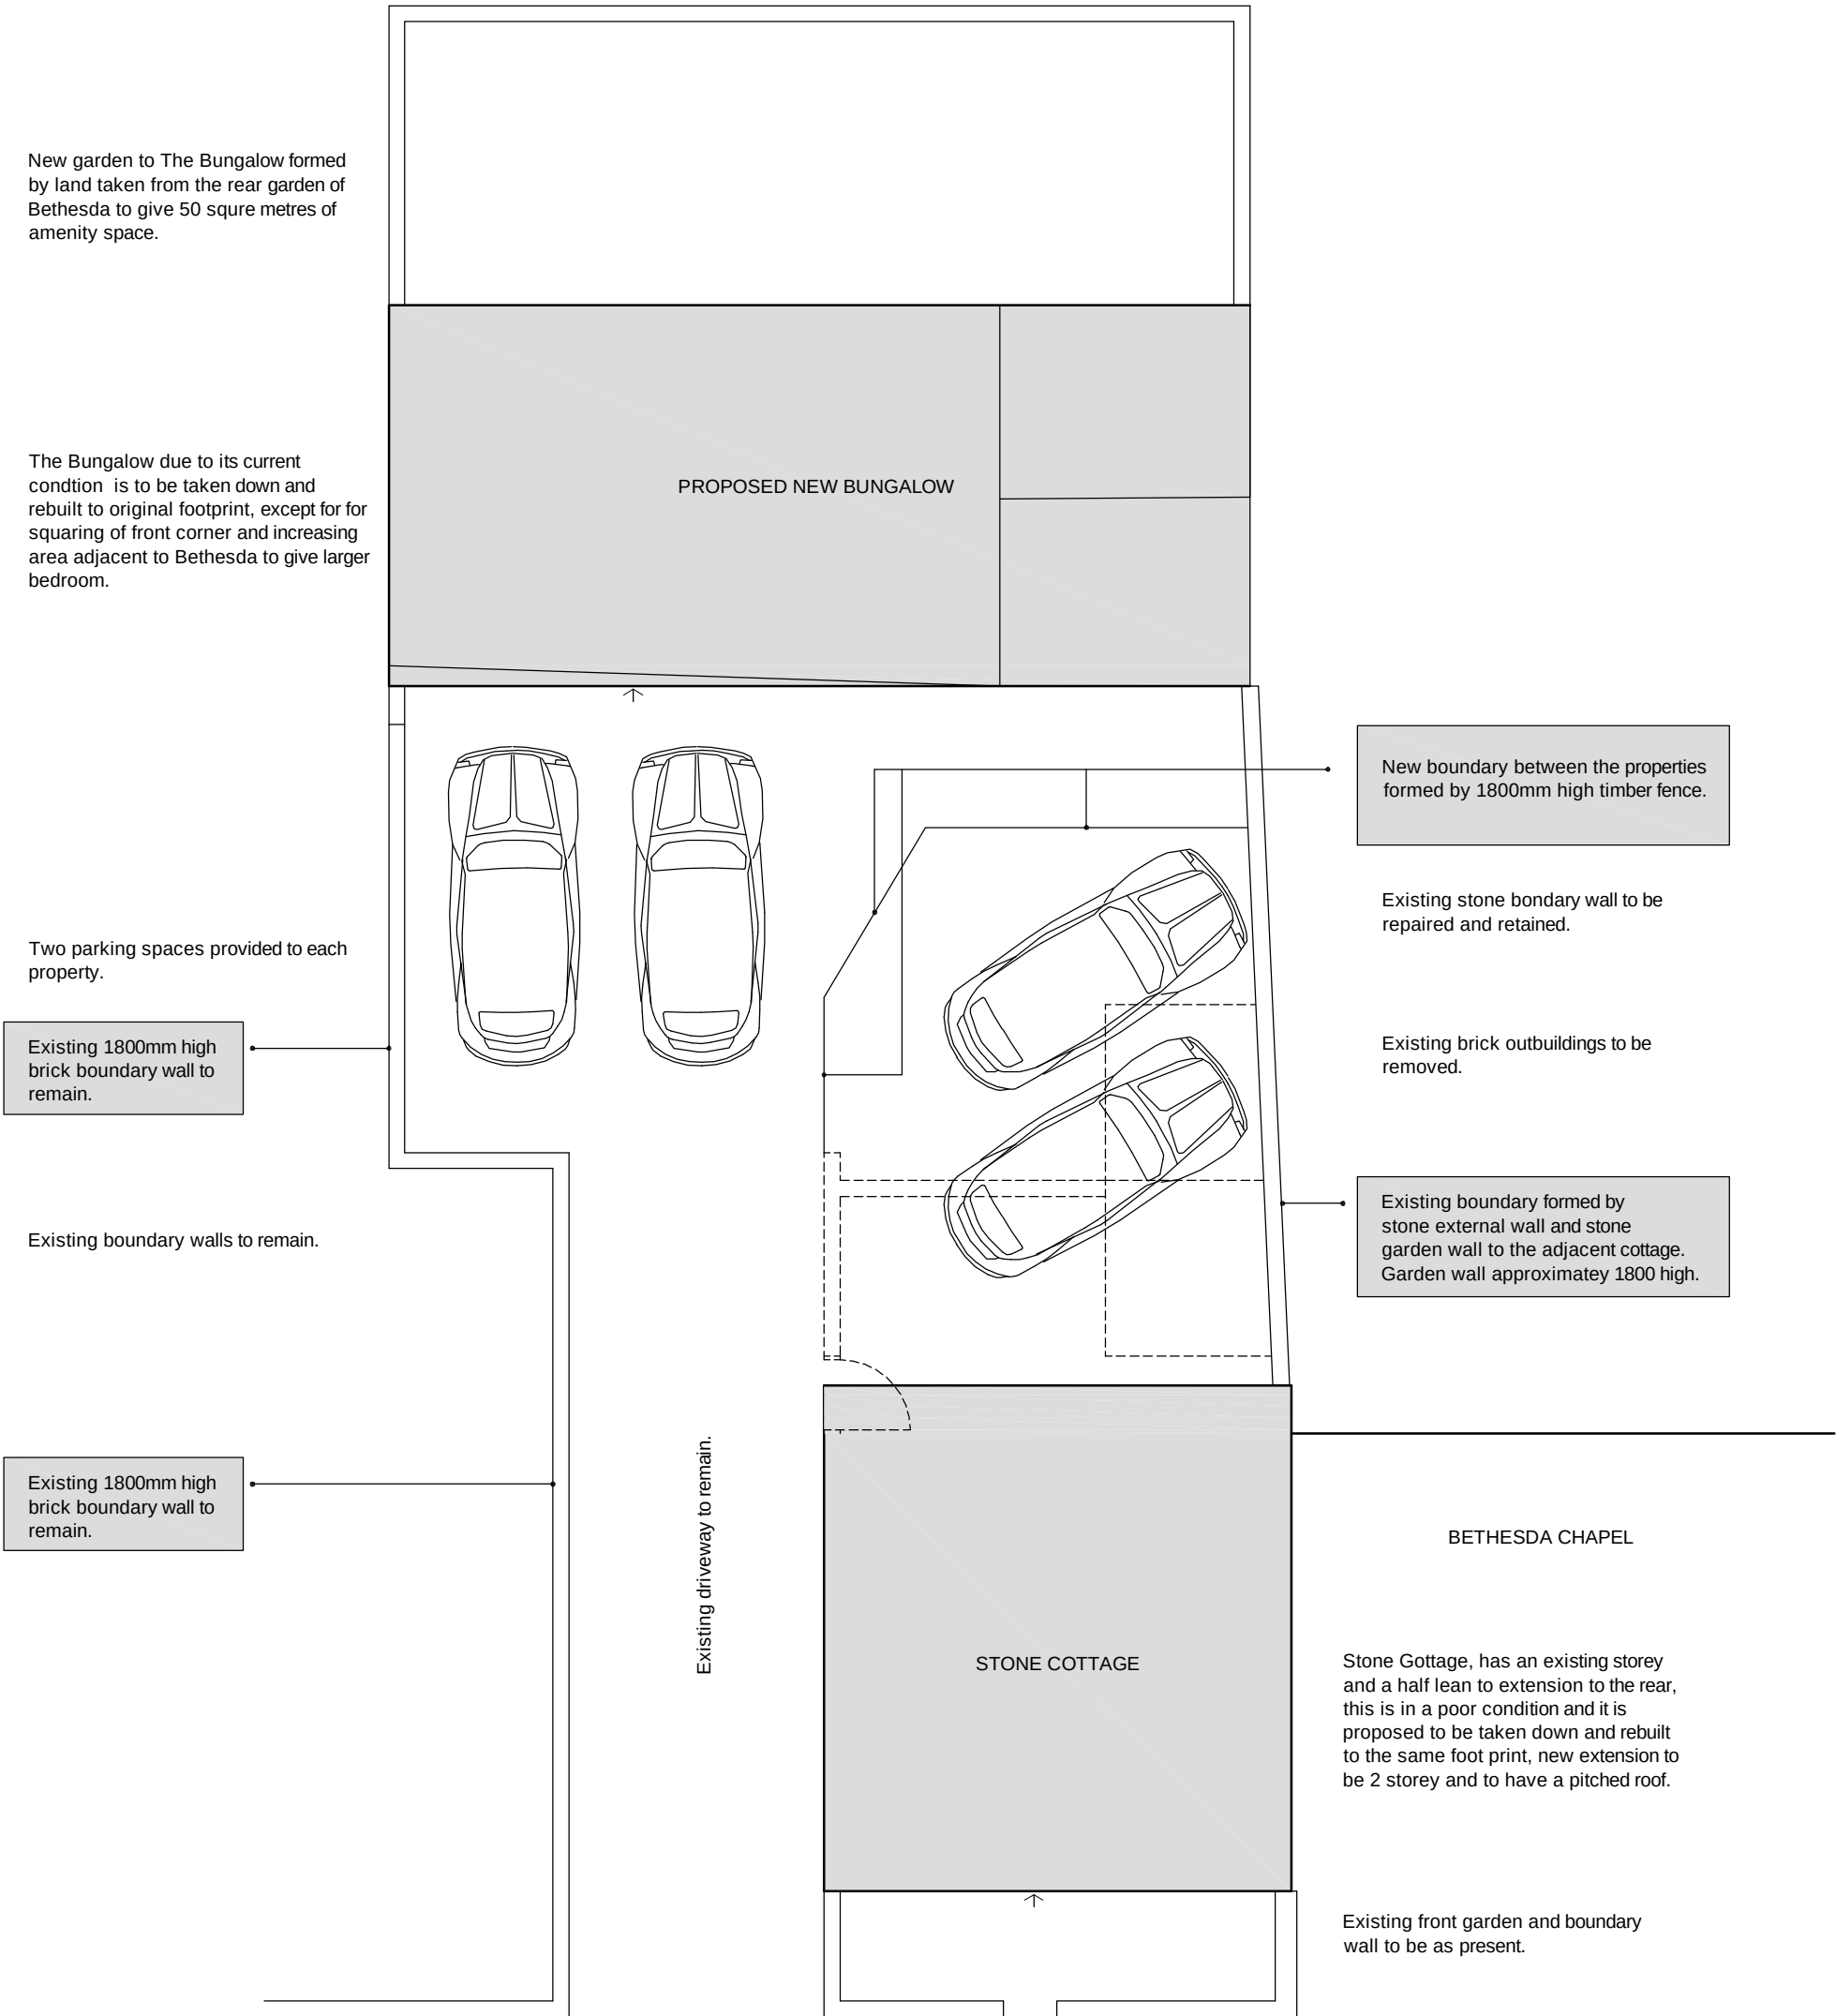

C H U R C H S T R E E T

PROPOSED REDEVELOPMENT OF STONE COTTAGE AND THE
BUNGALOW, CHURCH STREET, HOLT FOR MR. & MRS. G. MITCHELL.

PROPOSED SITE PLAN. 1:100.

Rev A. Site boundary details added. 27 / 07 / 2020

S. H. MILES

EMAIL: shiles58@gmail.com
07747041200