
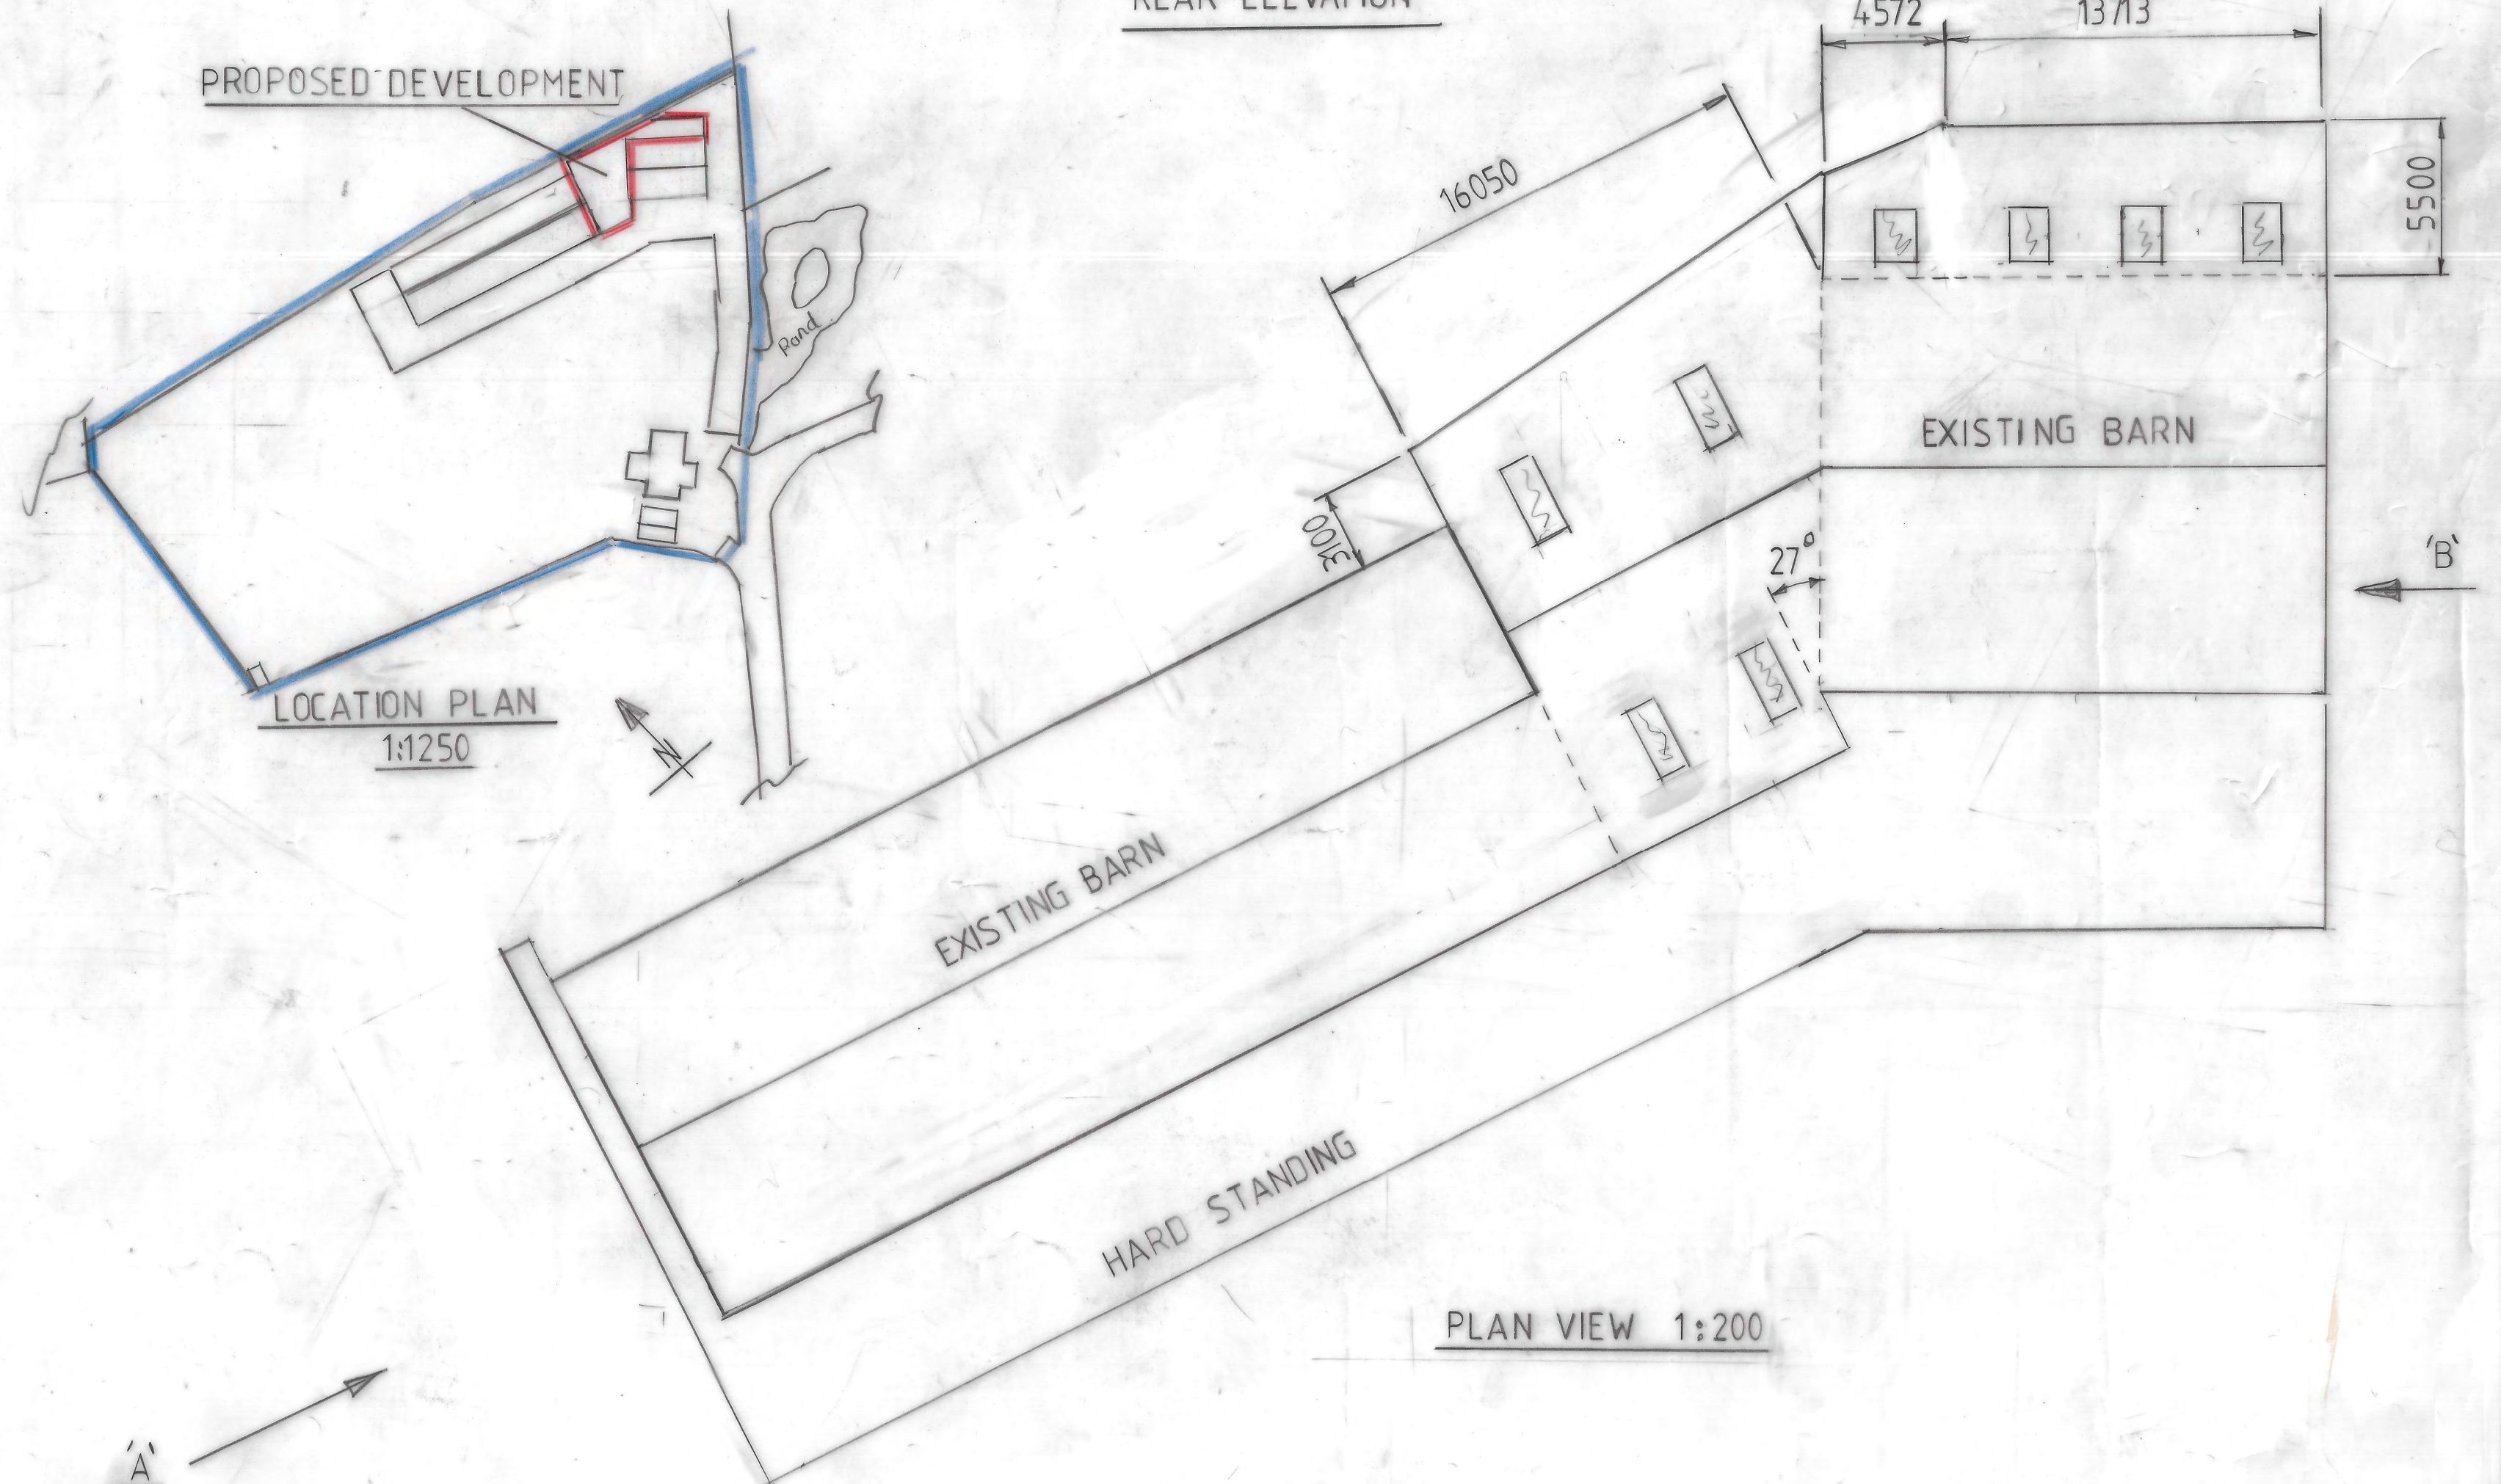
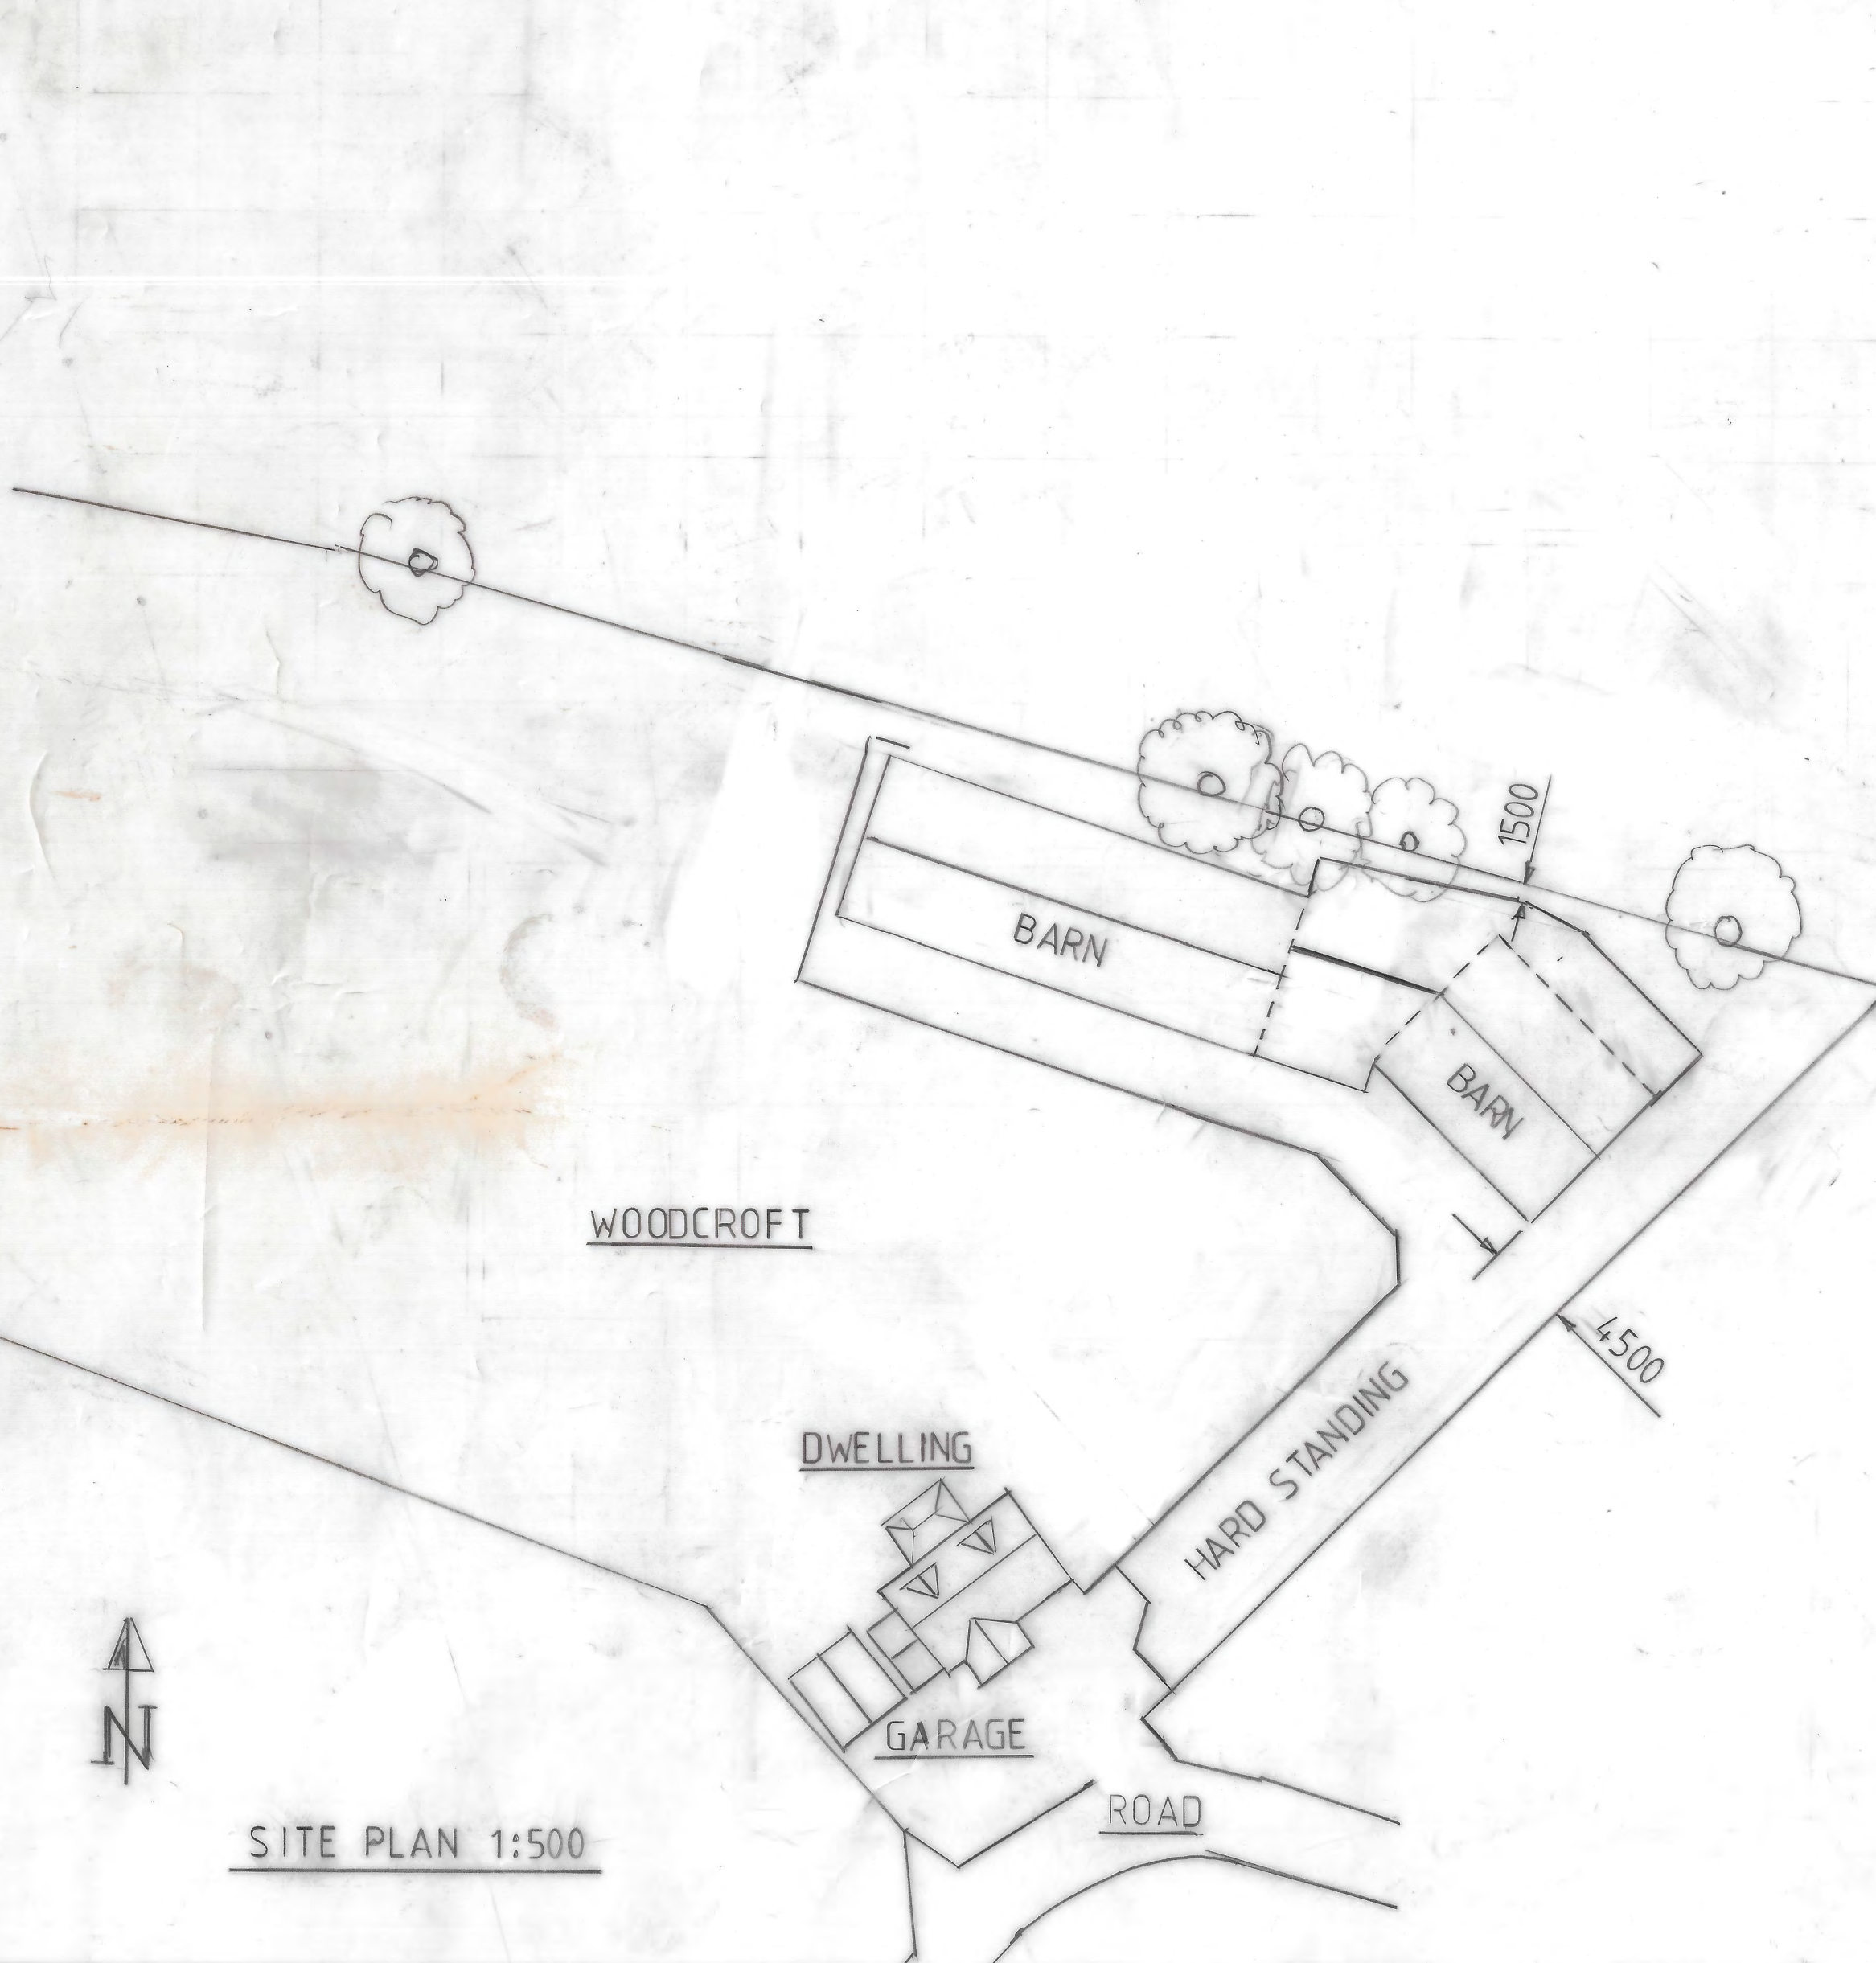
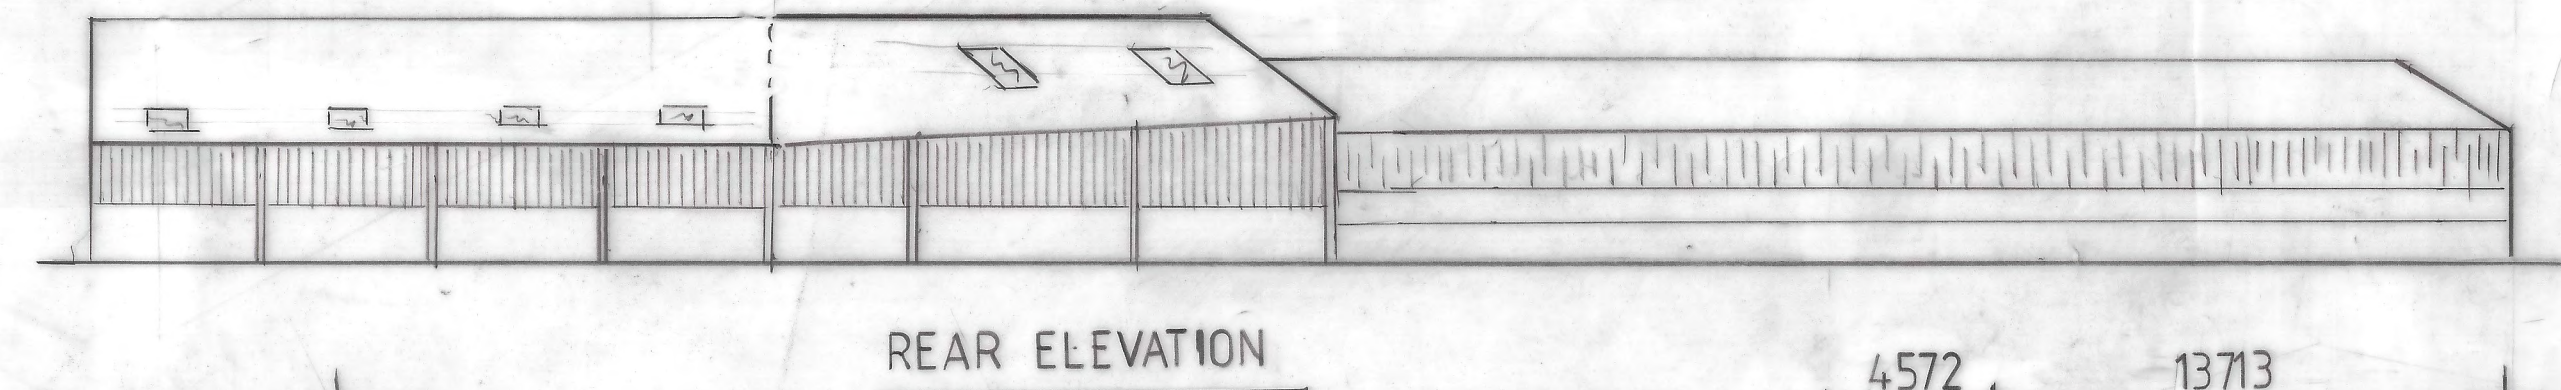
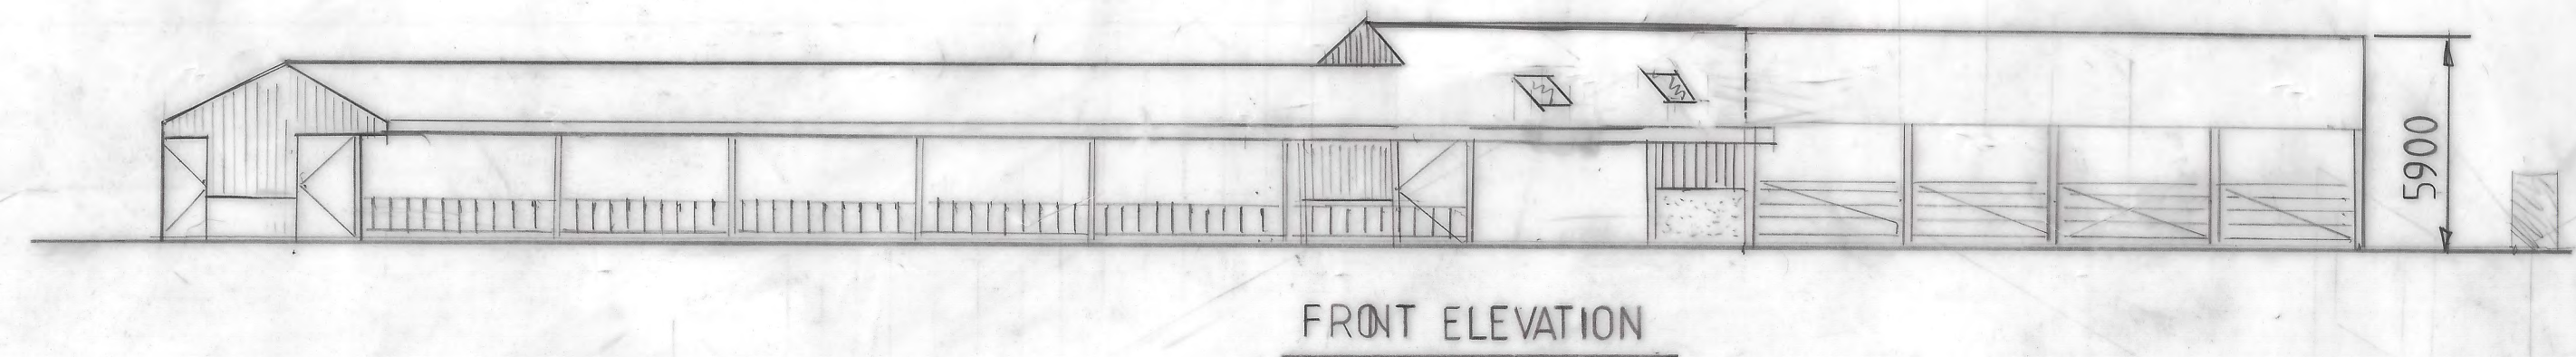
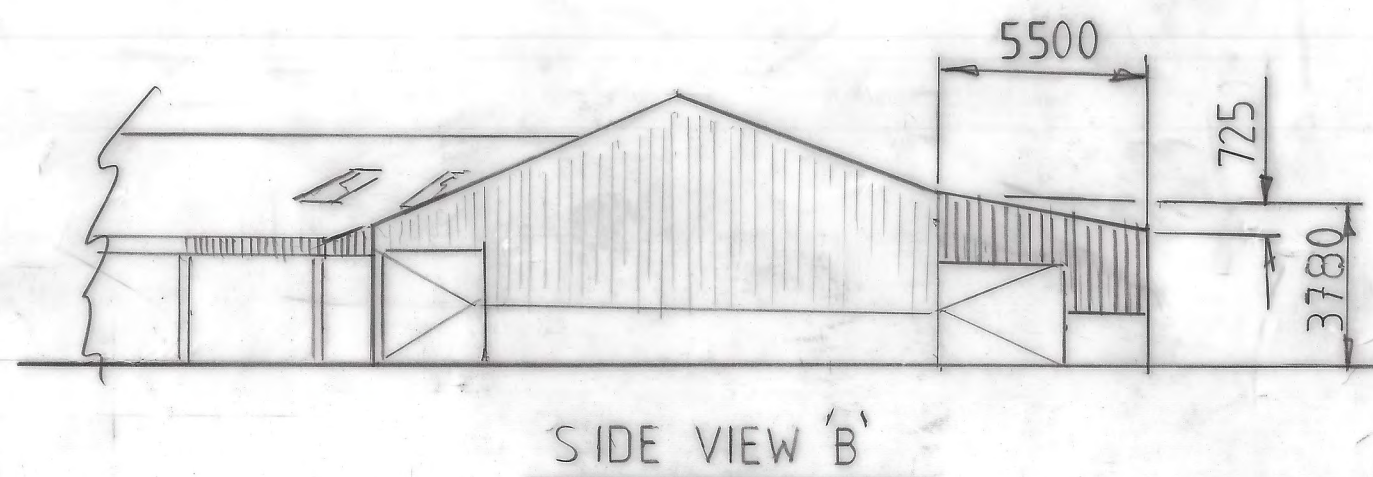


DO NOT SCALE EXCEPT FOR ESTIMATES OF QUANTITIES, IF IN DOUBT ASK.

DRAWING No.	REV.

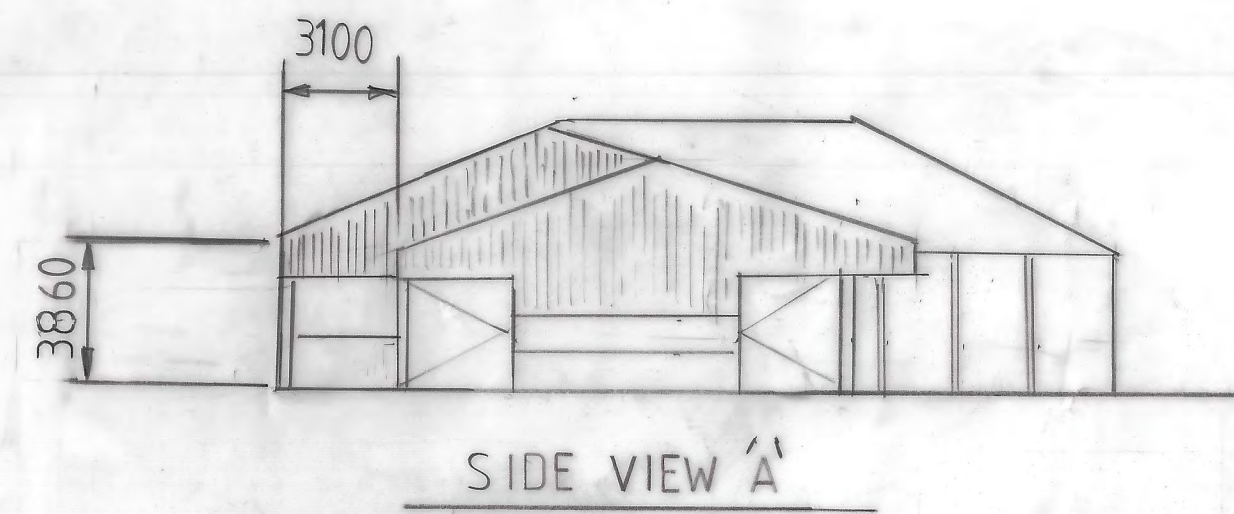

DRG. TITLE			PROJECT No.		
STORAGE FACILITY BETWEEN EXISTING BARNs & BEHIND.					
WORKS:		BUILDING:		PLANT:	
GEOG. AREA:		SYSTEM No.		SECTION:	
P.L.C.'S:		WOODCROFT HOLY BUSH WREXHAM L113.0BH			
SCALES: 1:200/1:500/1:1250					
DRG. TYPE:		DO LOC:		THIS DRAWING IS THE PROPERTY OF ENGINEERING SOLUTIONS LTD IT MUST NOT BE COPIED OR LENT WITHOUT THE CONSENT OF ENGINEERING SOLUTIONS LTD AND MUST BE RETURNED ON REQUEST	
DRAWN BY: ADR		DATE: 20/11/2020			
CHECKED:		DATE:			
APPROVED:		SECTION:		DATE	
DRAWING No.				REV.	

ISSUE	REVISION	GRID	DRN	APP	DATE	FILMED	ISSUE	REVISION	GRID	DRN	APP	DATE	FILMED	ISSUE