


Notes:
All dimensions must be checked on site and not scaled from this drawing.

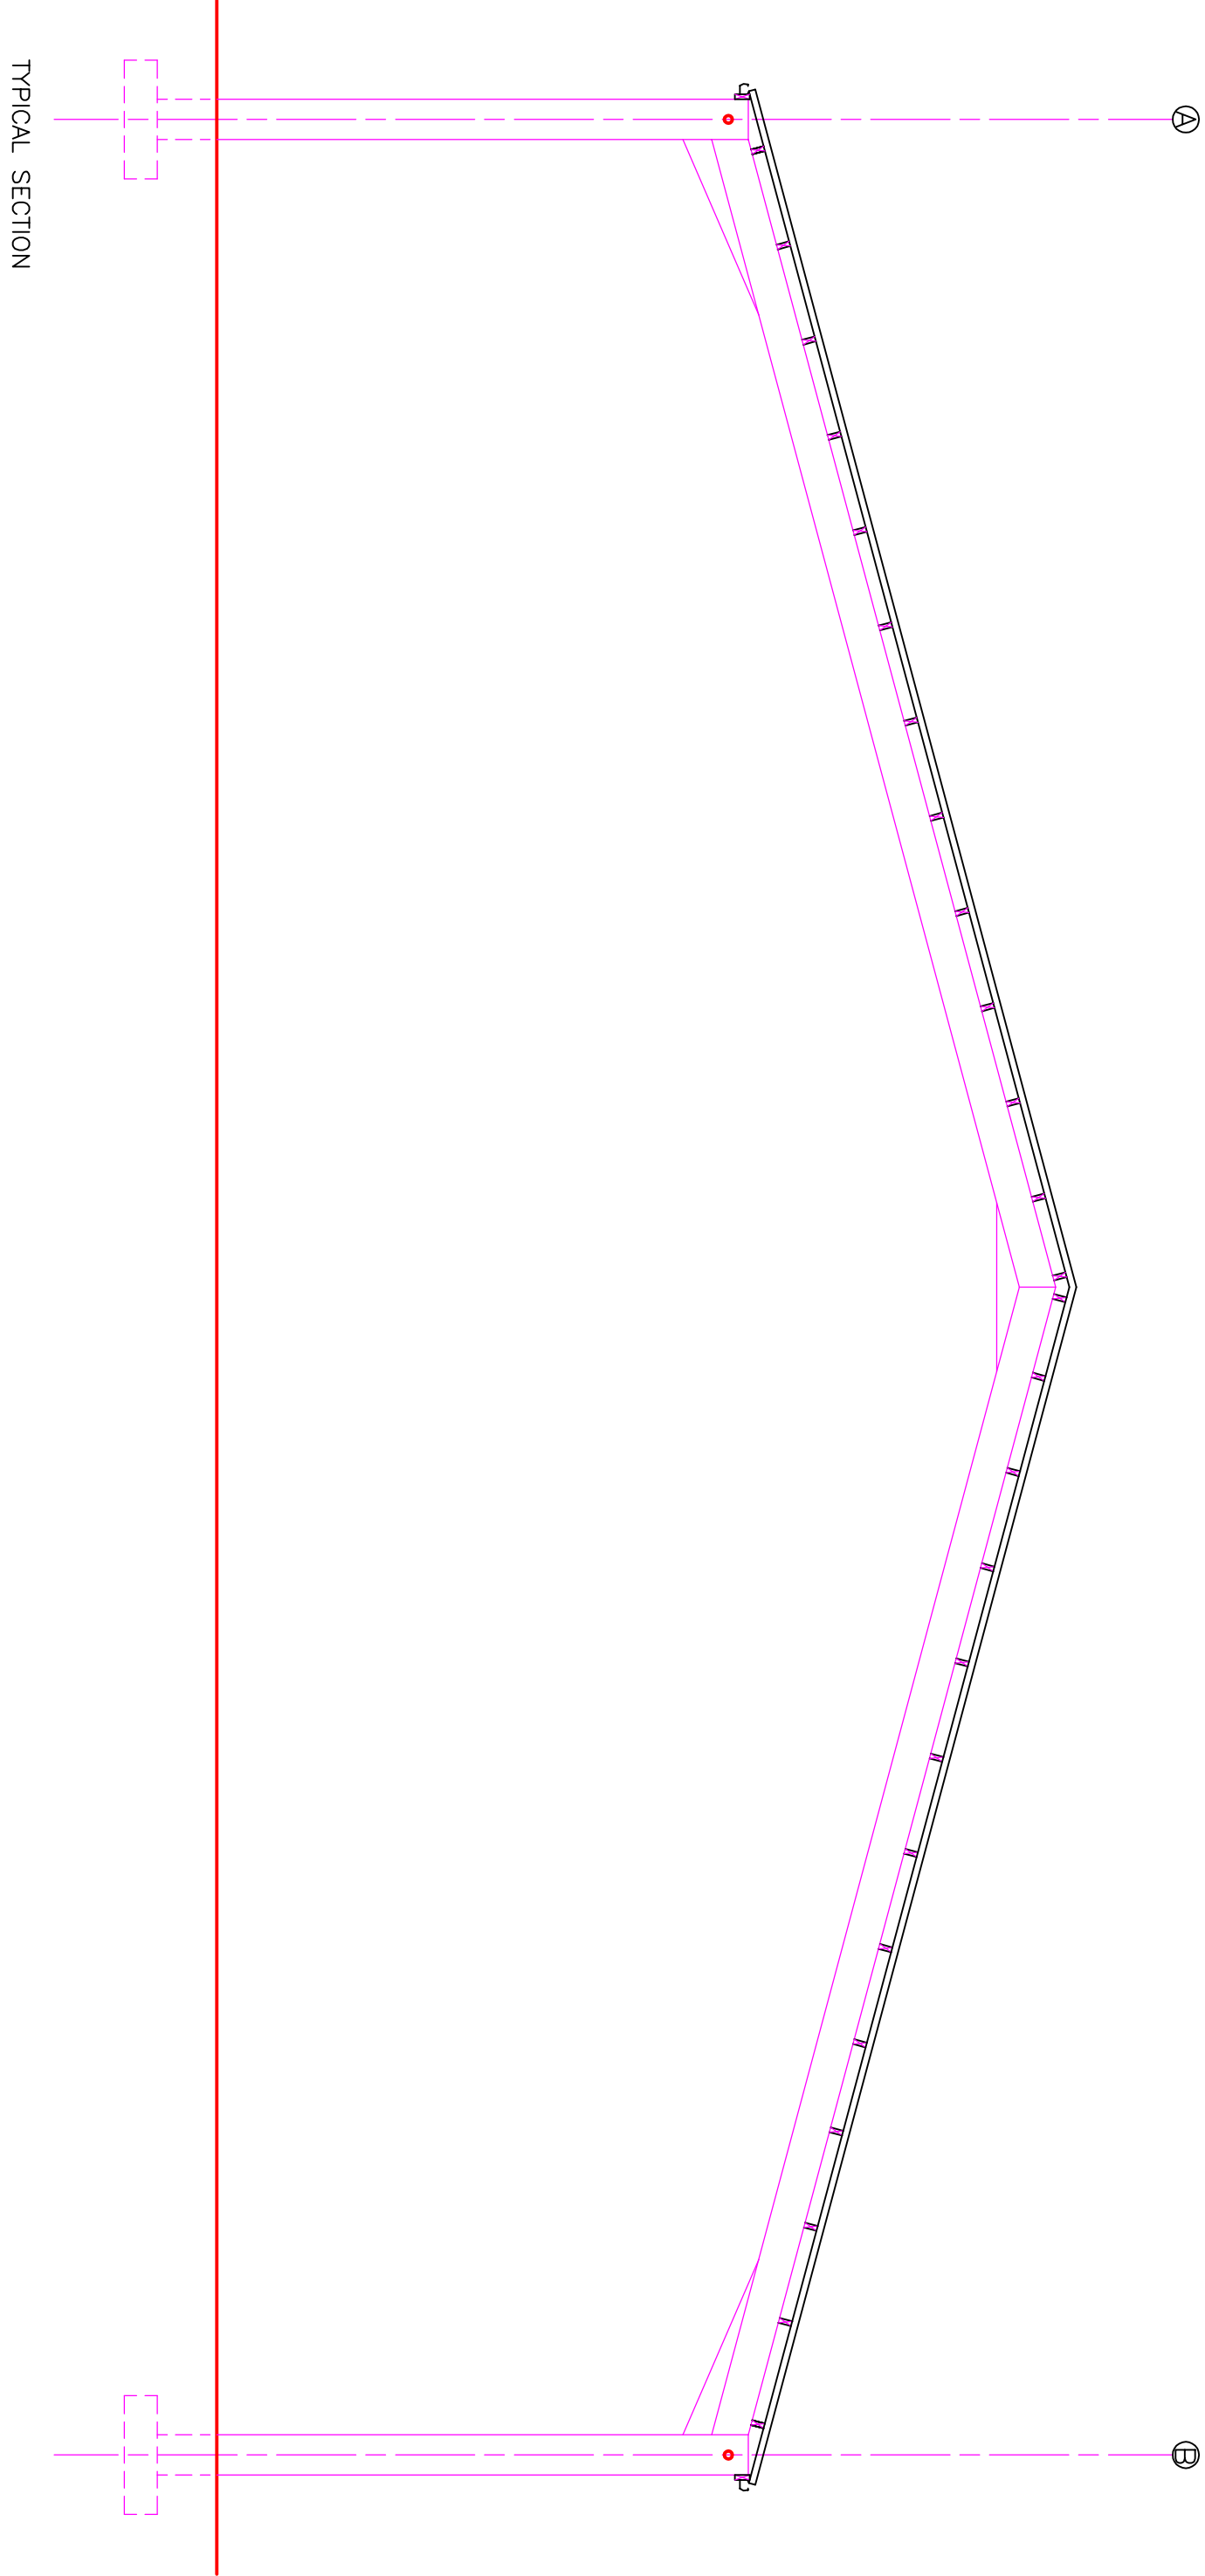

Rev	Revision	Date

Kingsway Design

The Studio @ The Oaks,
Holywood, Wolsingham,
Bishop Auckland. DL13 3HE

Tel. 01 388 526521
Mobile 07763 131708

Client
James Jones & Sons Ltd.

Job Title
**Proposed New Boilerhouse, Kilns,
& Dry Store at Oak Road, Wrexham,
LL13 9RG.**

Drawings Title
Dry Pallet Store - Plan.

Scale & A1	Project No	Revision
1 / 100	M S	
Date		
October, 2020.		
Drawing No		
0729 / 03		