


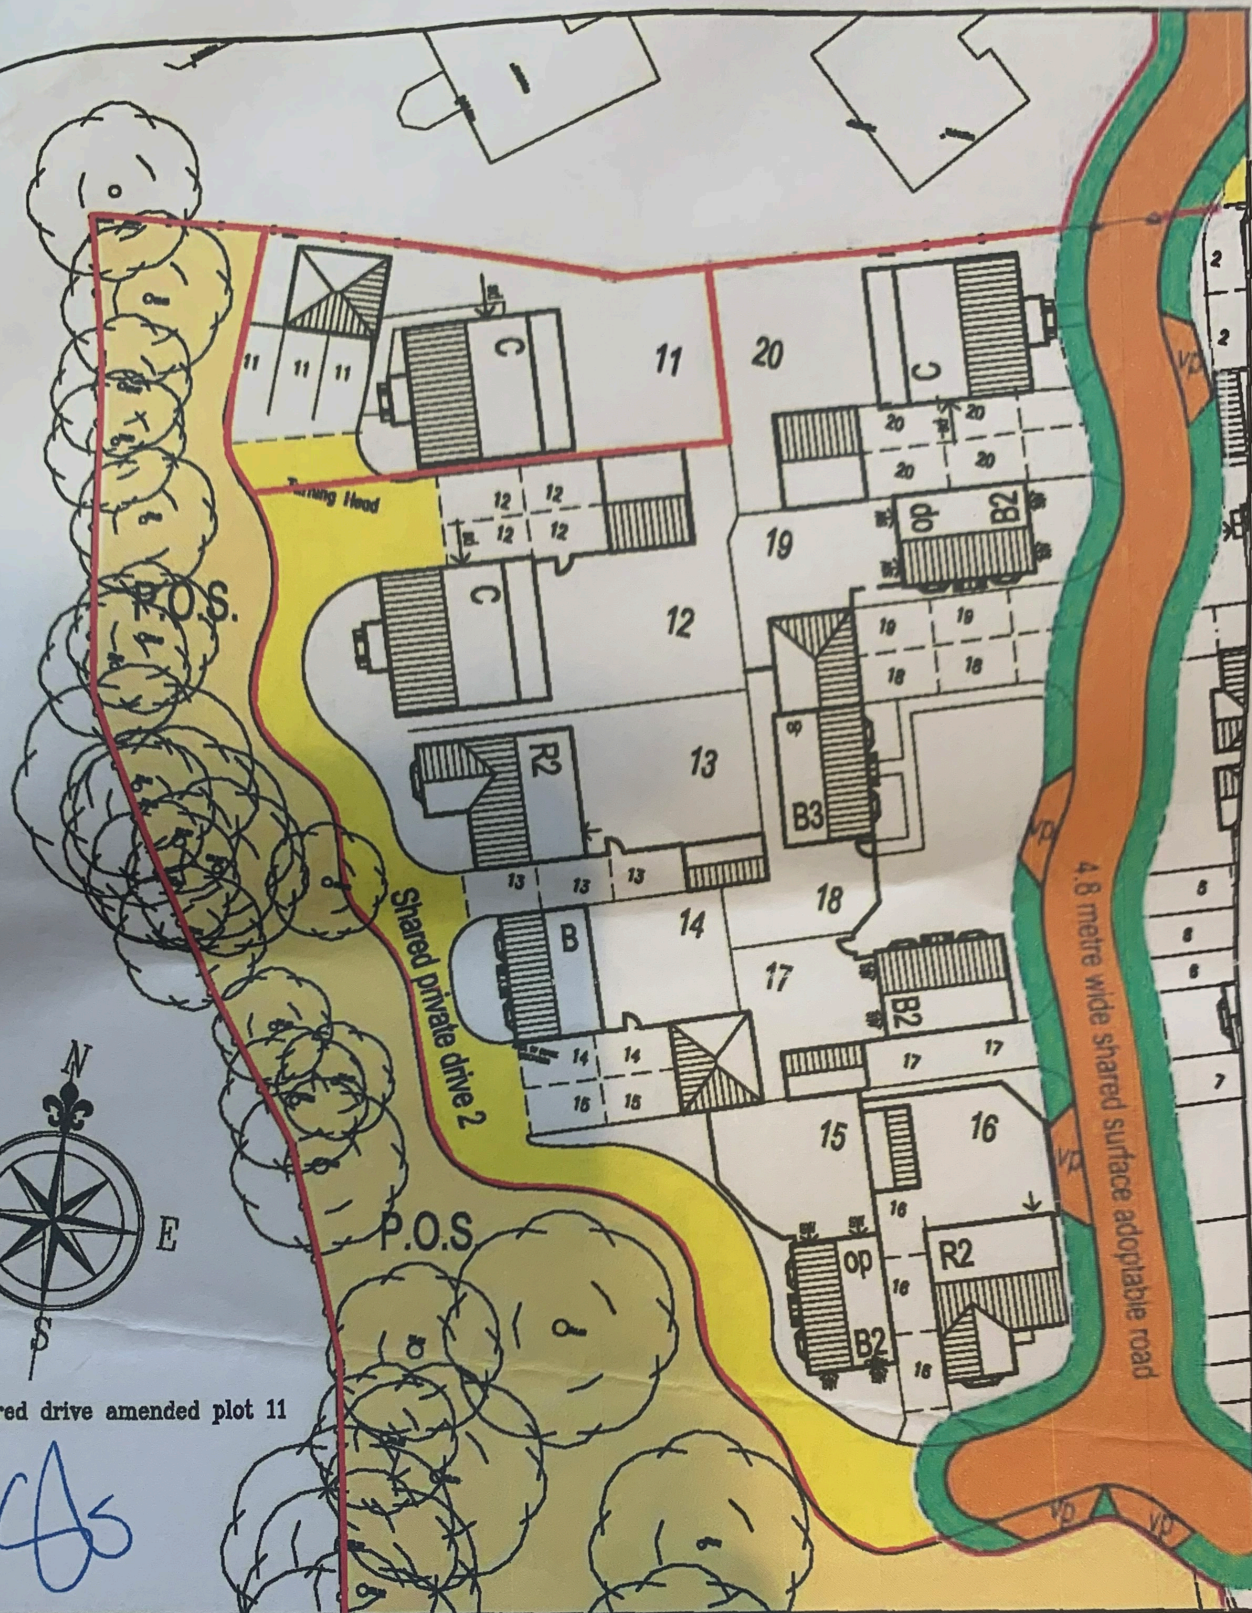


Revisions
Rev A Shared drive amended plot 11

CS

CARTWRIGHT

ARCHITECTURAL & PLANNING SERVICES

90 Main Road, Wybunbury, Cheshire. CW5 7LS
Telephone and Fax No. 01270 368217 or 07917672498
E-mail - robert.cartwright6@btinternet.com

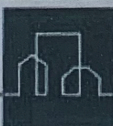

CLIENT
S. G. Estates Ltd.

CONTRACT
Chestnut Court
Summerhill Road
Wrexham

DWG TITLE:
DEED PLAN PLOT 11

SCALE:
1:500 ● A4

DATE:
July 2016

DWG No.
DP 11A