


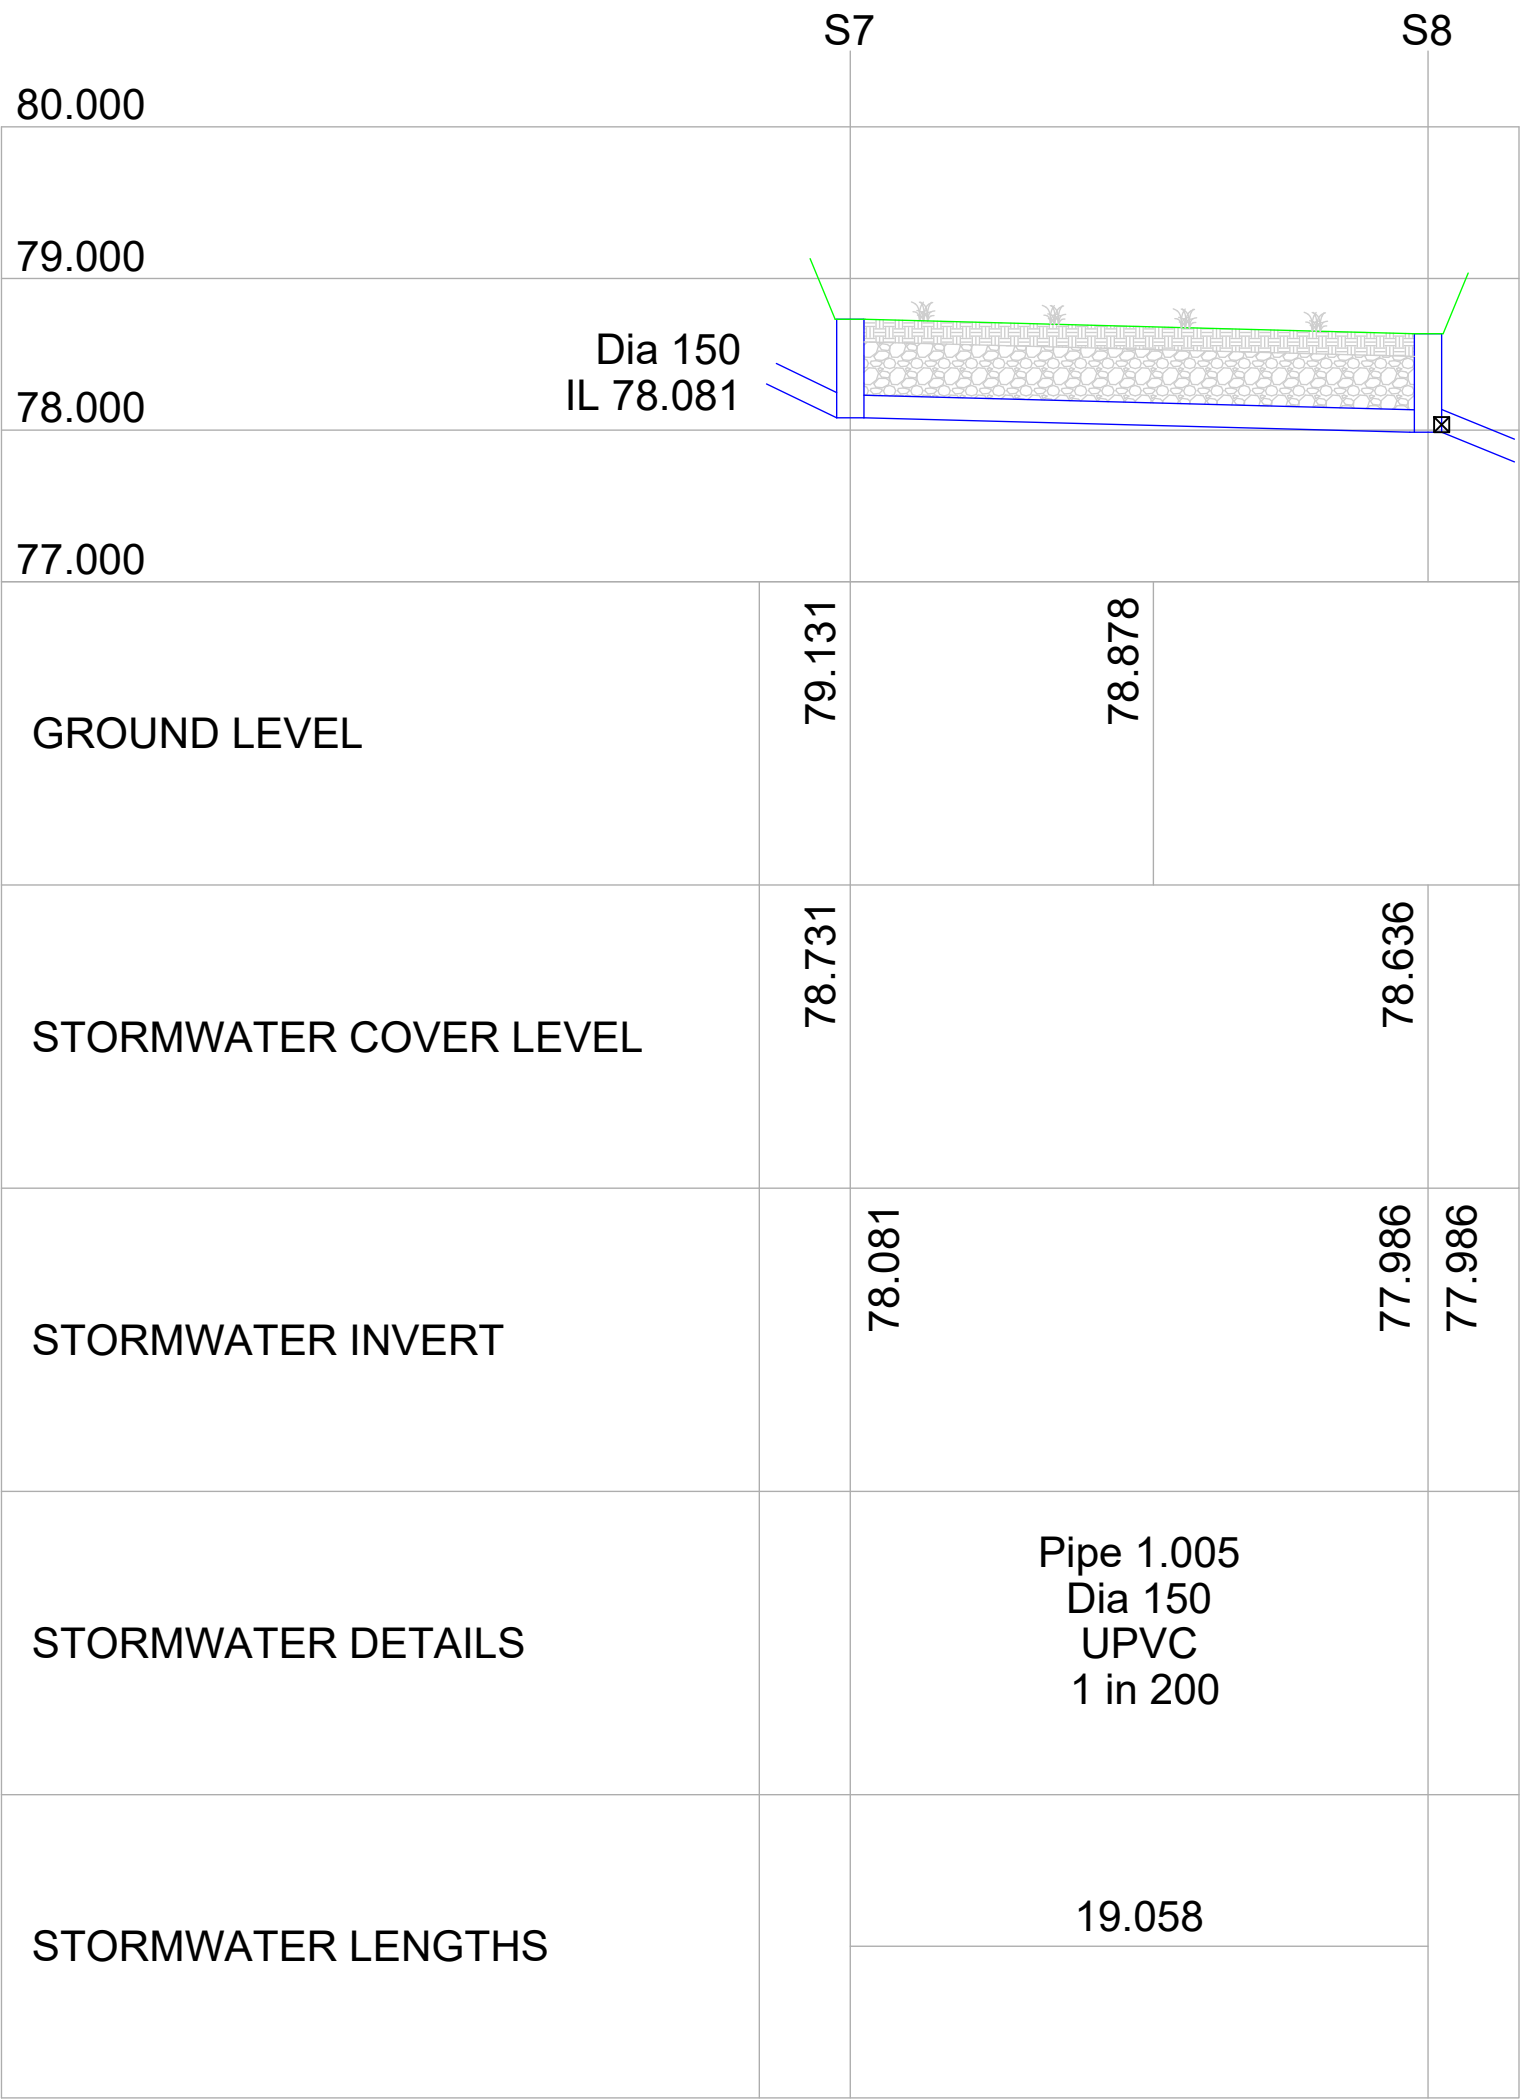

- NOTES
1. Do not scale from this drawing
 2. All dimensions are in meters unless stated otherwise
 3. This drawing is to be read in conjunction with all relevant drawings and documents associated with this project.
 4. All surveyed information including levels and layout is provided by others
 5. All existing and proposed dimensions, levels and locations to be checked and verified by the main contractor on site prior to the commencement of the works and any anomalies reported to the engineer.
 6. All works, workmanship and materials on private drainage to be in accordance with the civil engineering specification for water industry 7th edition published by the water research council.

P02	10/03/21	Drainage levels updated based on topographical survey.	CH	WW	EO'C
P01	29/01/21	First Issue	CH	WW	EO'C
REV:	DATE:	DETAIL:	DES:	CHK:	APP:



Samuel House, 5 Fox Valley Way, Stocksbridge, Sheffield, S36 2AA

CLIENT:
Carlton Holdings Partnership

PROJECT:
Hanmer Arms, Hanmer

DRAWING TITLE:
Swale Long Section

DRAWN: CH	DESIGNED: CH	CHECKED: WW	APPROVED: EO'C
DATE: 29/01/2021		SCALE @ A3: NTS	
PROJECT NO.: MAN.244.002		DRAWING NO.: 101	
DRAWING STATUS: Preliminary		ISSUE: P02	