


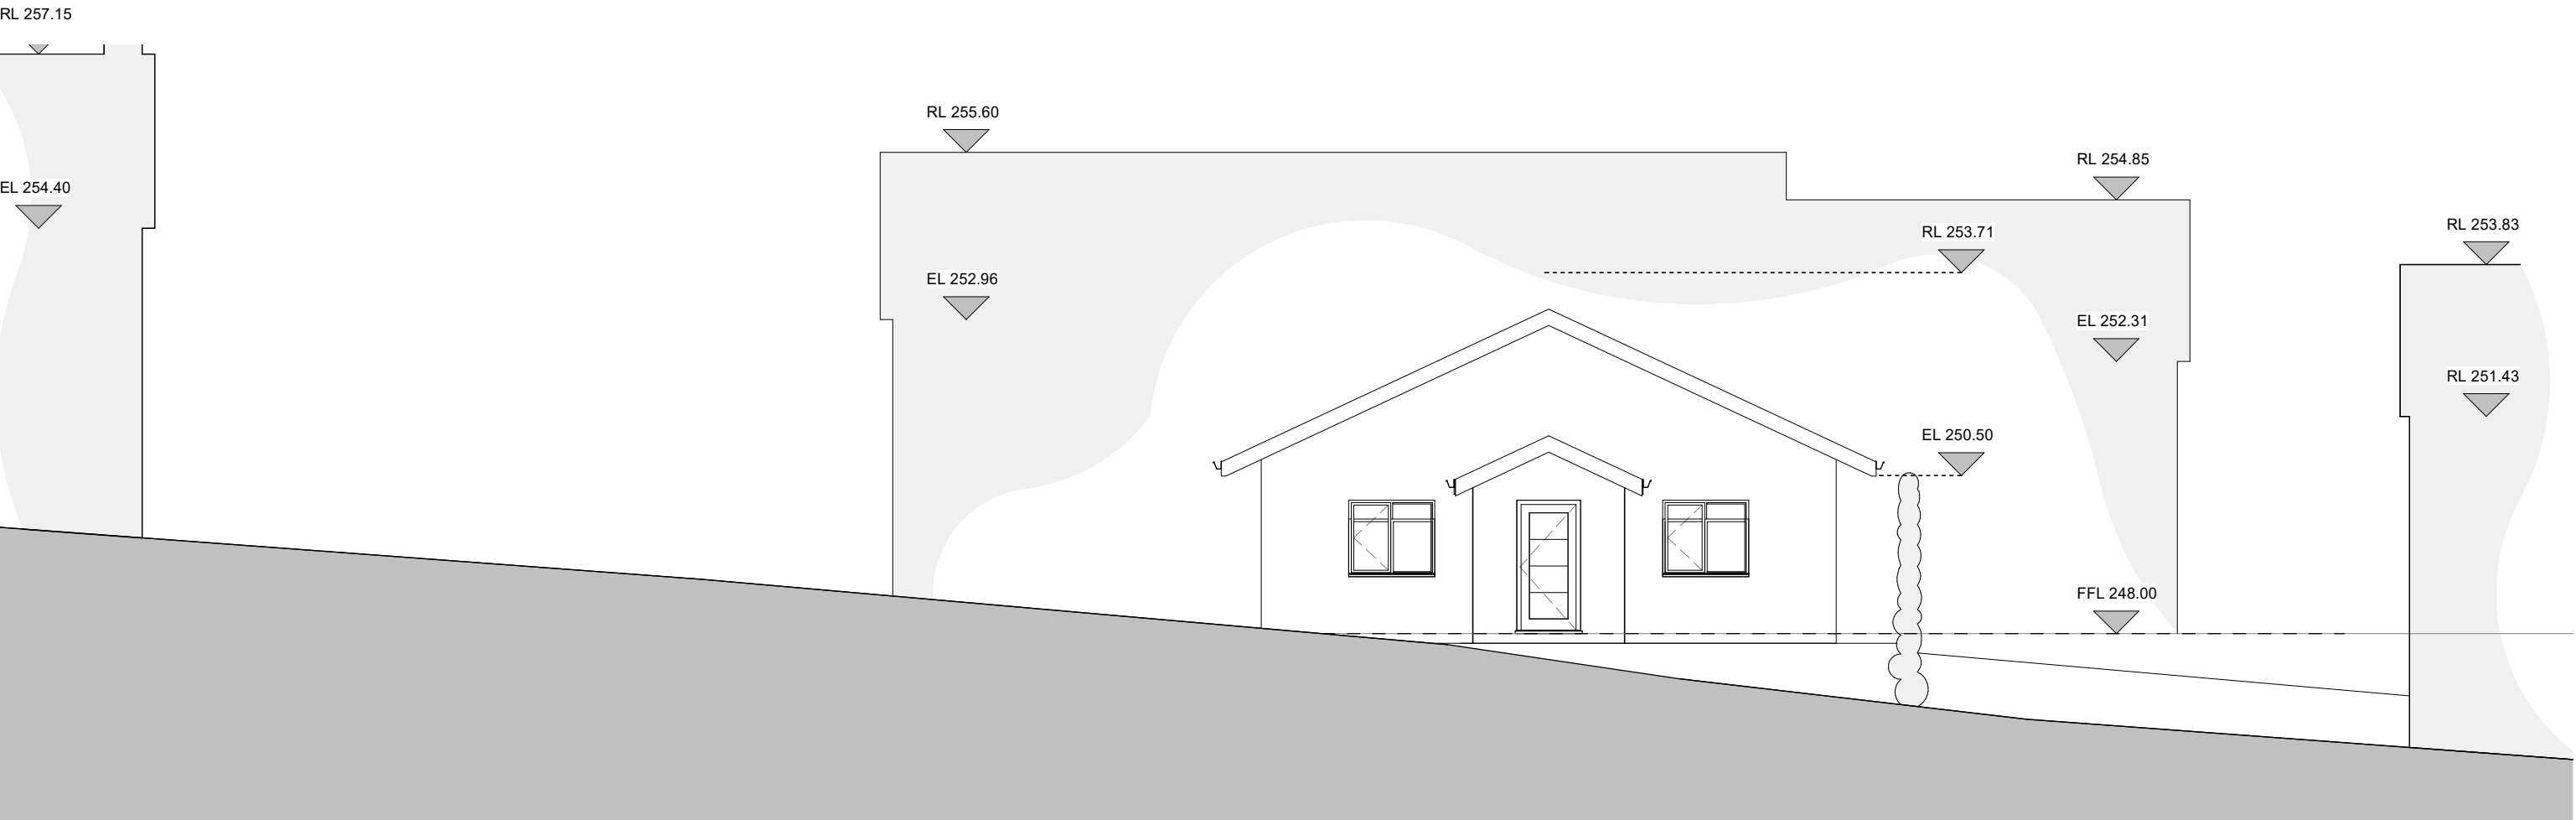

1 Street Elevation
1 : 100

P1 17/08/20 Planning Submission CB CB

Rev	Date	Description	Dr	Ch
-----	------	-------------	----	----



Address 28 Cathedral Road, Cardiff, CF11 9LJ
4 Oak Drive, Marford, LL12 8XT
Website barrondesign.co.uk
CIAT Chartered Practice Number F2683

Client DMR Ltd
Project Bunaglow, Vicarage Hill

Project No P578
Drawing Proposed Street Elevation

Issue Status Planning

A3 1 : 100

Drawing No 203

Rev P1