


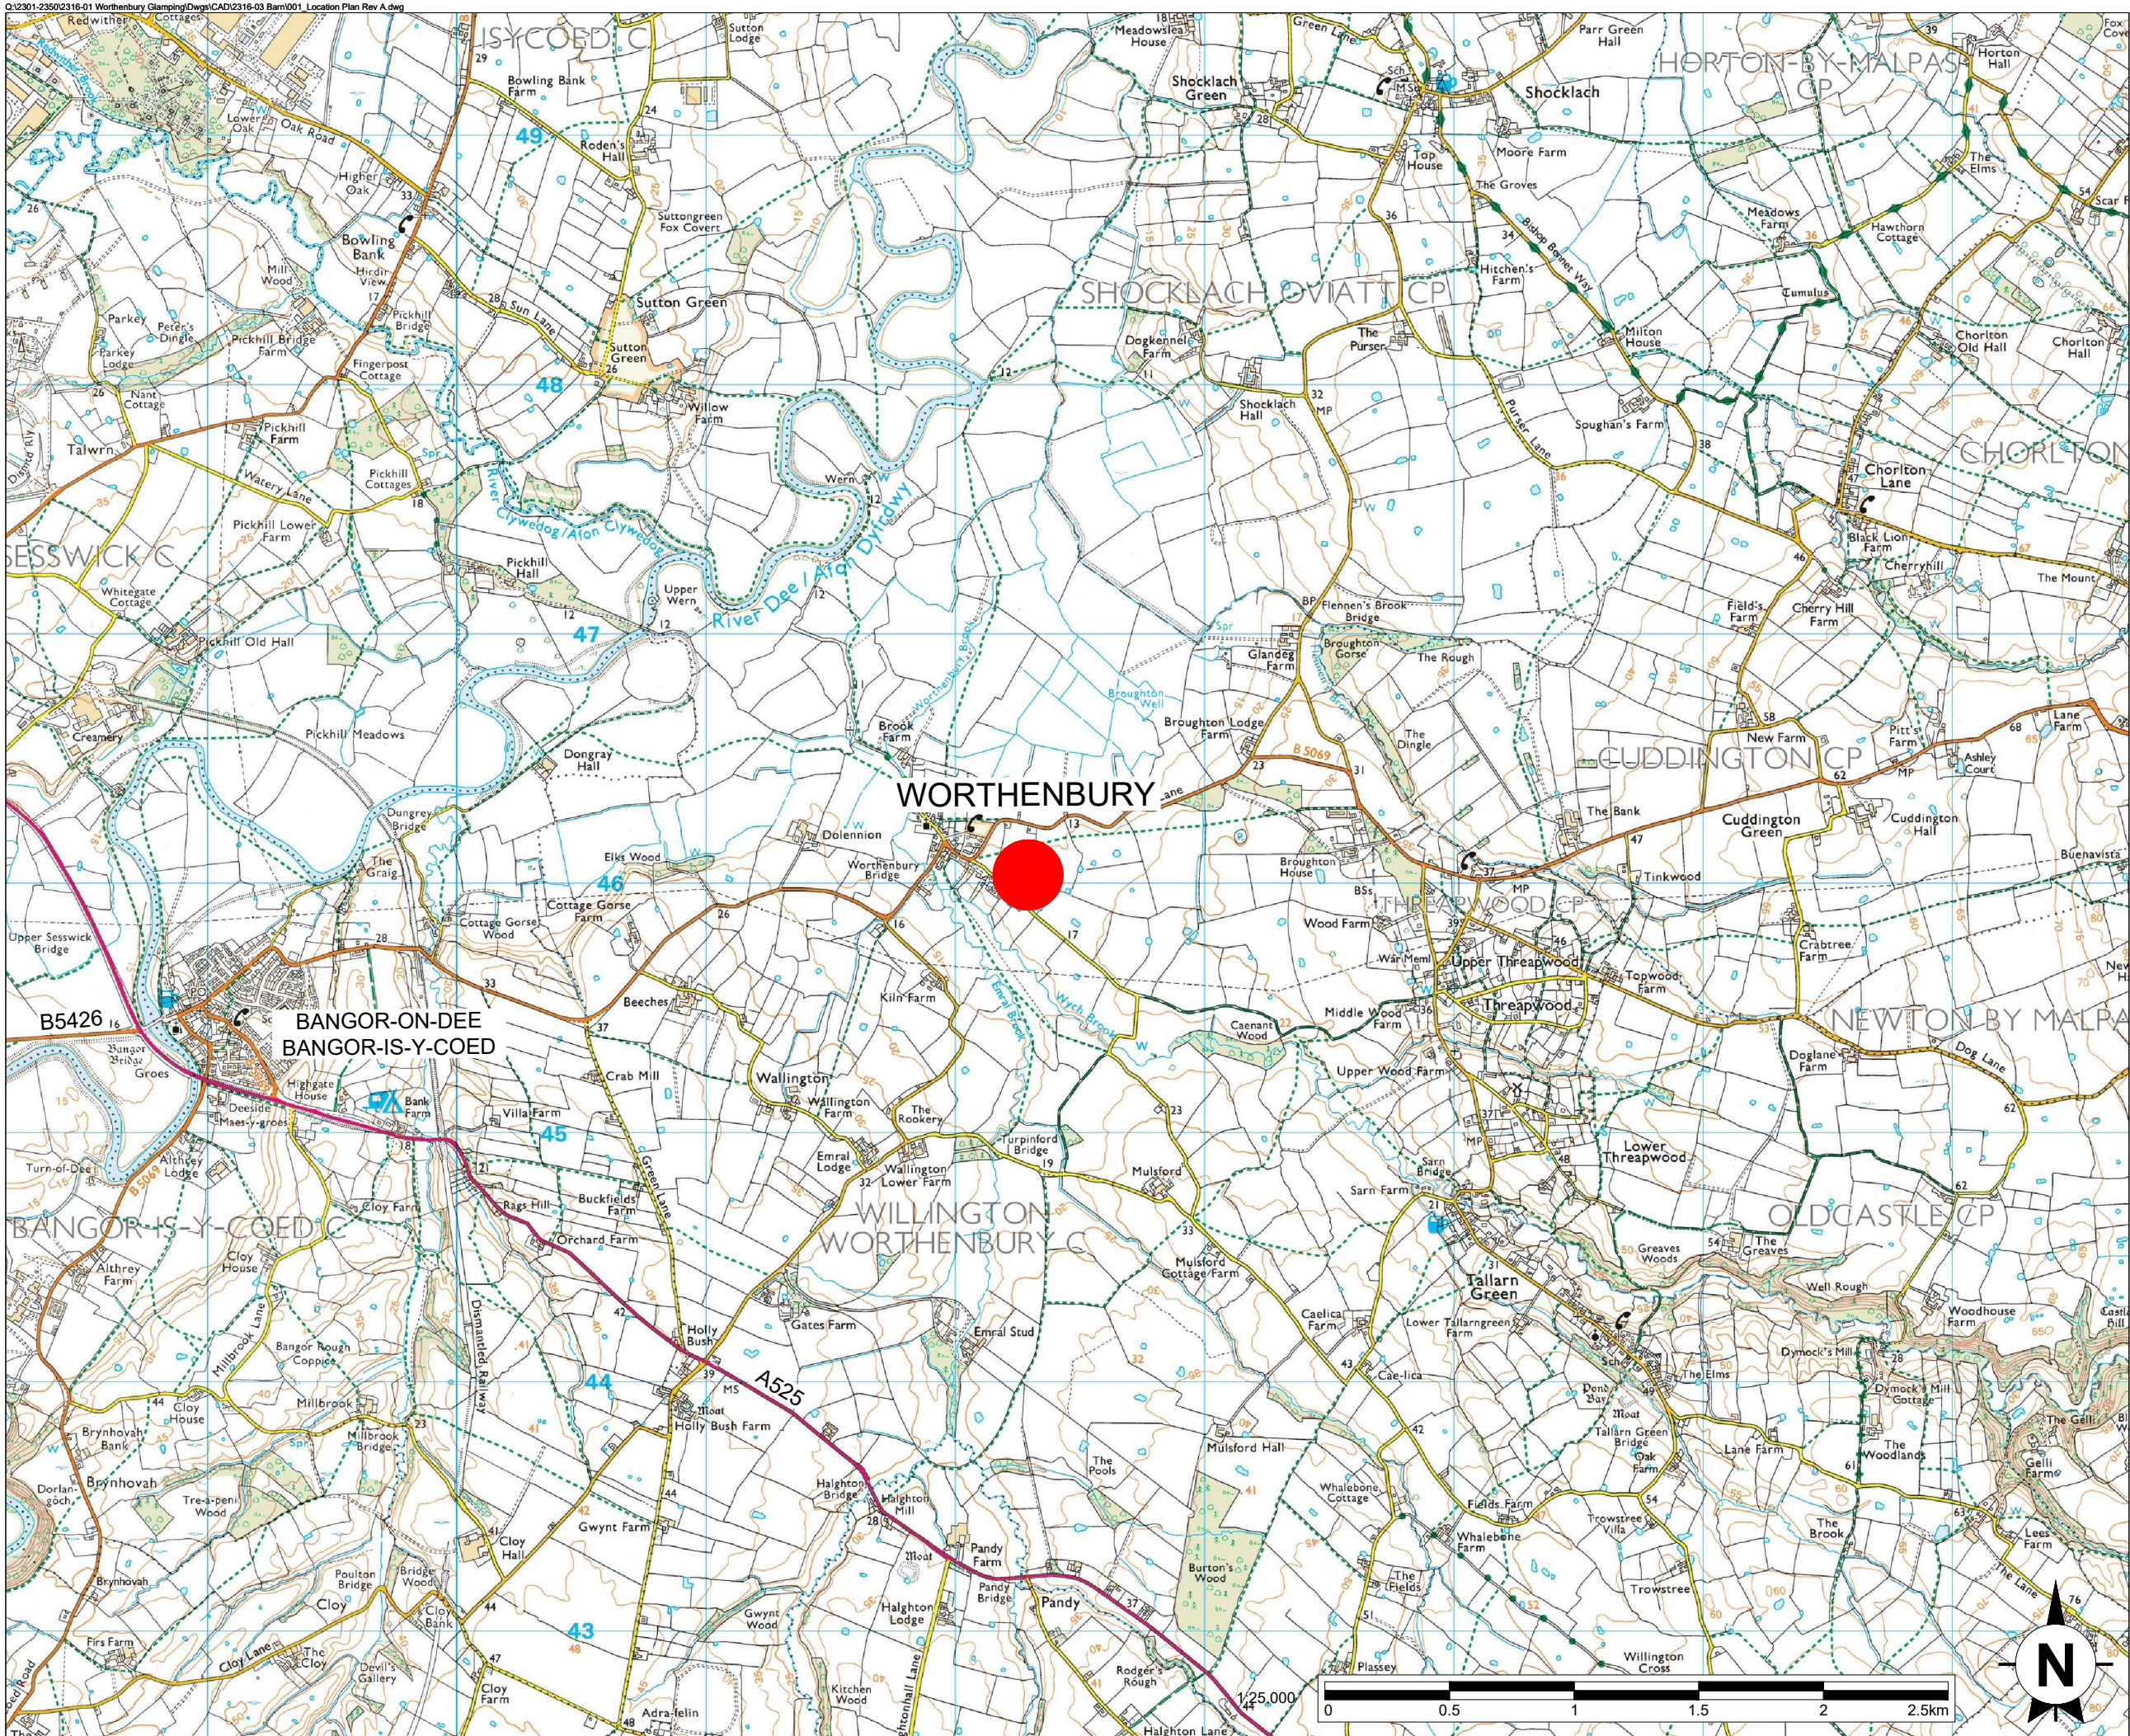

This drawing is the copyright of AXIS P.E.D Limited and may not be loaned, copied or reproduced in any way - or used for any offer, quote, tender or construction purposes without written consent of the company to do so

Follow any figured dimensions - do not scale for construction purposes. IF IN DOUBT ASK.

Revision History		Date

KEY

● Site Location

Client Office: Well House Farm Bruton CH4 8DH		South Manchester Office: Canal House 76 Water Lane Wilmslow SK9 5BB		
0844 8700 007 - www.axisped.co.uk				
client:				
project: BOWLING BANK FARM				
drawing title: LOCATION PLAN				
date: January 2019		drawn by: AP	checked: PR	
drawing number: 2316-03-001		status: ---		
scale(s): 1:25000 @A3		rev:		
planning environment design				