


PROPOSED MATERIALS


WALLS: Facing stone to match existing
ROOF: Welsh Slate with conservation rooflights
WINDOWS: Anthracite Grey Powder Coated Aluminium
DOORS: Anthracite Grey Powder Coated Aluminium
RWG's: Black aluminium, round profile
FASCIAS/BARGES/SOFFITS: Stone copings to match existing

This drawing is the property of CB ARCHITECTURAL DESIGN.
Copyright is reserved by them and the drawing issued on the condition that it is not copied, reproduced, retained or disclosed to any unauthorised person either wholly or in part without the written consent of CB ARCHITECTURAL DESIGN.


1. All dimensions to be verified on site prior to any shop works being commenced.
2. Any discrepancies to be reported to the Designer before any work is put in hand.
3. Do not scale from this drawing.
4. This drawing is to be read in conjunction with relevant consultants and specialists drawings.
5. This is a metric drawing.
6. Dimensions indicated thus "****" are site dimensions and are to be adjusted onsite by the Contractor accordingly.

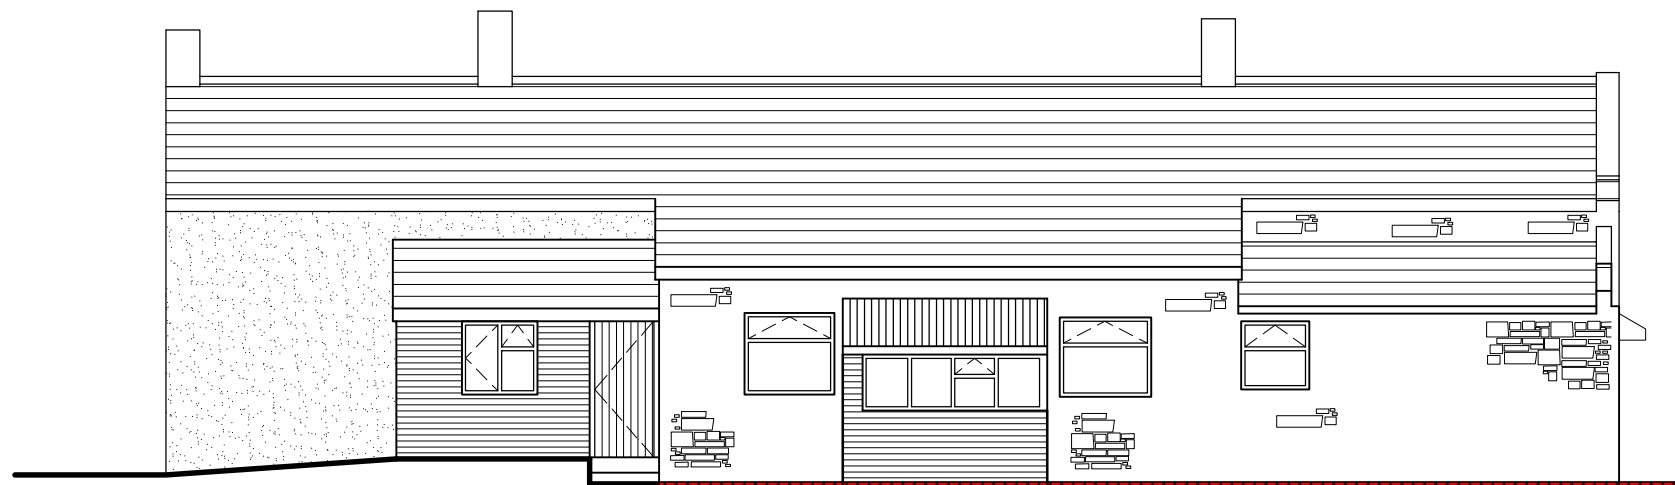


FRONT ELEVATION

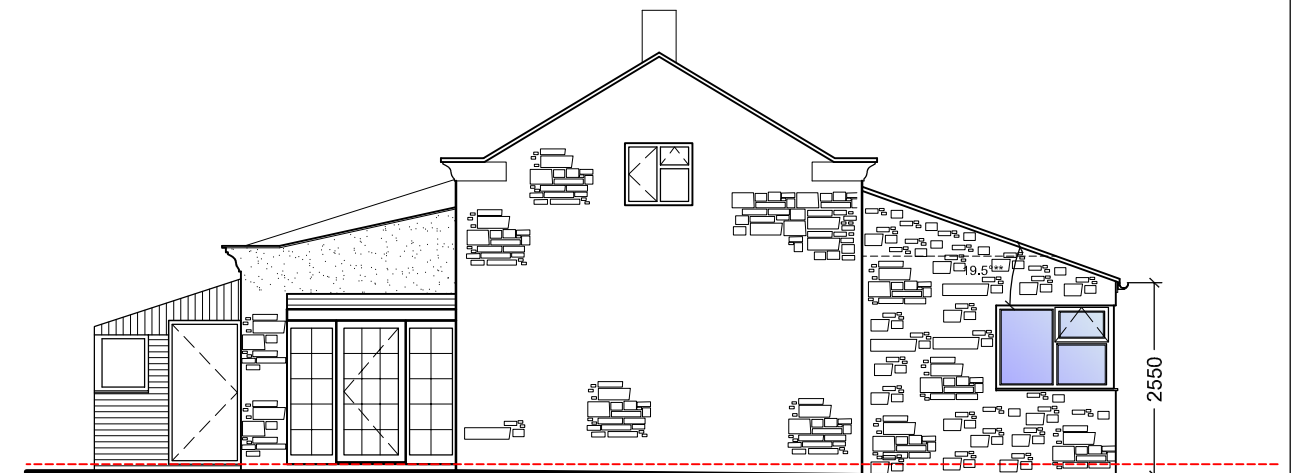

SIDE ELEVATION

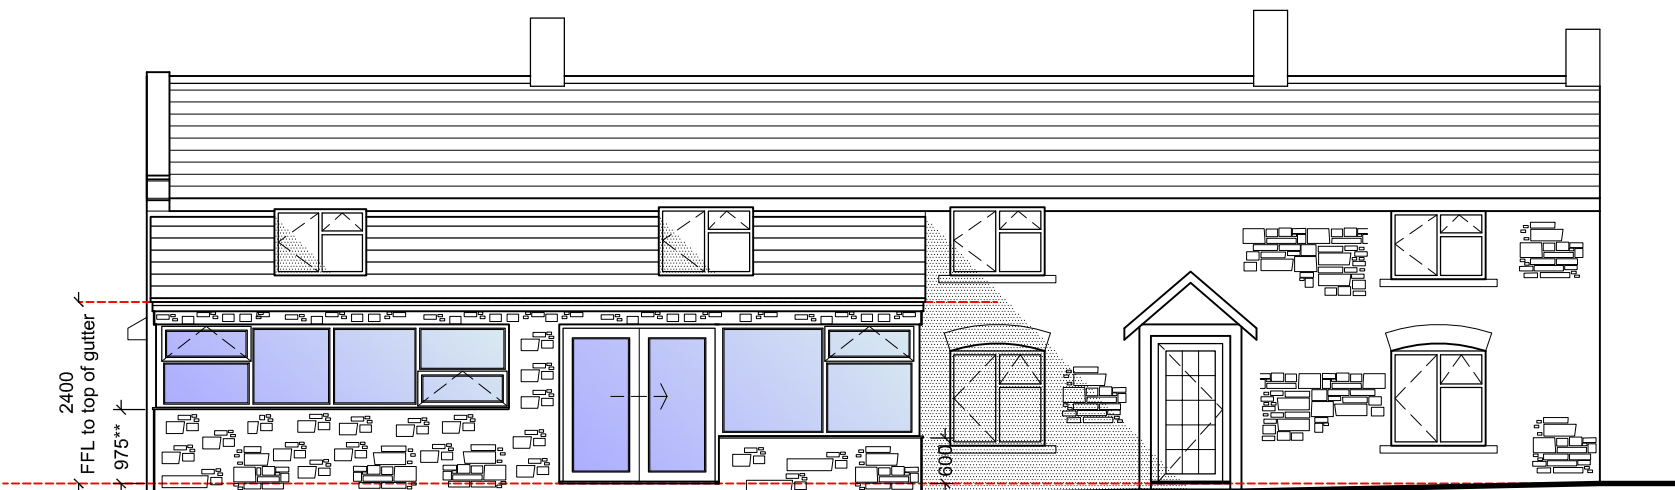

REAR ELEVATION

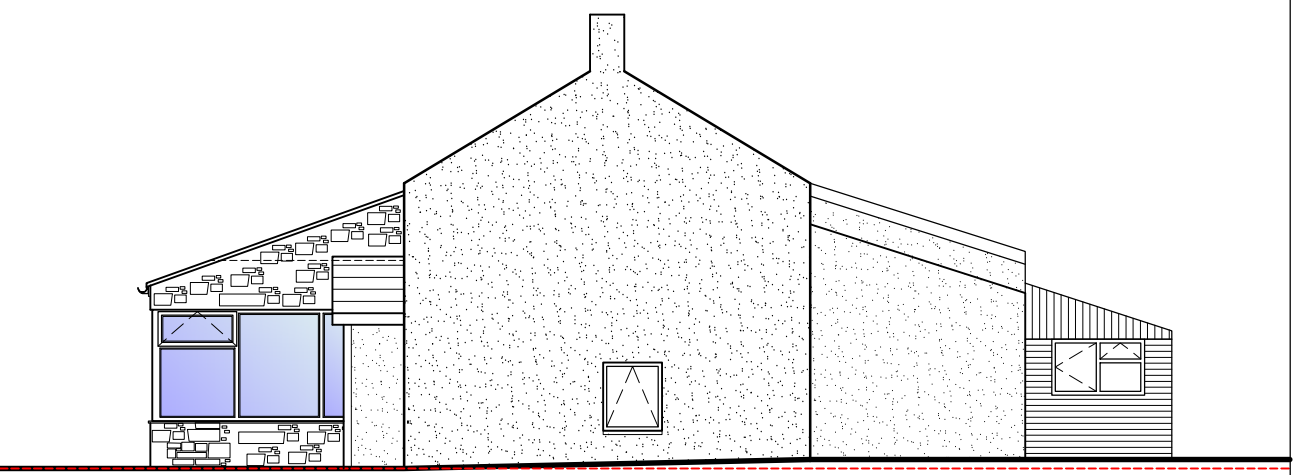

SIDE ELEVATION

0 10 20 50mm NATURAL SCALE

T: 07833 029535
E: info@cbarchitecturaldesign.co.uk
W: www.cbarchitecturaldesign.co.uk


Architectural Design

Rev.	Date	Description	Initial	Chkd.
Client	JENNY LOMAX	Drawg. Title	Elevations AS PROPOSED	
Project	Rear Extension & Internal Works at Rhosdir Farm, Minera LL11 3DS	Scale	1:100	Drawn CB Chkd. CB Date 14/06/18
		Drawg. No.	794/L(2)03	Revision C

ORIGINAL DRAWING SIZE 420 x 297 (A3)