

**PROPOSED CONVERSION AND EXTENSION  
TO EXISTING GARAGE TO FORM GRANNY  
ANNEXE, TOGETHER WITH PROPOSED  
LINK ACCESS AND UTILITY AREA AT  
ESSEX HOUSE,  
CHAPEL LANE,  
BRONINGTON,  
WHITCHURCH,  
SHROPSHIRE**

**February 2021.**

**Scales:**


- 1.50 Existing layout plan
- 1.100 Existing elevations
- 1.50 Proposed layout plan
- 1.100 Existing elevations

**Agent.**



**Paul Whale Studio 83.**  
**Architecture and Design**  
The Fort Offices,  
Artillery Business Park,  
Park Hall,  
Oswstry,  
Shropshire.  
SY11 4AD

Tel: 01691 6642398  
Email: paulwhale@Studio83.co.uk


**Essex House, Chapel Lane, Bronington, Whitchurch, SY13 3HP**

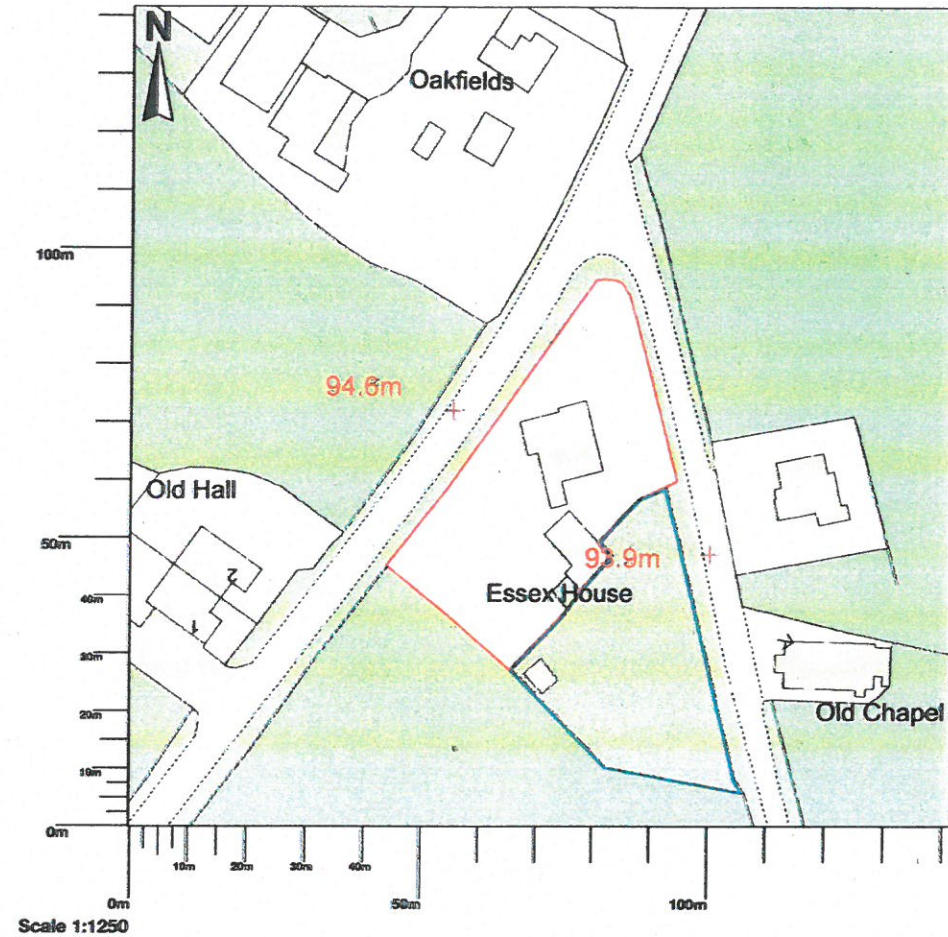

Map area bounded by: 348534,338894 348676,339036. Produced on 07 January 2021 from the OS National Geographic Database. Reproduction in whole or part is prohibited without the prior permission of Ordnance Survey. © Crown copyright 2021. Supplied by UKPlanningMaps.com a licensed OS partner (100054135). Unique plan reference: p2cuk/555240/751935


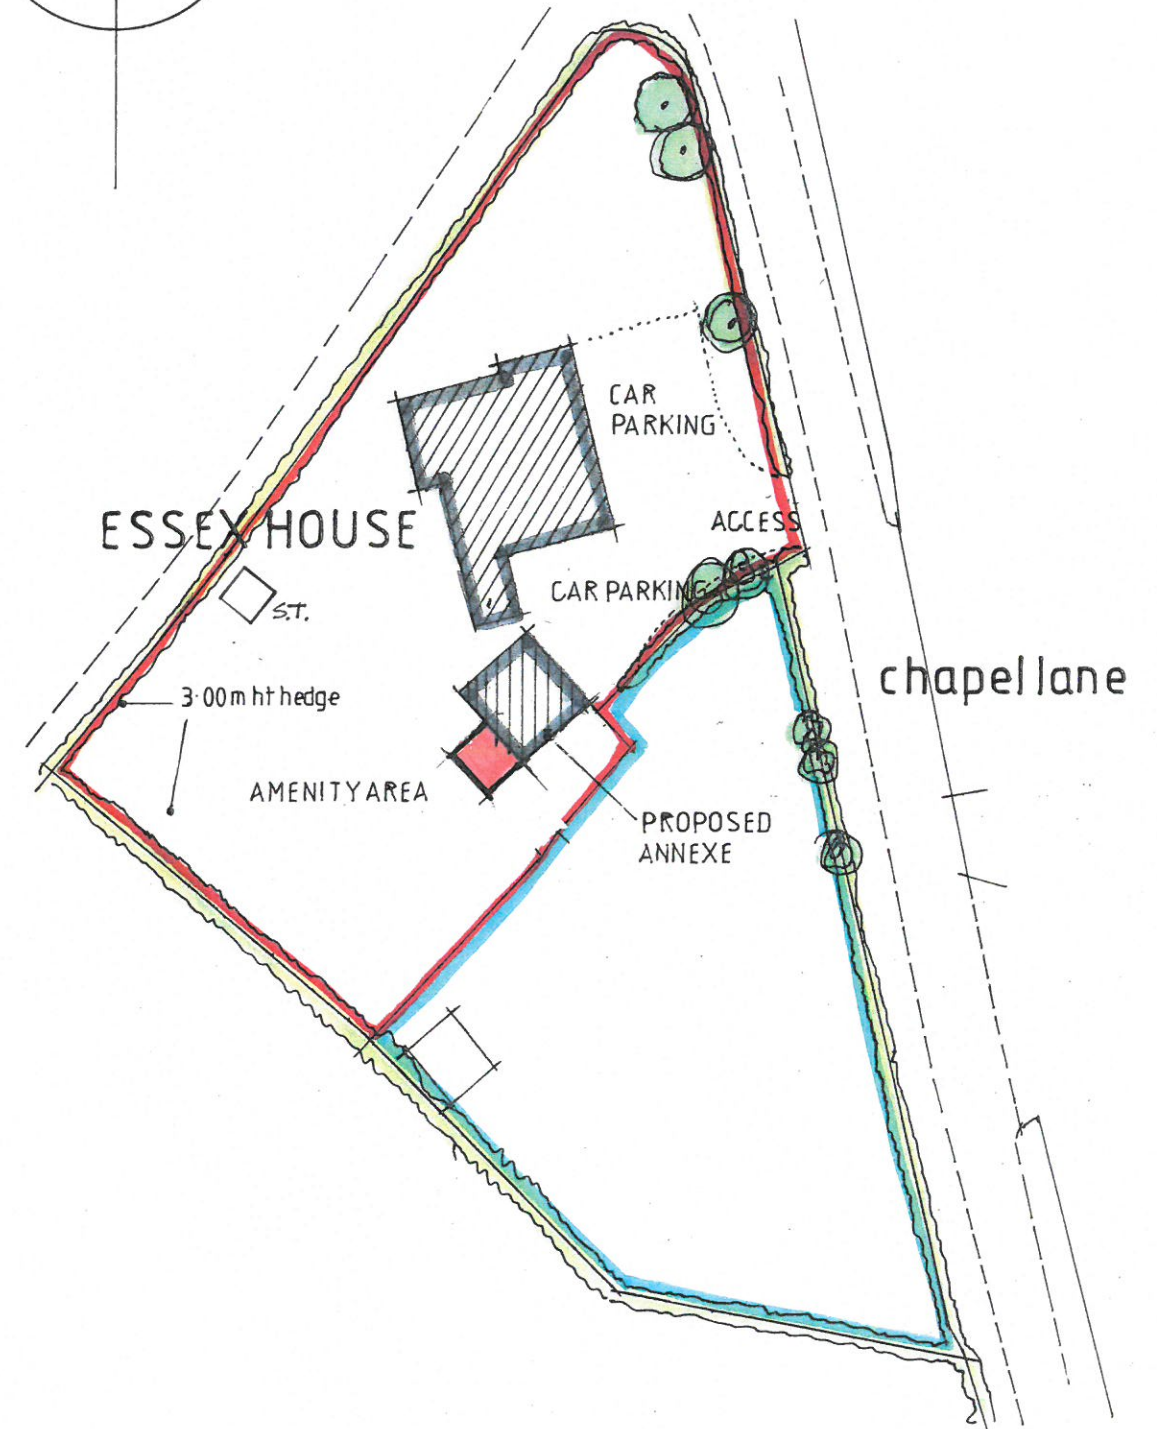
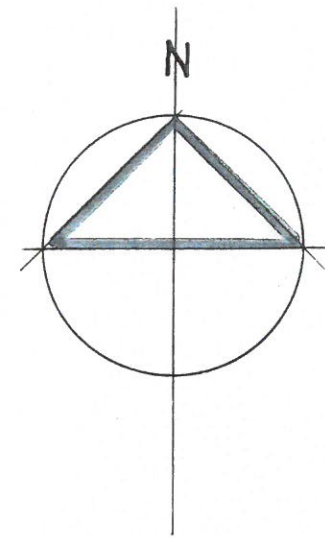


**SITE BLOCK PLAN 1:500**

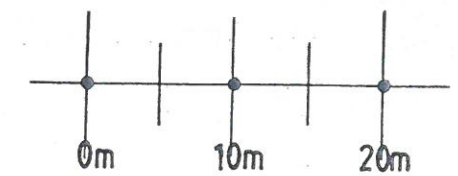


1:500 scale


**1210.315.1**

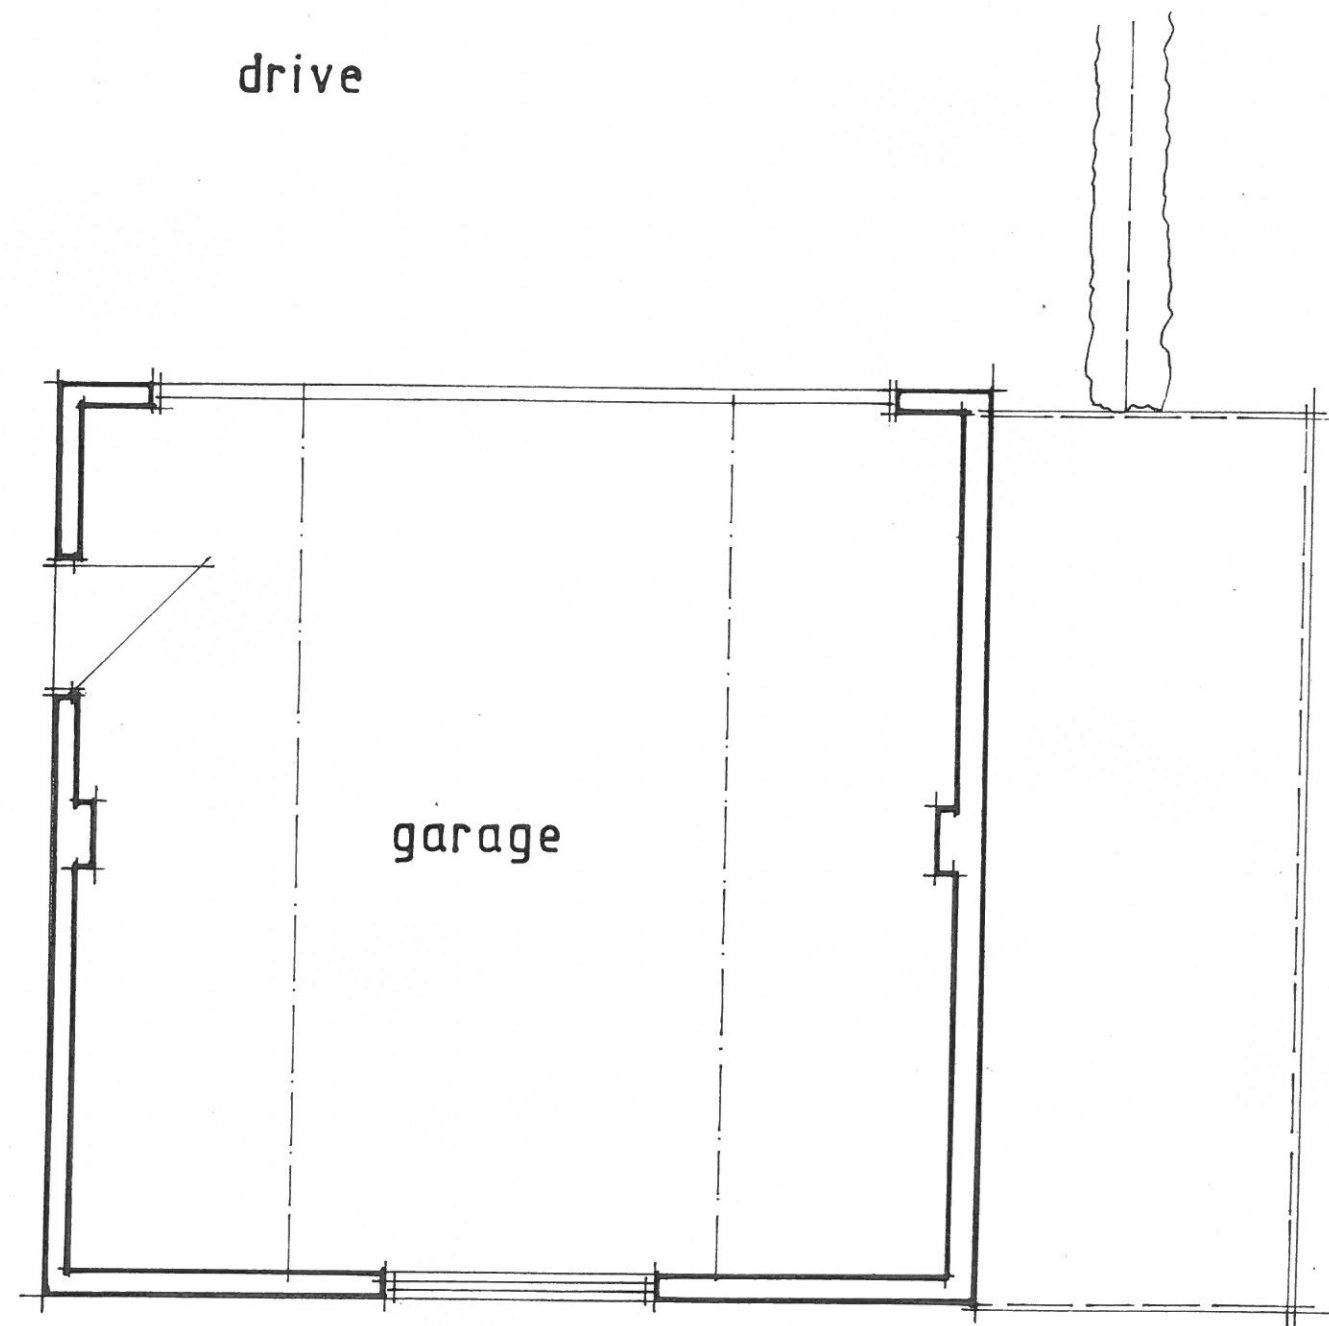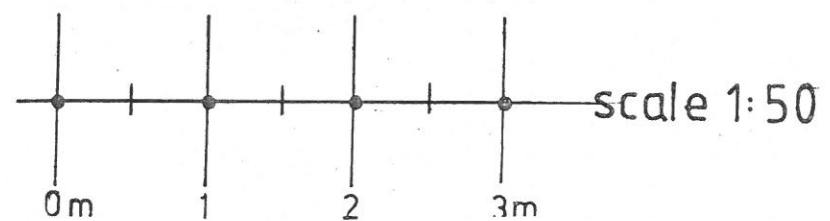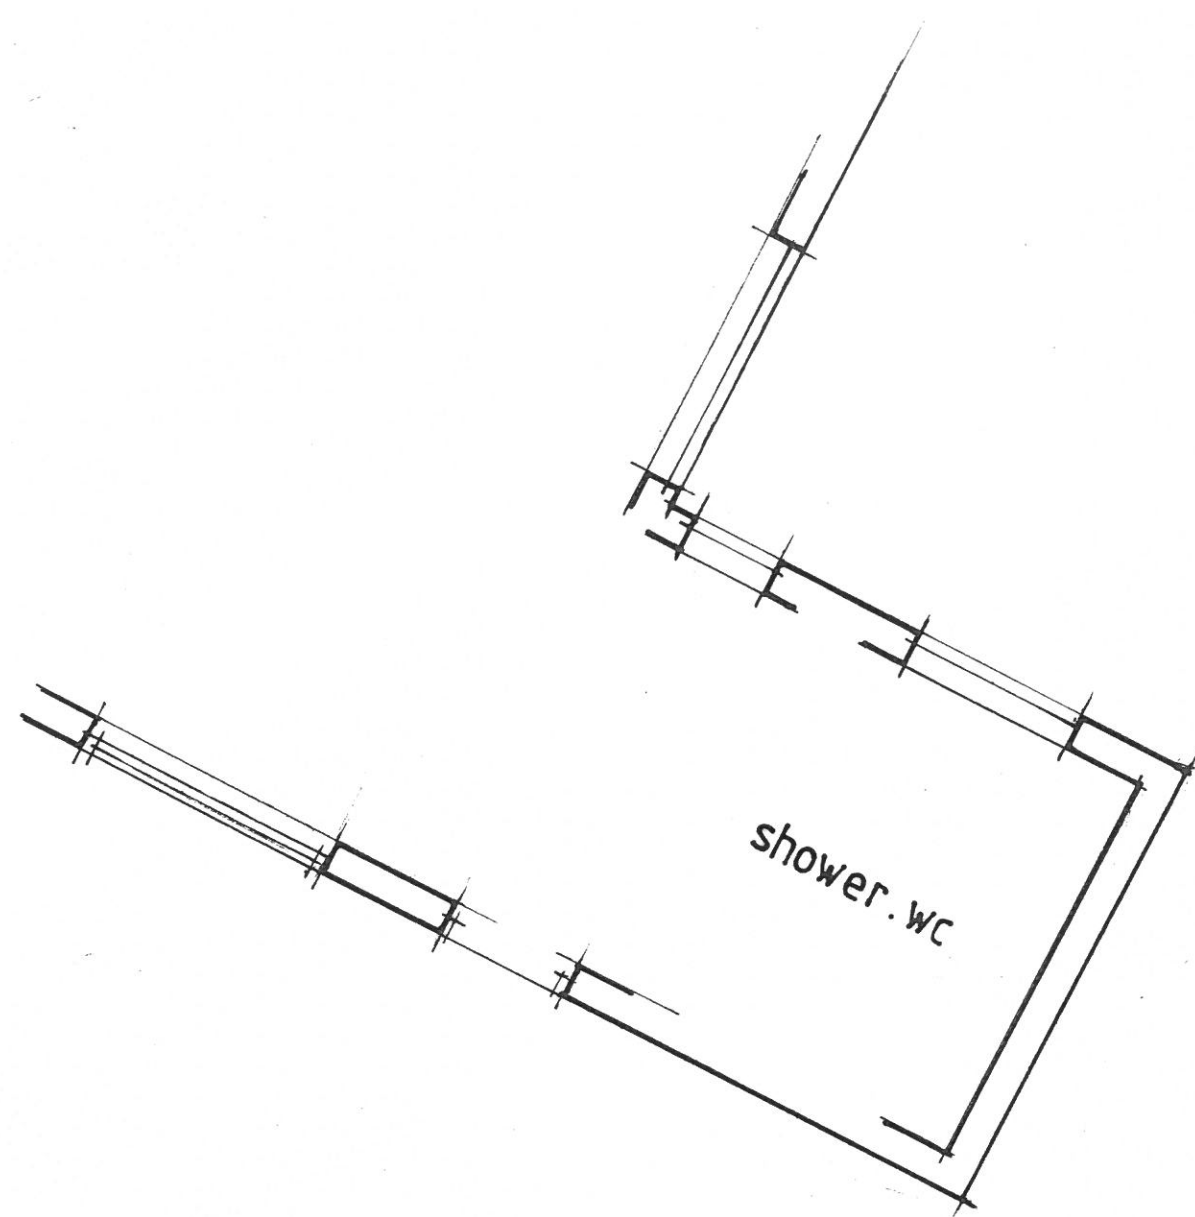


EXISTING PLAN LAYOUT

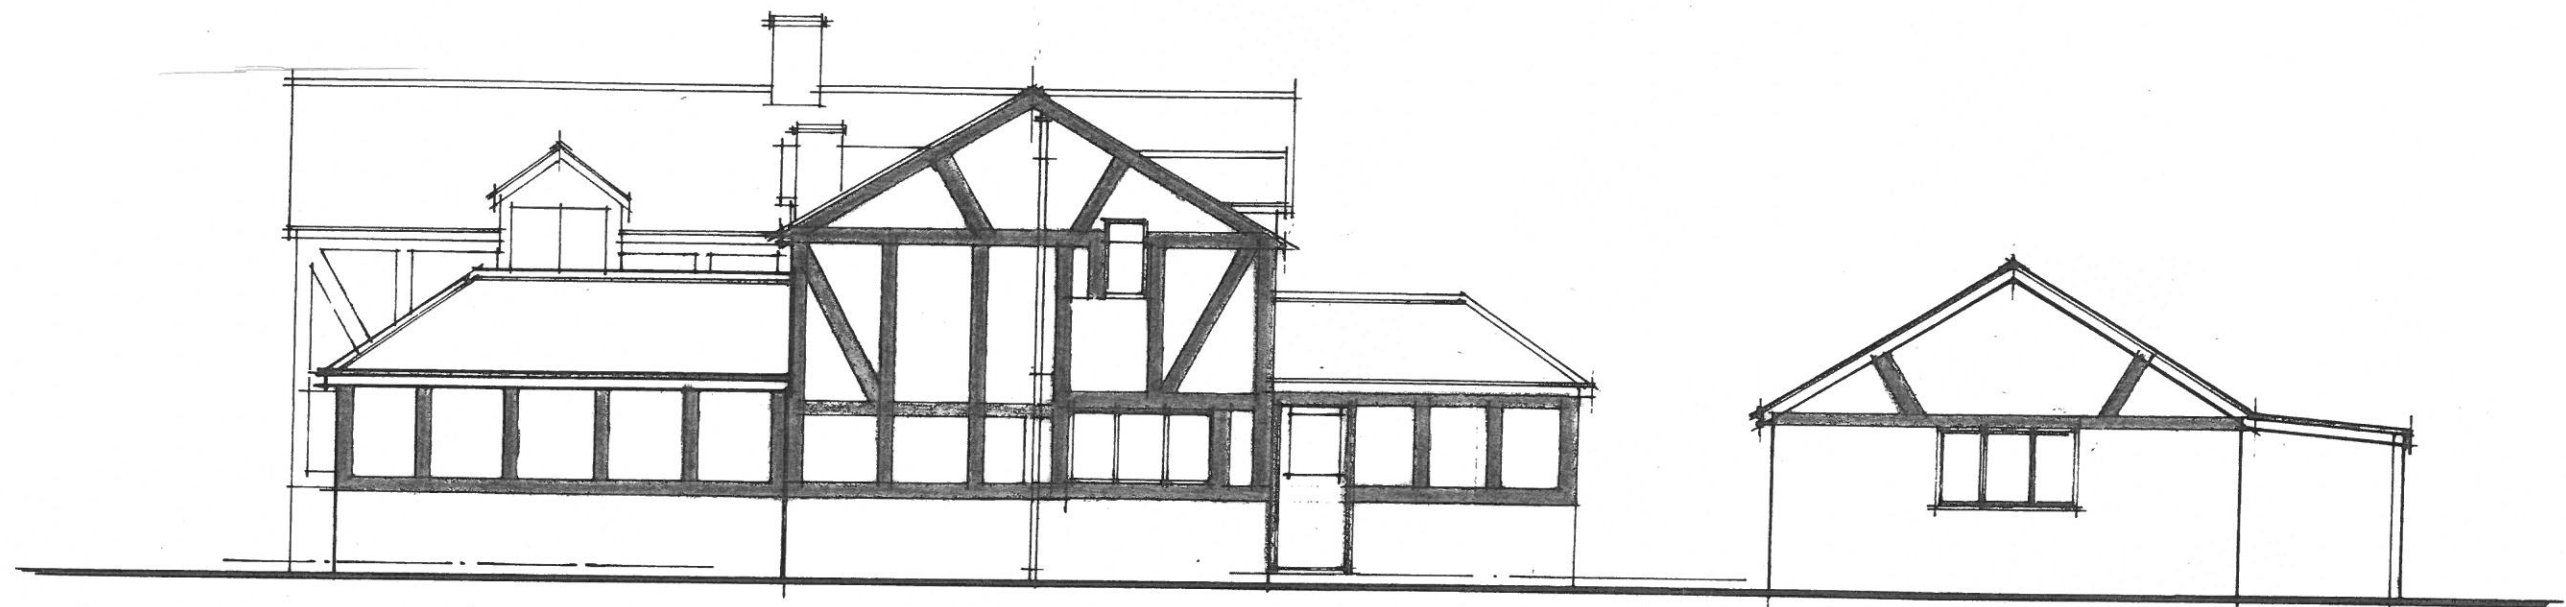


existing west elevation of dwelling and garage

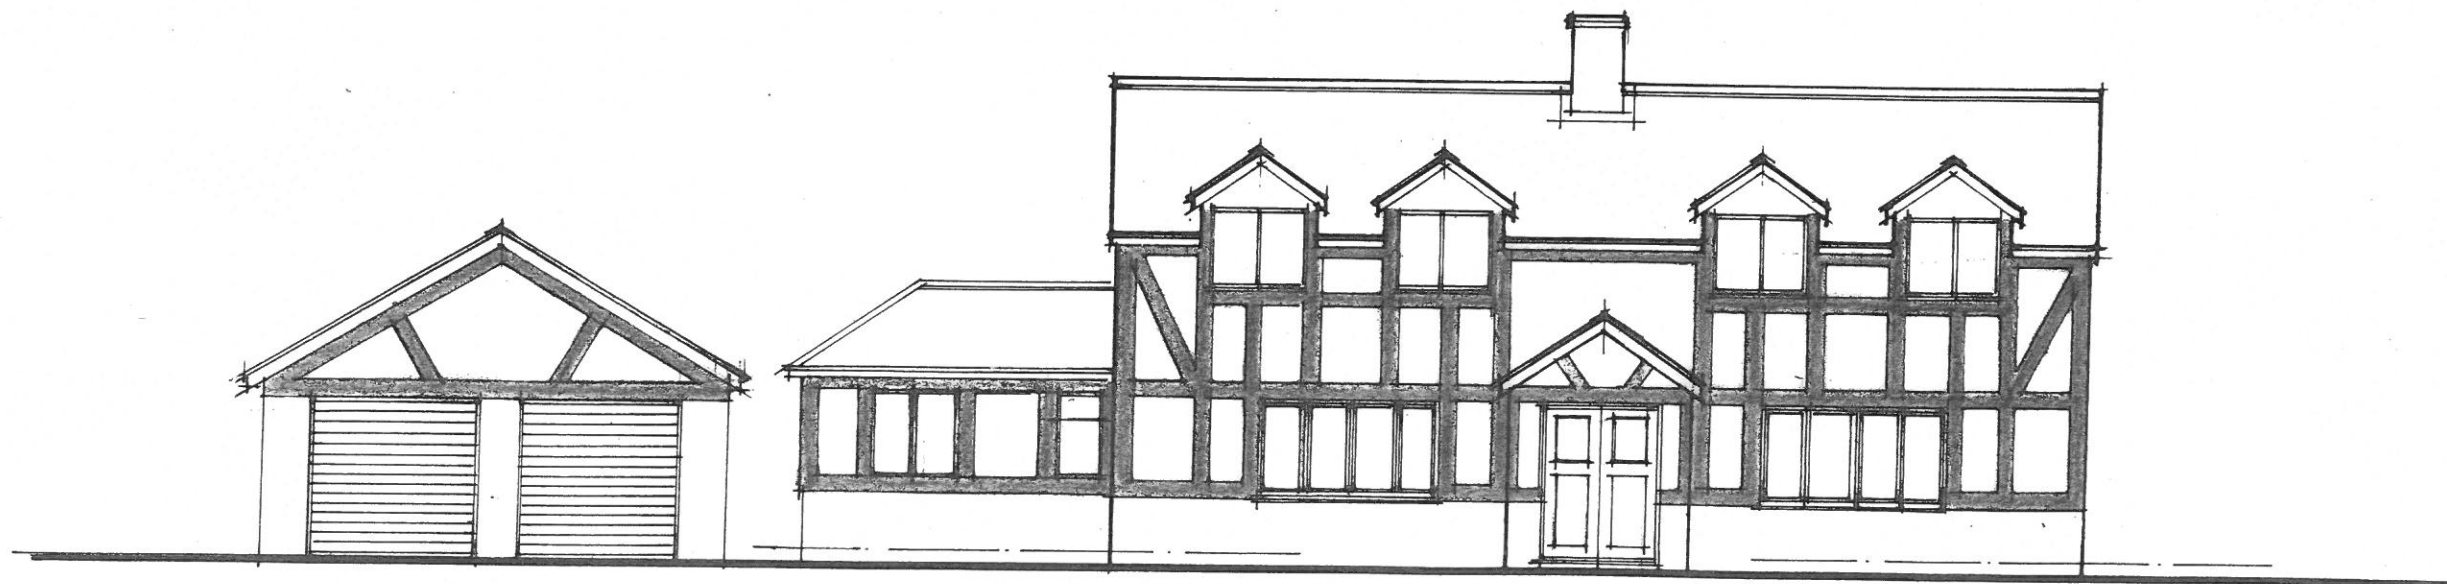


existing east elevation of dwelling and garage

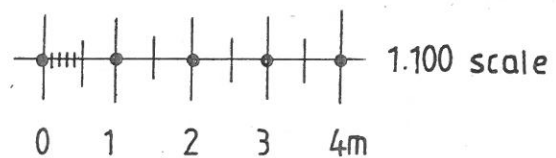


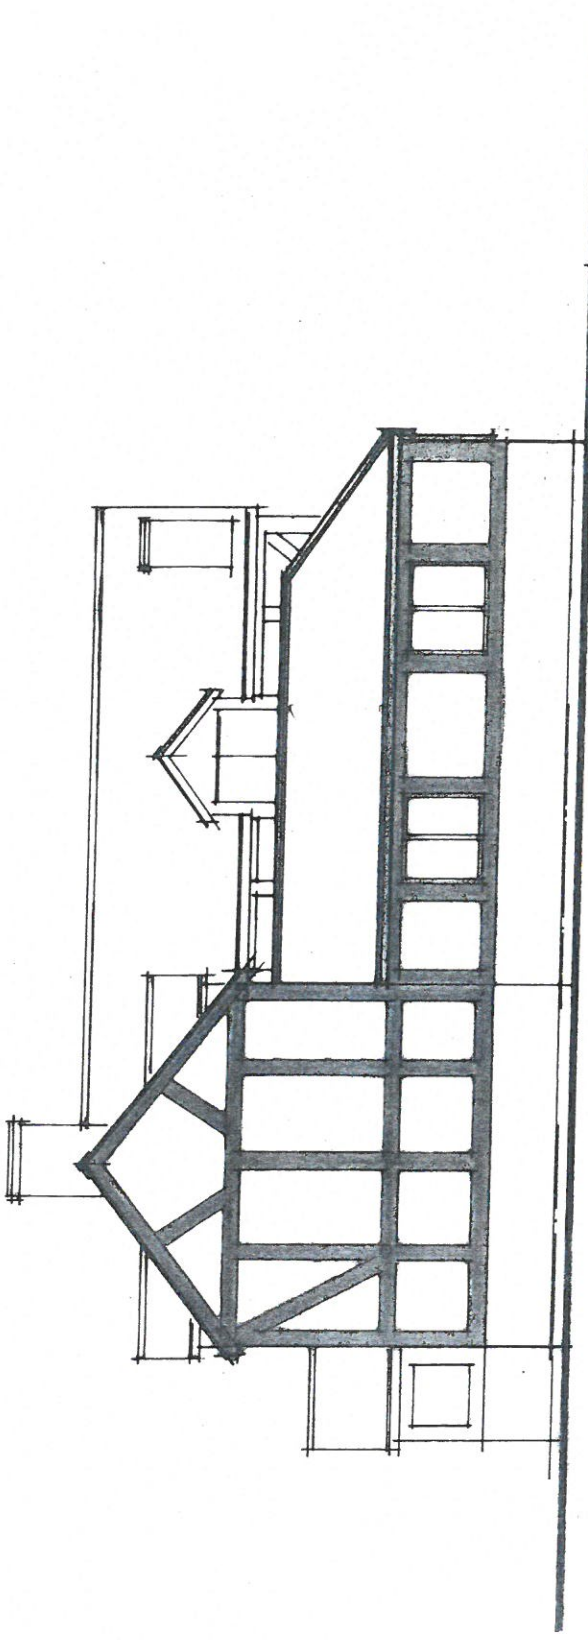


existing north elevation of dwelling

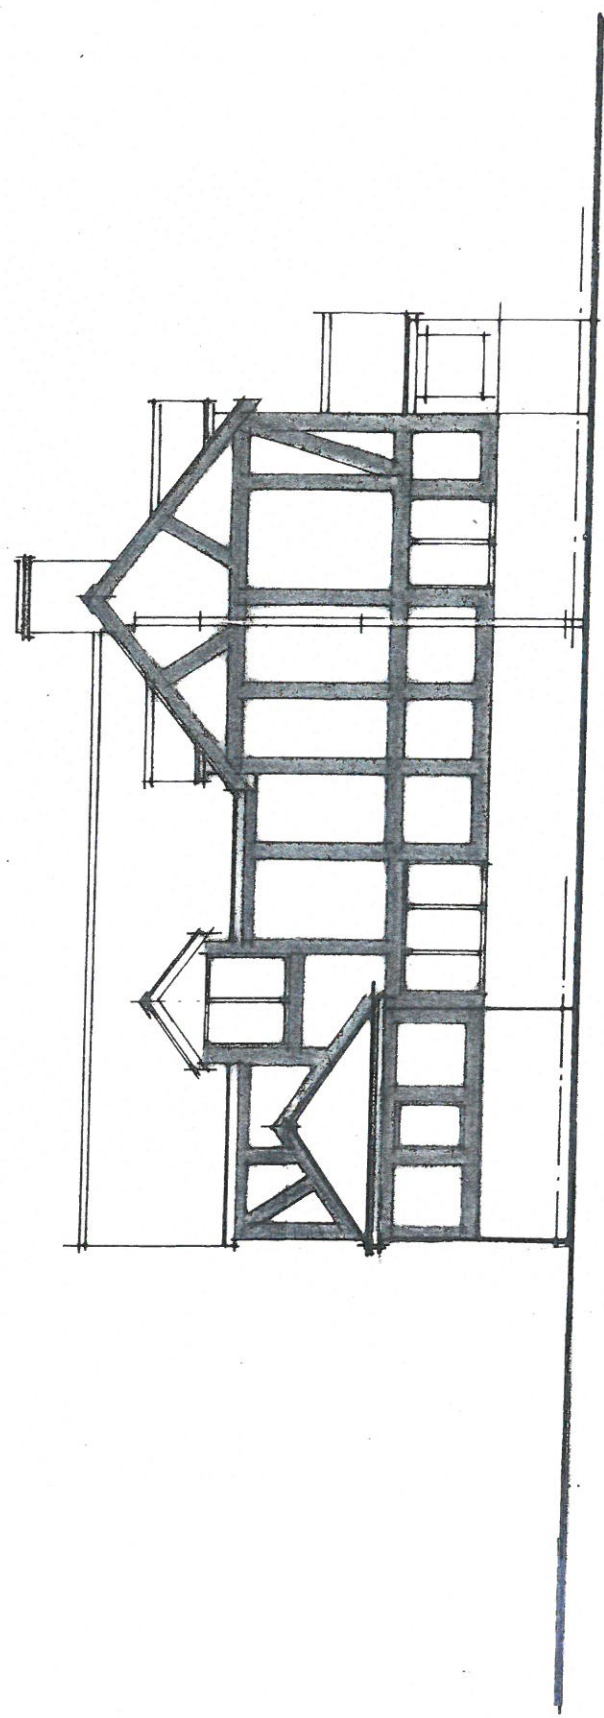


existing south elevation of dwelling

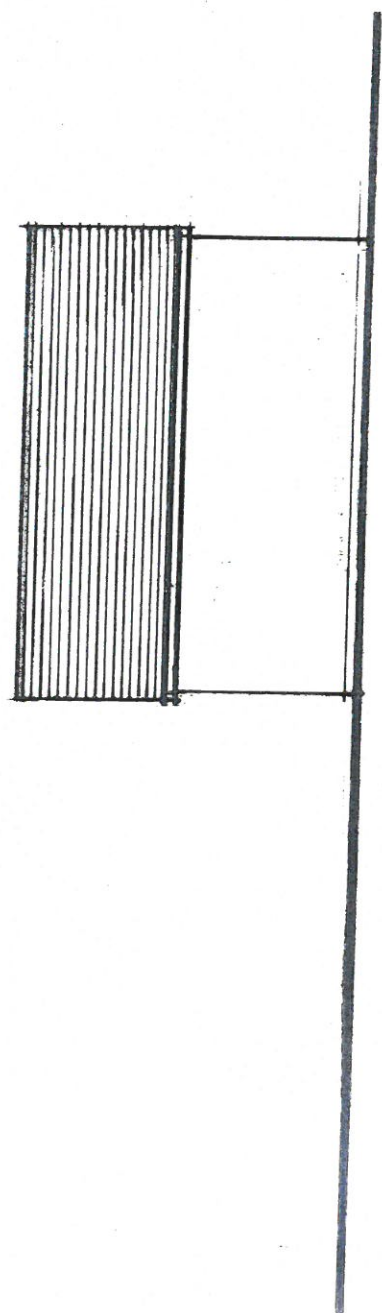


existing south elevation of garage

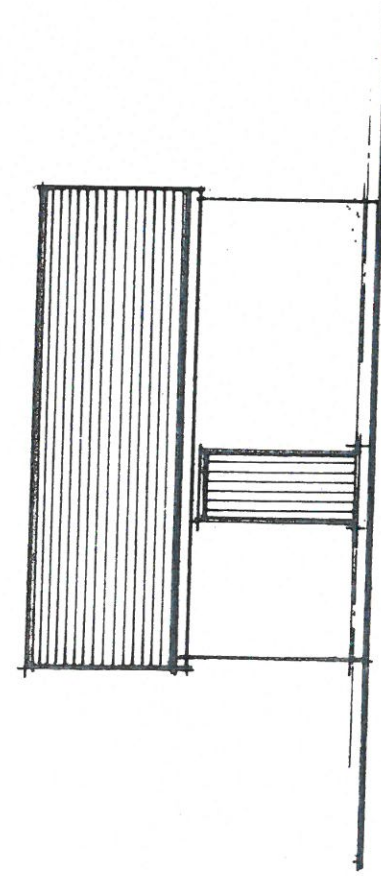


existing north elevation of garage

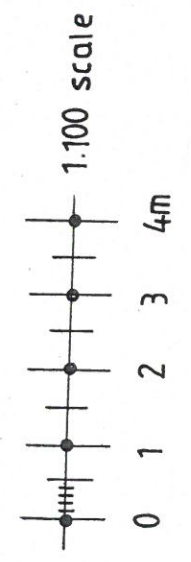


kitchen - dining  
facility within  
main dwelling.

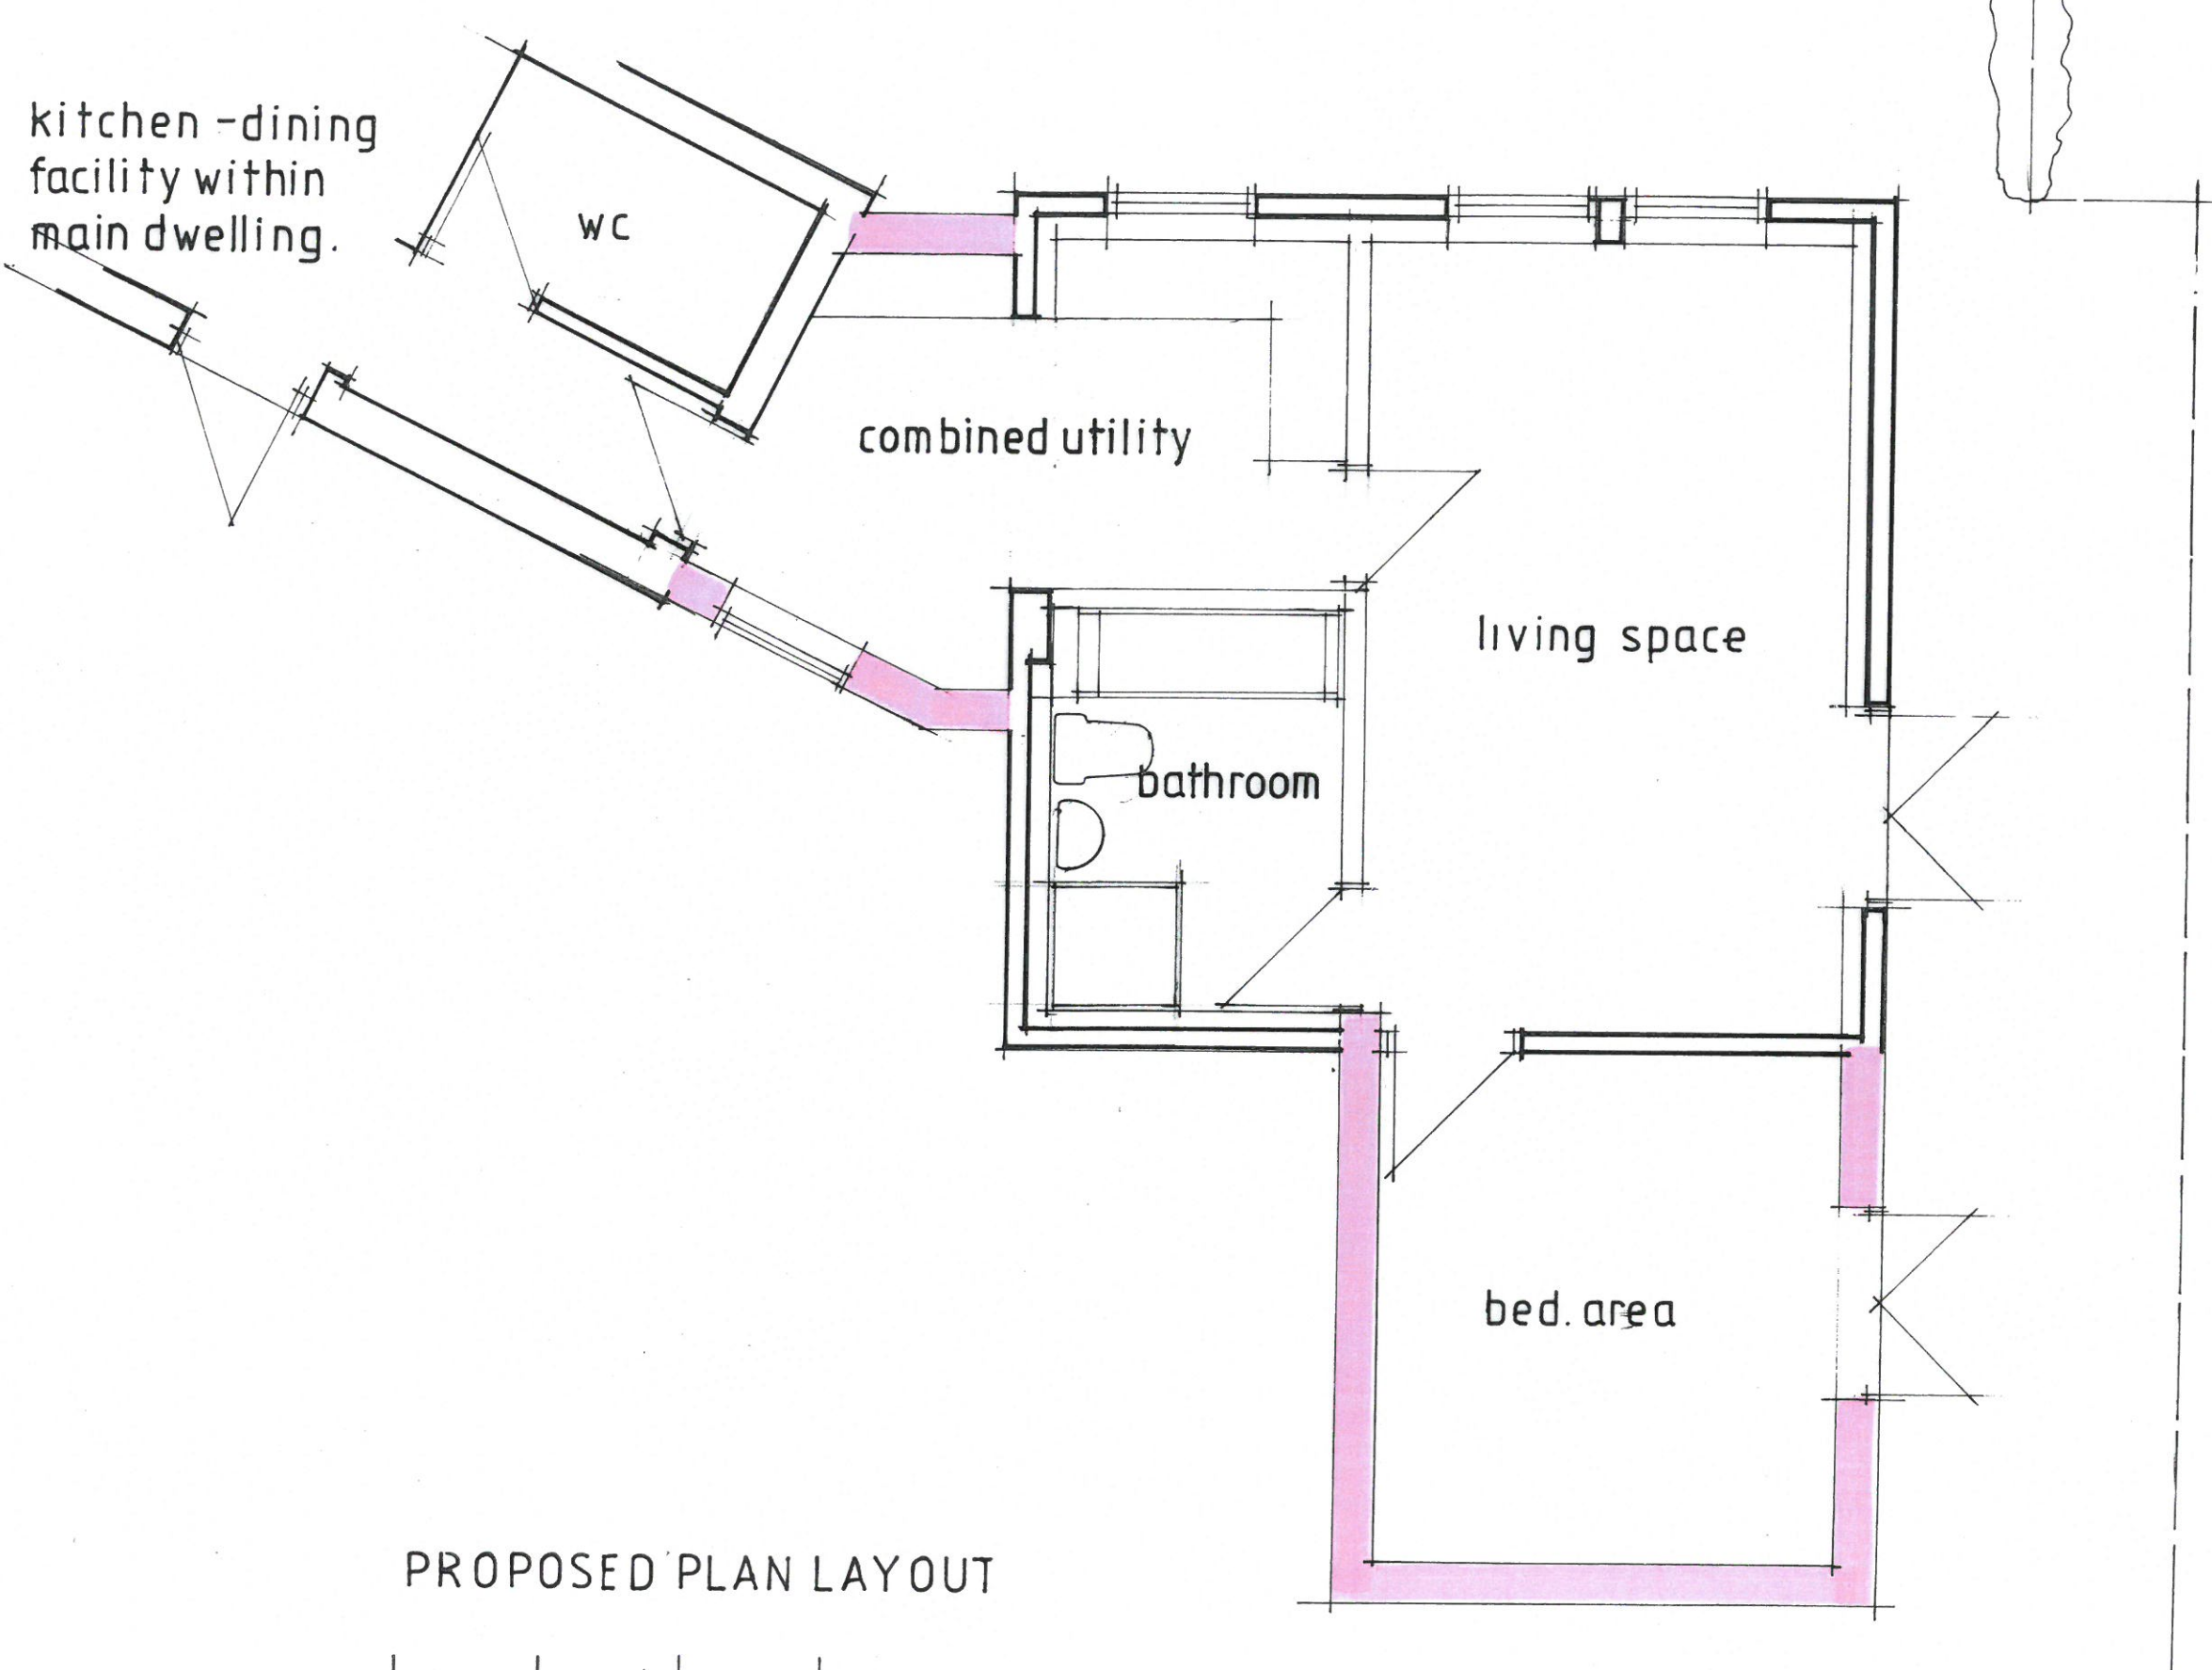


PROPOSED PLAN LAYOUT

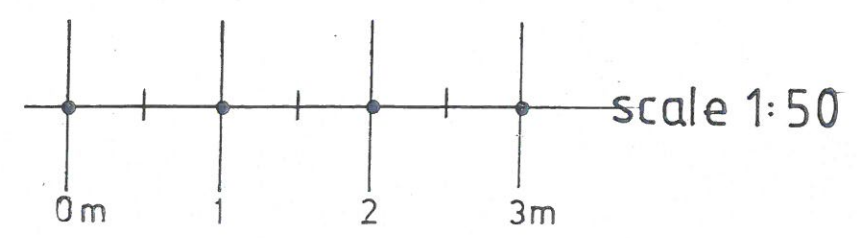


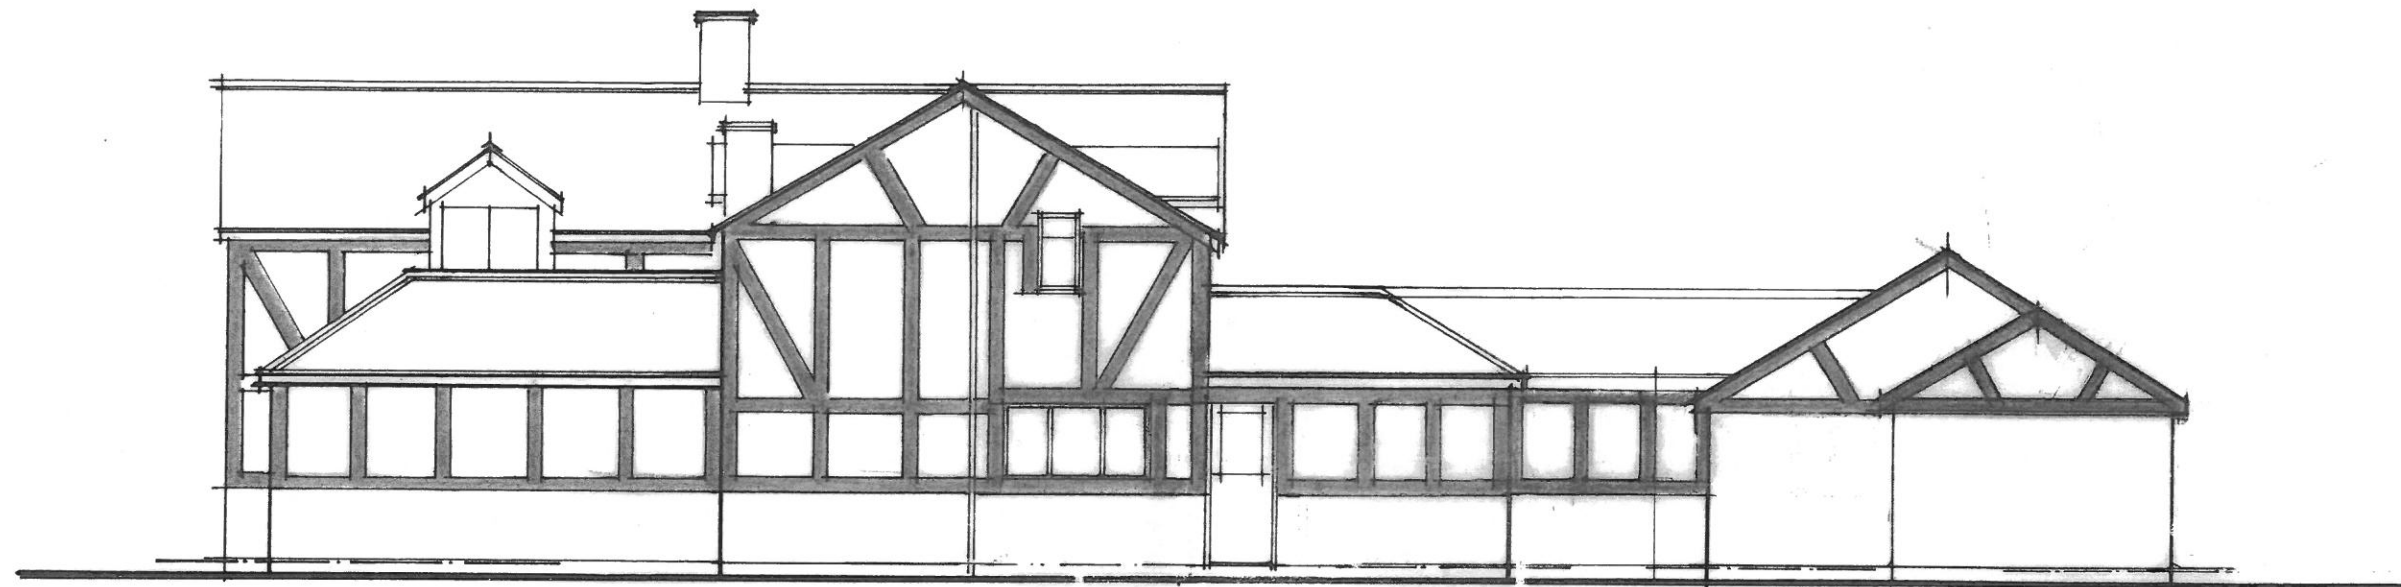


proposed west elevation of dwelling and annexe

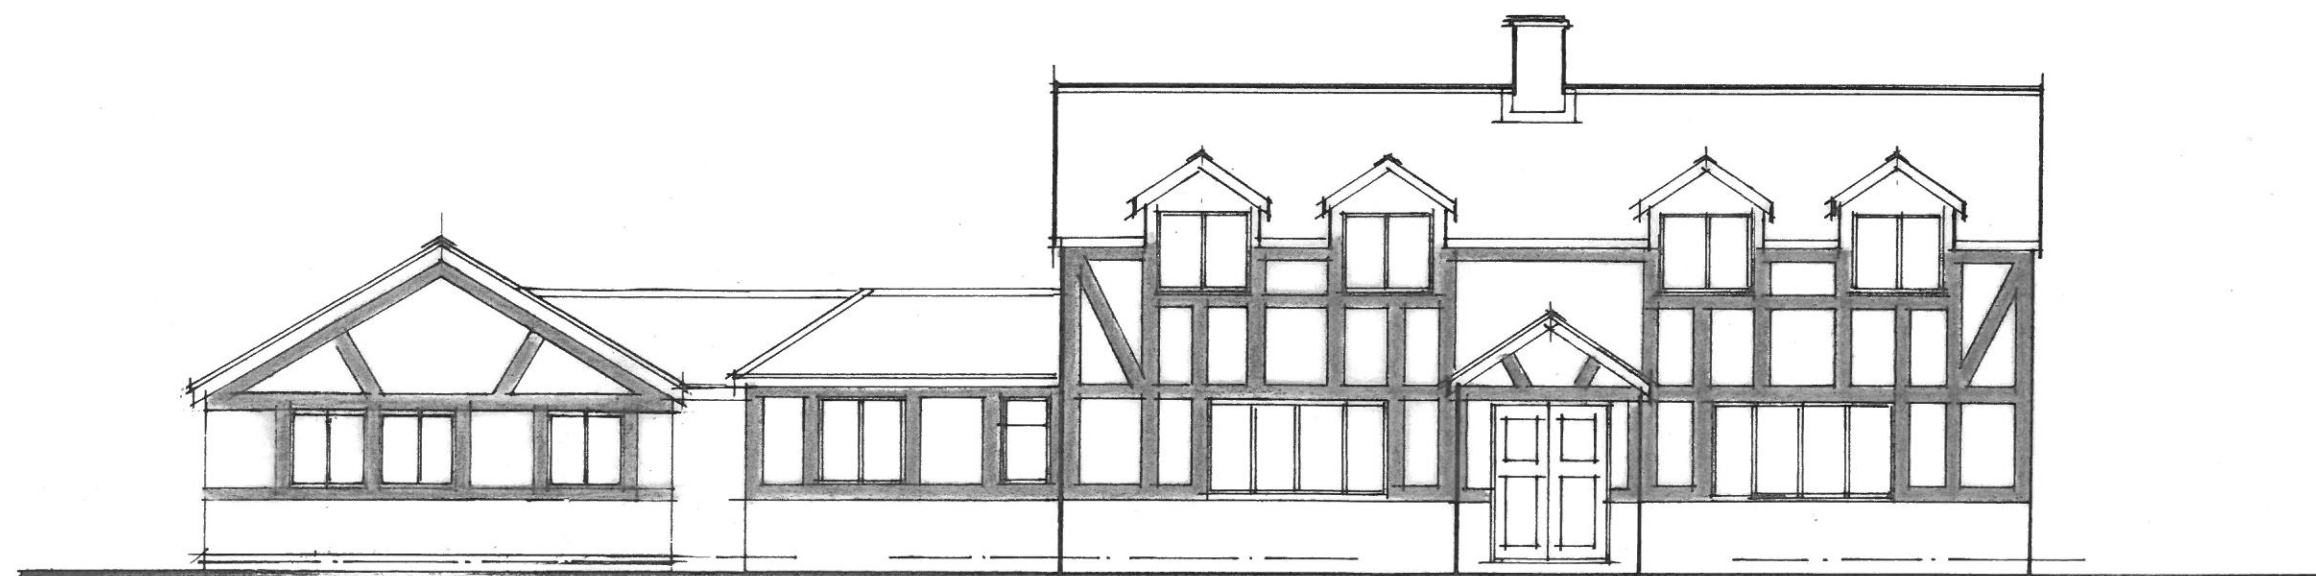


proposed east elevation of dwelling and annexe

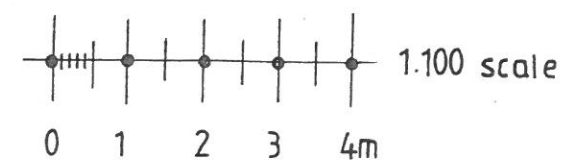


1210.315.6.

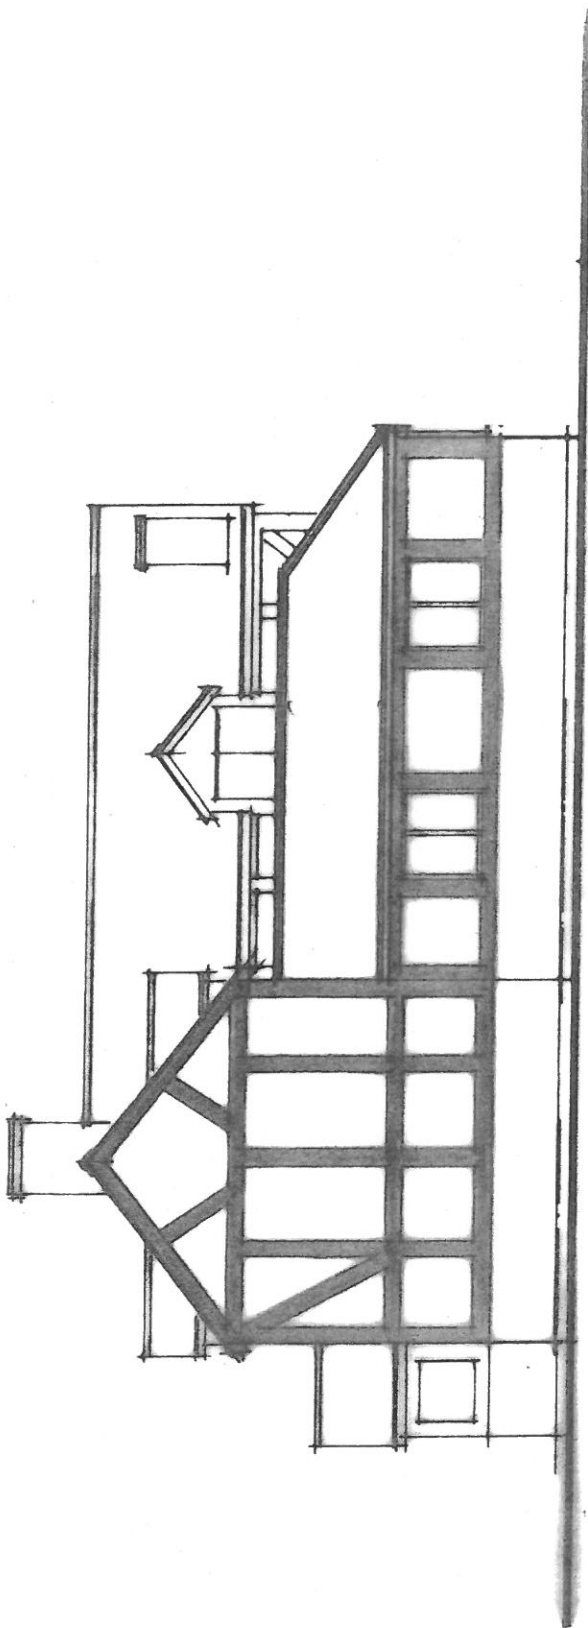


proposed north elevation of dwelling

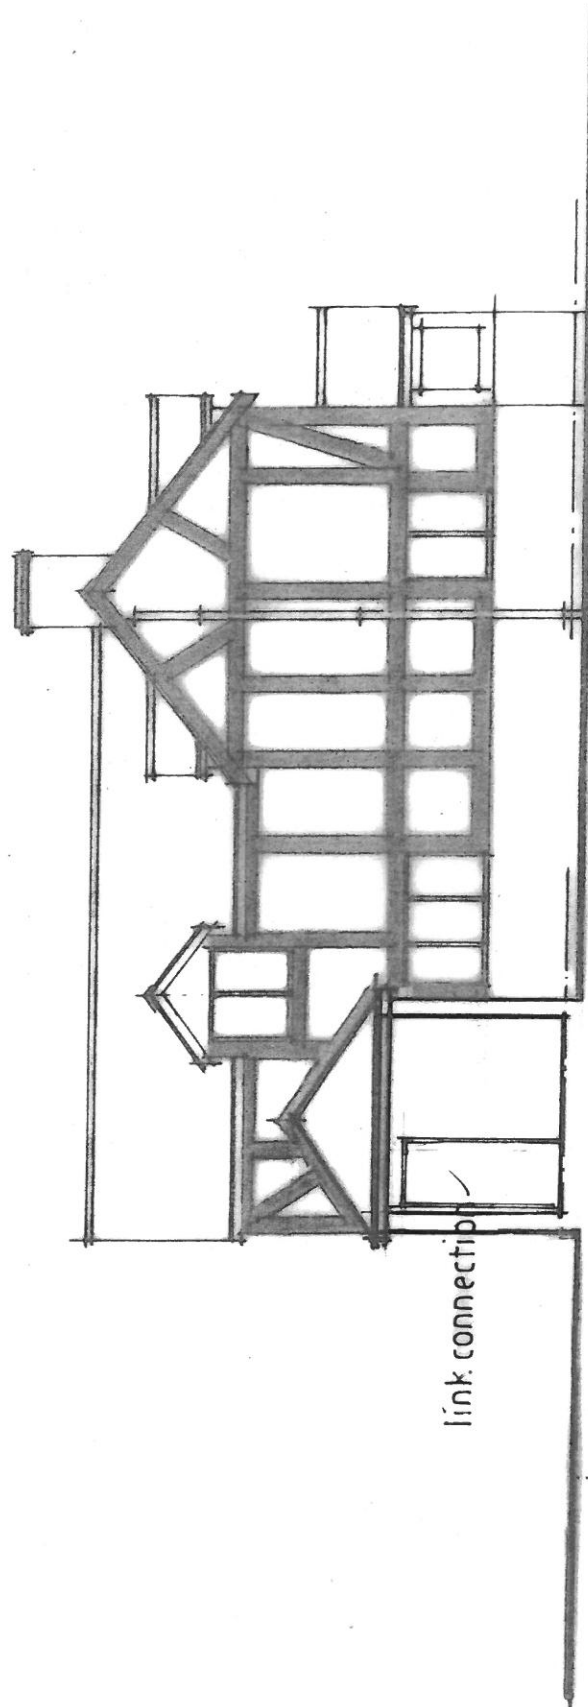

proposed south elevation of dwelling

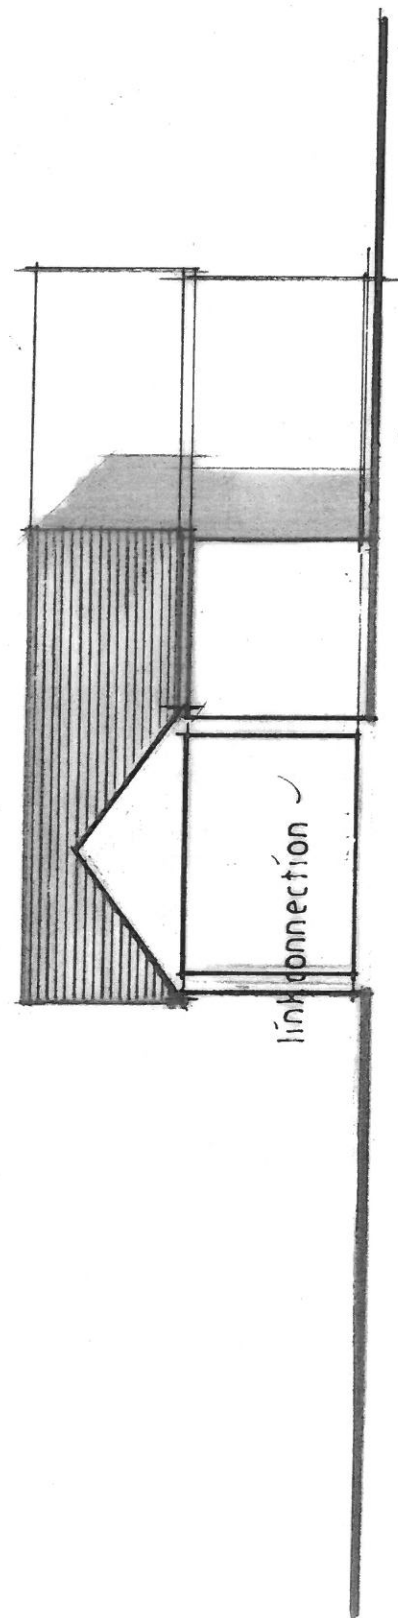

proposed south elevation of garage

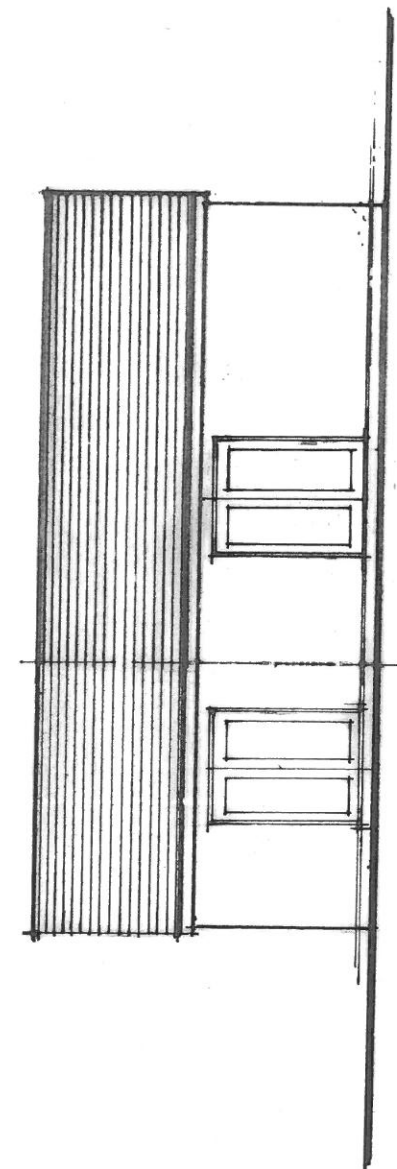

proposed north elevation of garage

