
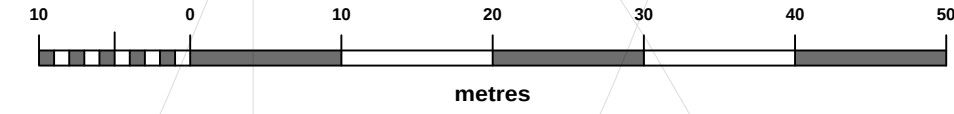


NORTH

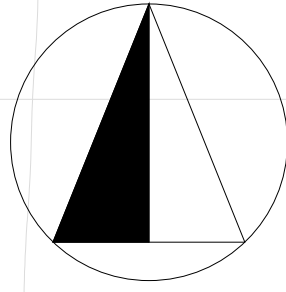


GLAMPitect

W: WWW.GLAMPITECT.CO.UK
E: CONTACT@GLAMPITECT.CO.UK
T: 0131 248 3019


KEY TO SYMBOLS




GLAMPING POD

 

DECKING

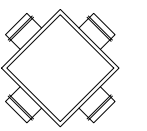

BENCH AND SEATING

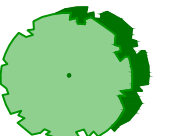

INDIGENOUS TREES



INDIGENOUS SHRUBBERY



EXISTING TREES




ROAD / PARKING



FOOTPATH

Date	Description	Rev	By
------	-------------	-----	----

Revision Description

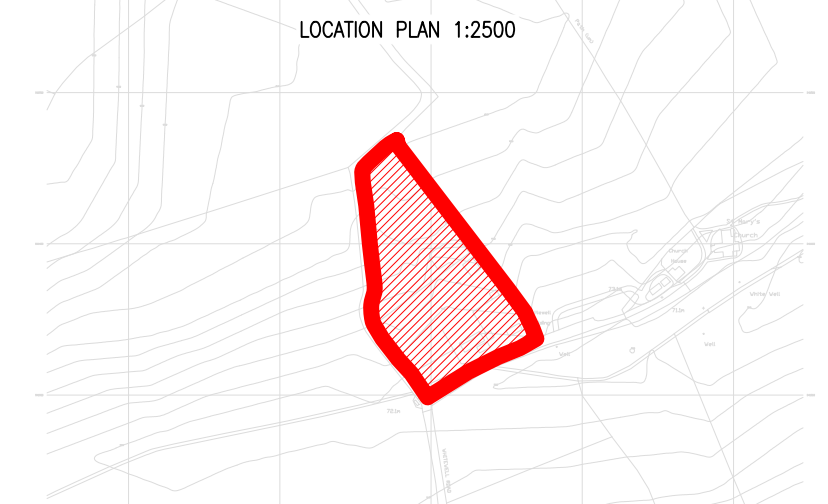

Project:
Whitewell Lodges - Client : Philip Cooper
Brook Barn, Church Lane, Whitewell, Whitchurch
Shropshire, SY13 3AN

Drawing Title:
Site Layout Plan

Drawing Number:
200616-01-01

Revision:
Date: 19/08/2020
Scale: 1:500
Drawn By: JK
CAD Dwg File:
Arch. Base Dwg:

Issue Status:
Full Planning Application