
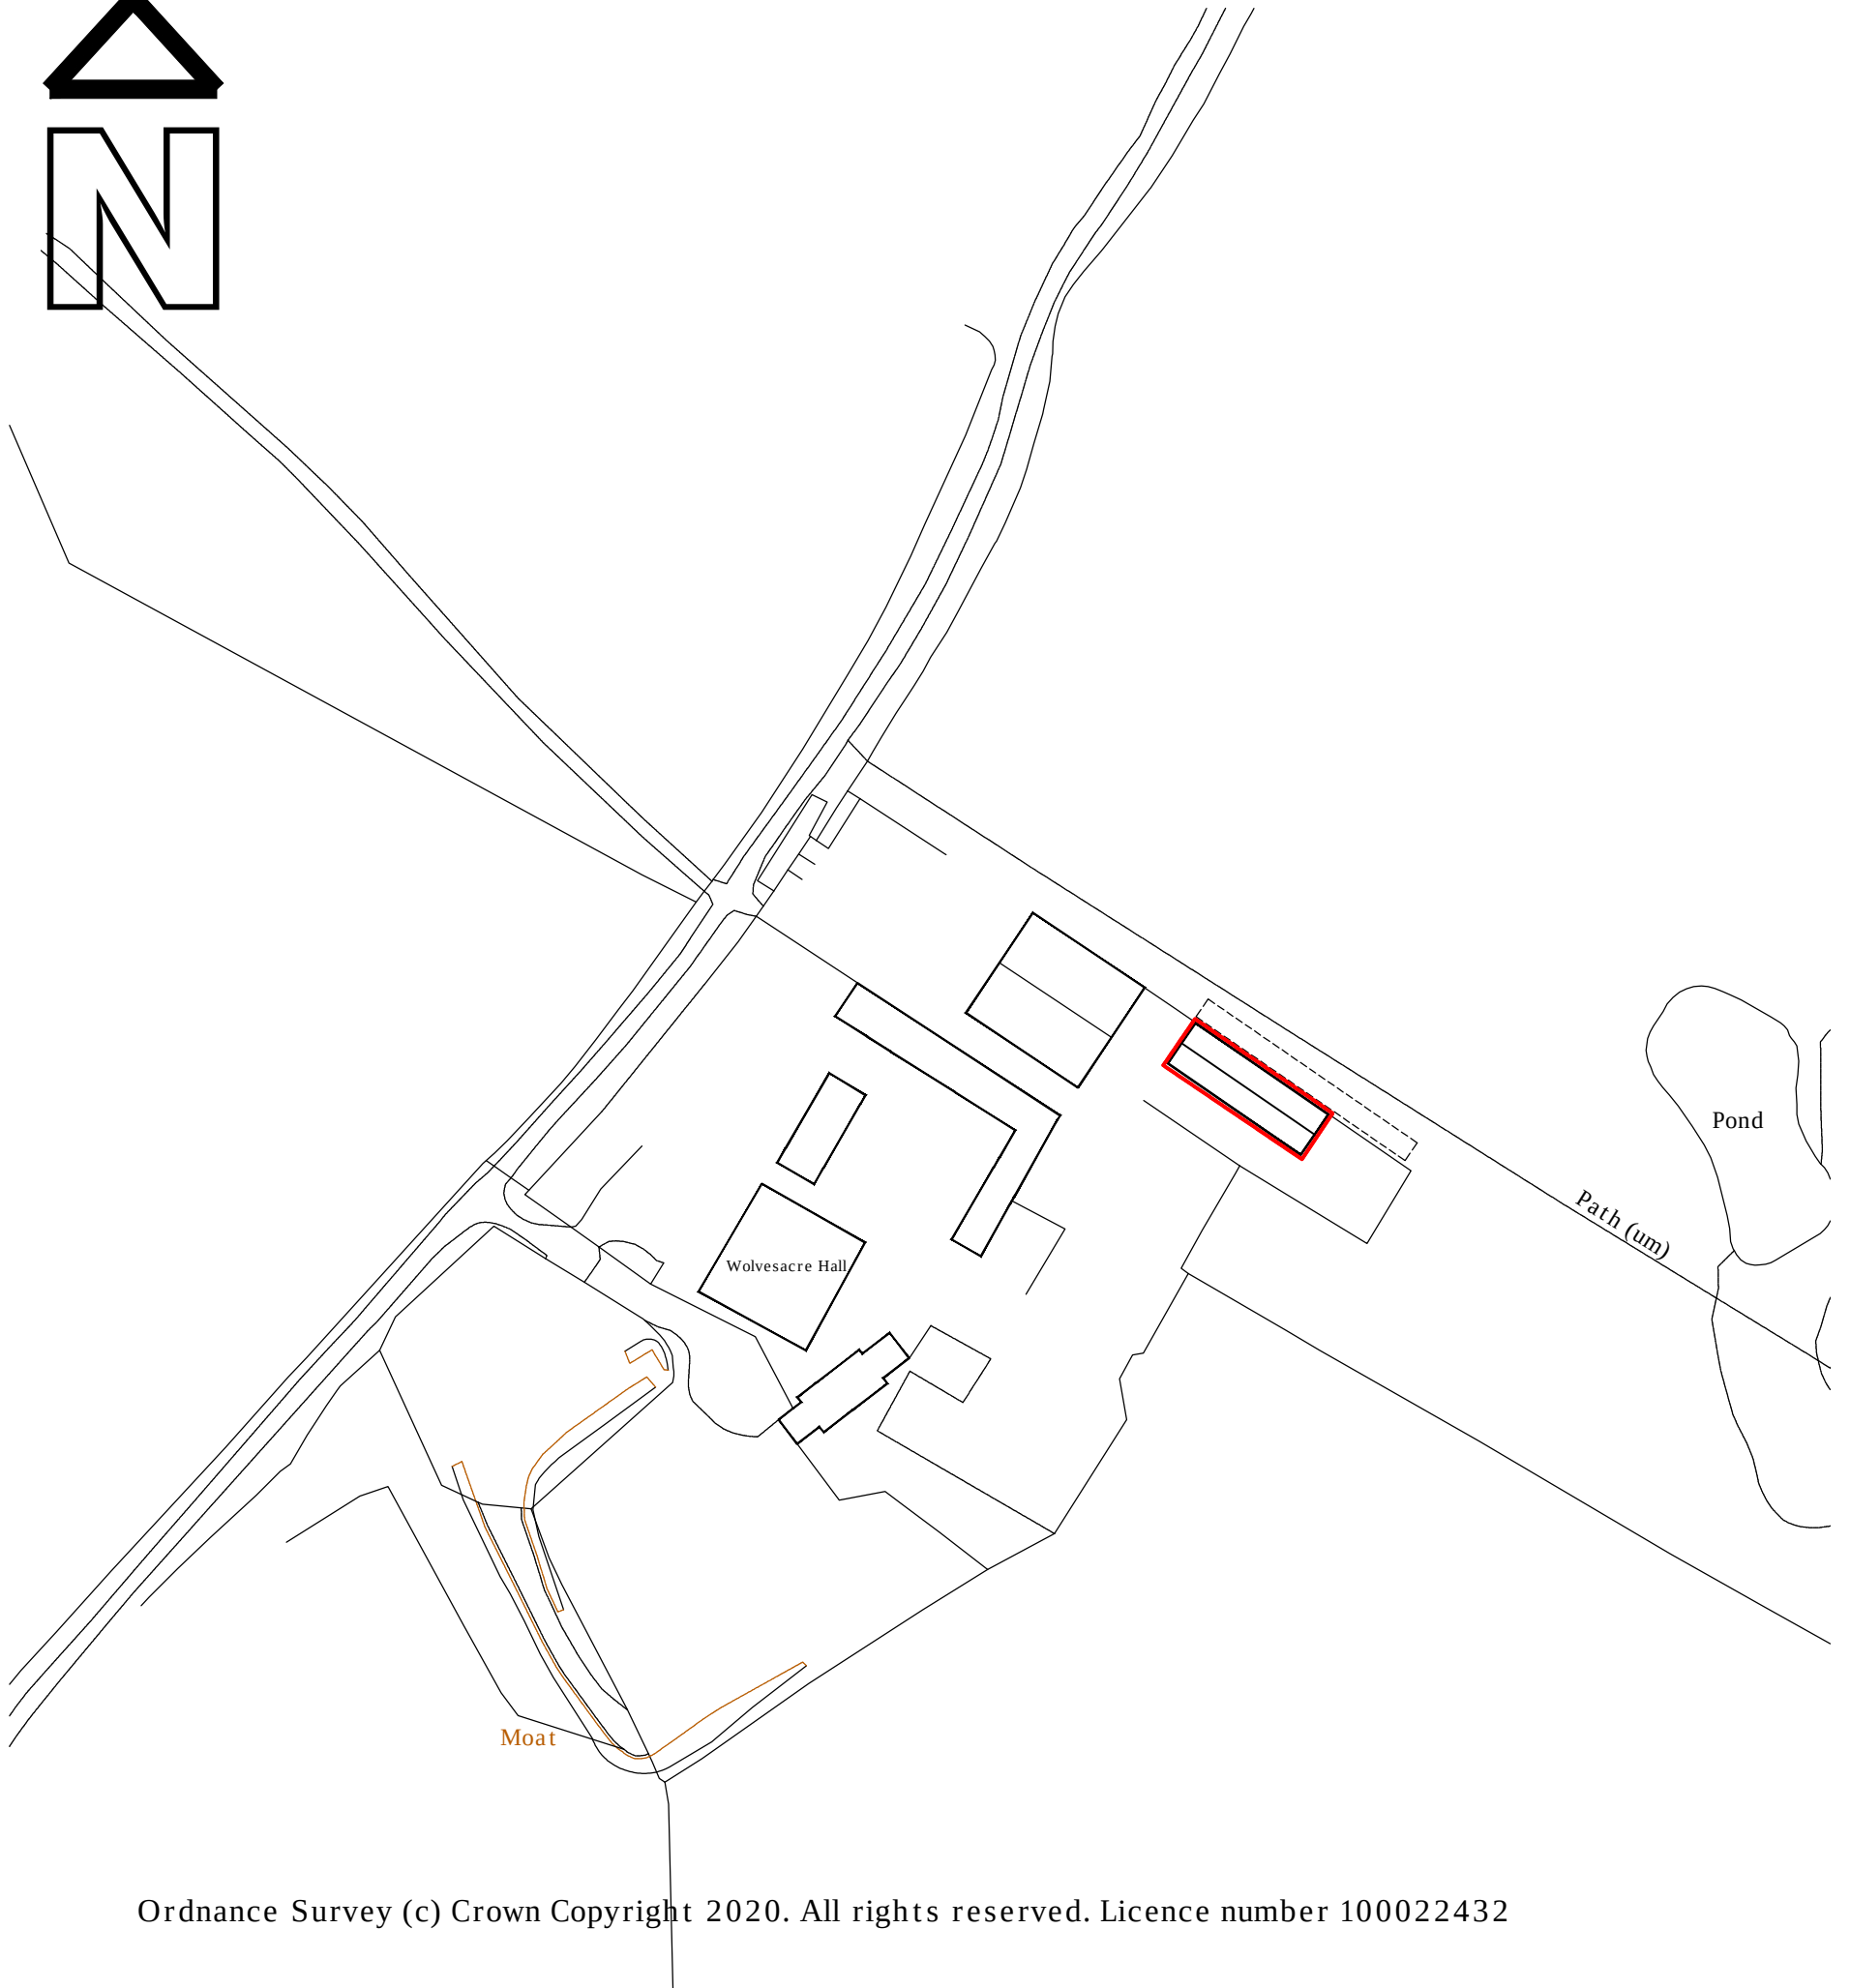


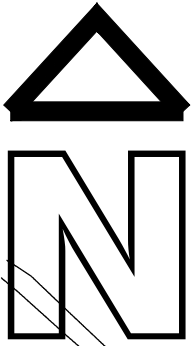

Ordnance Survey (c) Crown Copyright 2020. All rights reserved. Licence number 100022432

REV A Red line revised. 08/09/20

CHARTLAND	
The Drifthouse Studio Forton Barns Montford Bridge Shrewsbury SY4 1ET	
Tel: 01743 851261 www.chartland.co.uk	
Client Mr and Mrs. J. Clarke	
Project Relocated Building at Wolvesacre Hall, Iscoyd, Whitchurch SY13 3AS	
Drawing Location Plan A3 - 1:1250	