


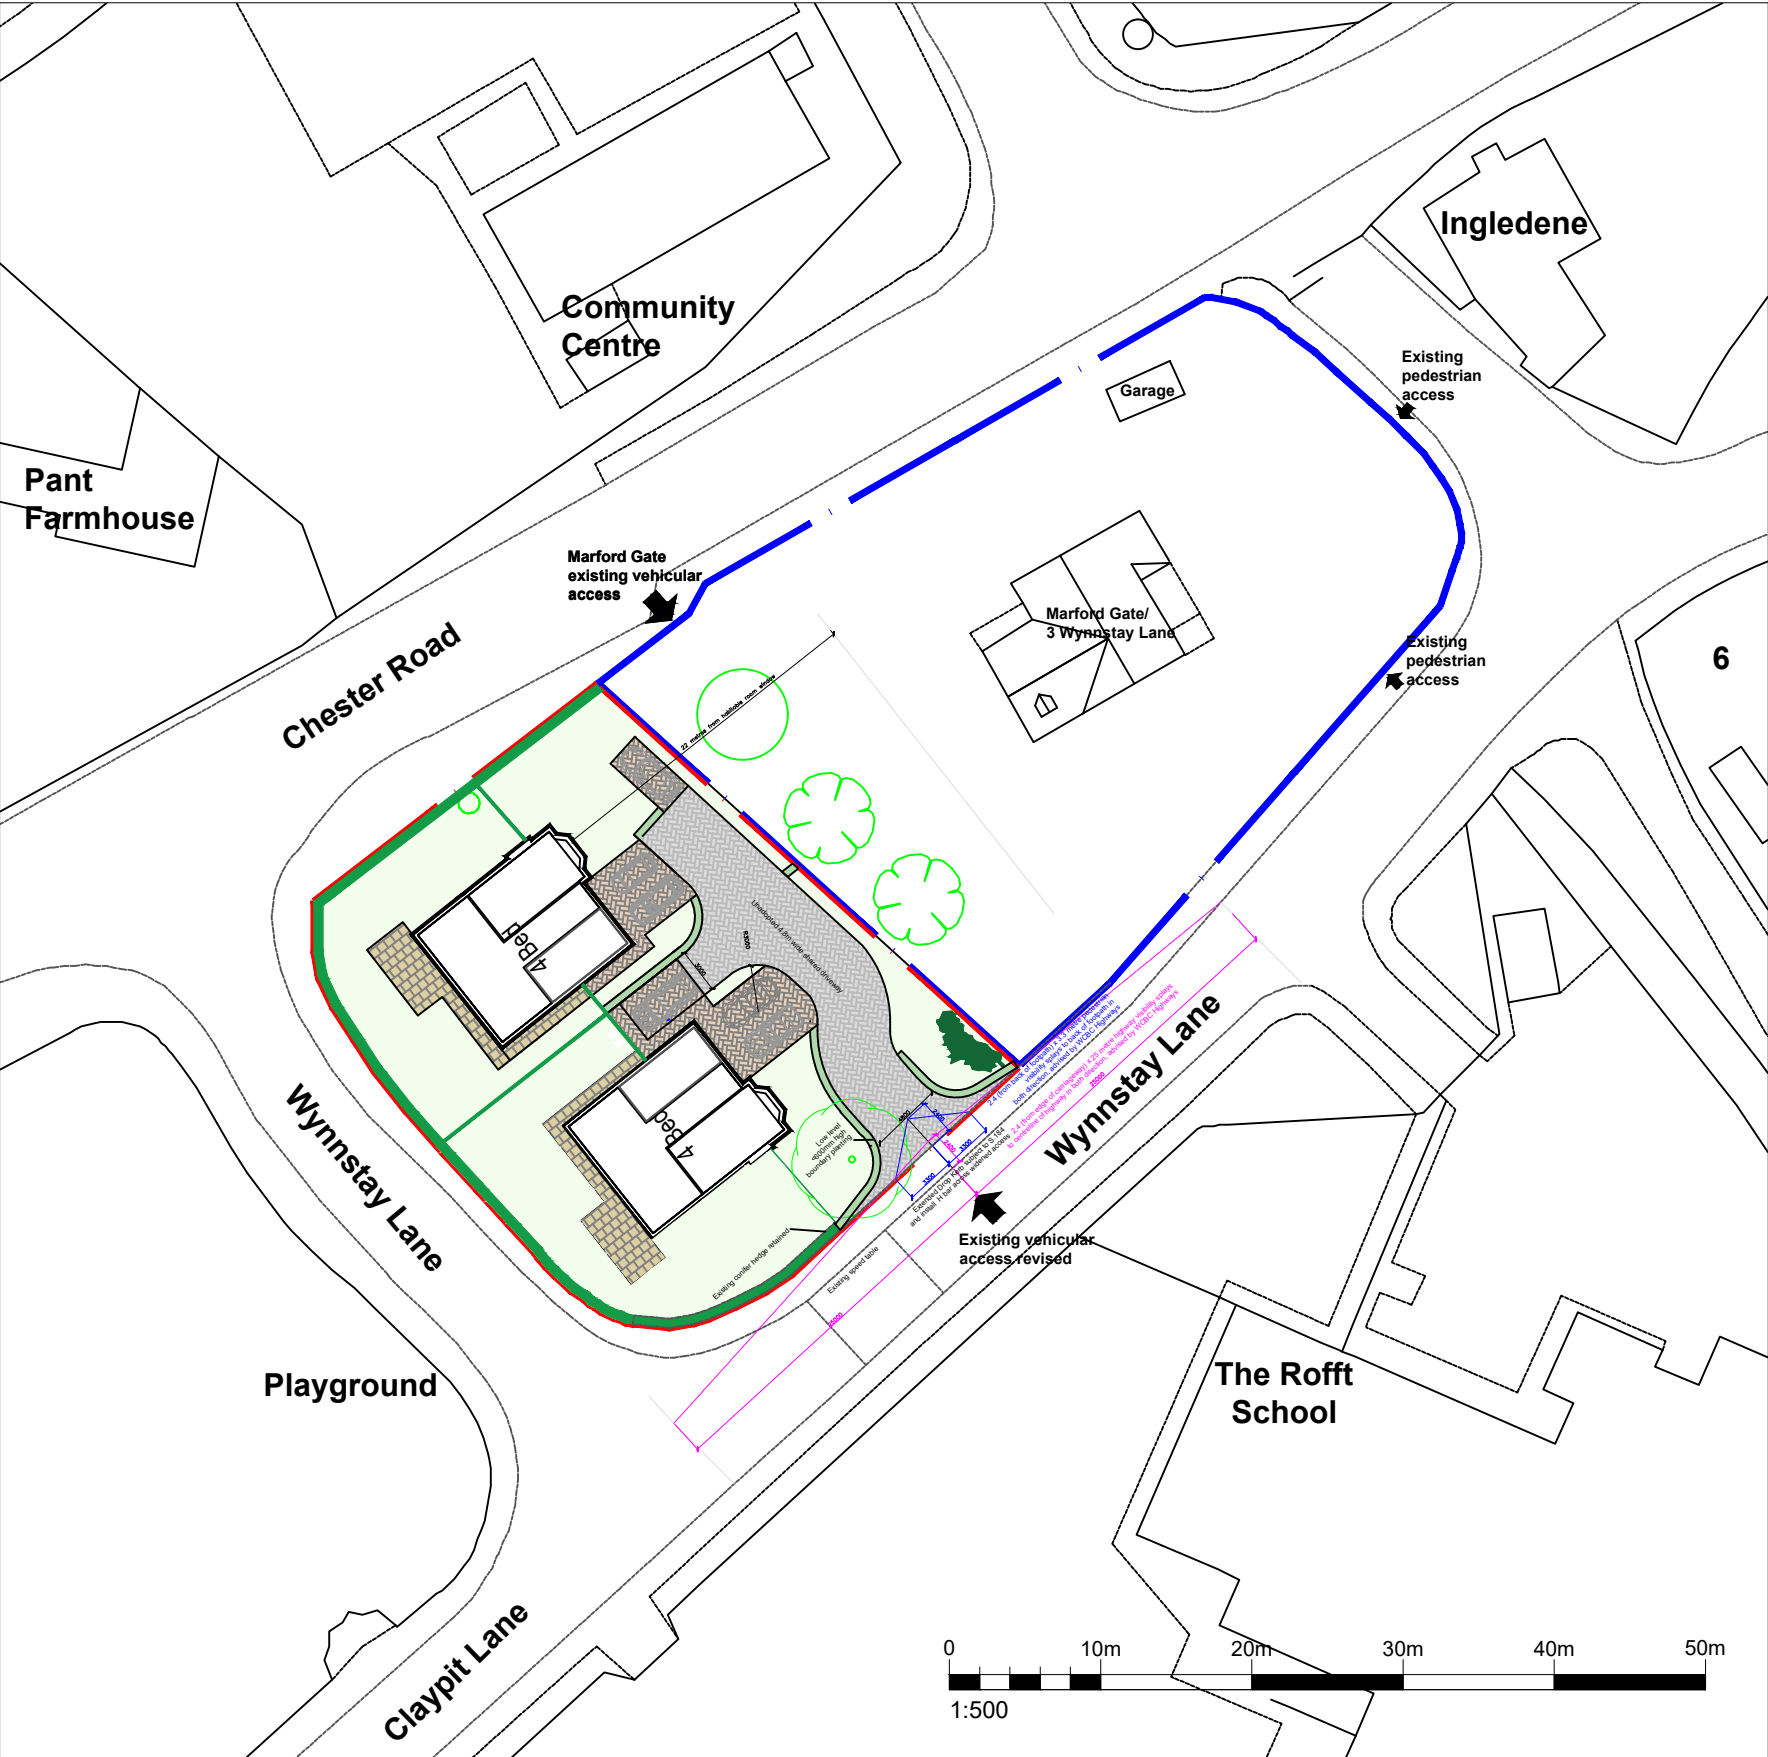


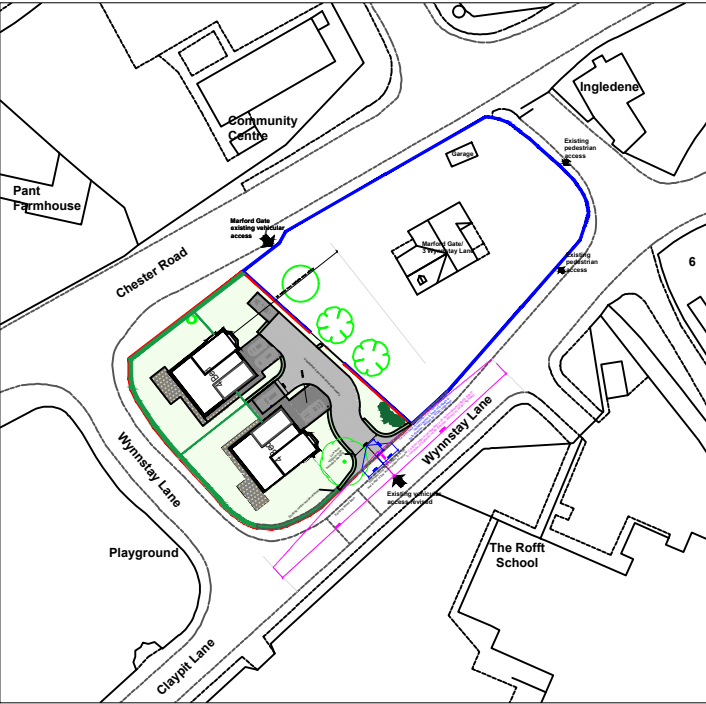

Block Plan, Scale 1:500

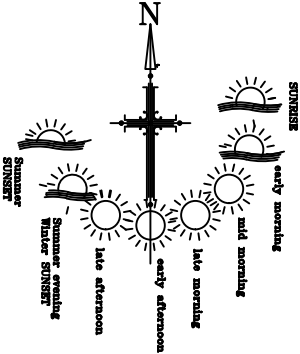

Location Plan
Scale 1:1250

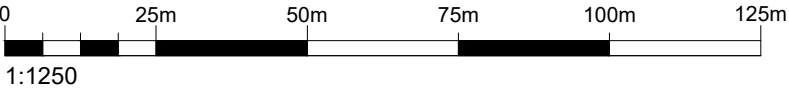

MARFORD GATE, WREXHAM				
DRAWING TITLE				
OUTLINE PROPOSAL LOCATION & BLOCK PLAN				
SCALE AT A3	DATE	JOB NO.	DRAWING NO.	REV
1:500 & 1:1250	06:20		AP.01	P2
DO NOT SCALE				