


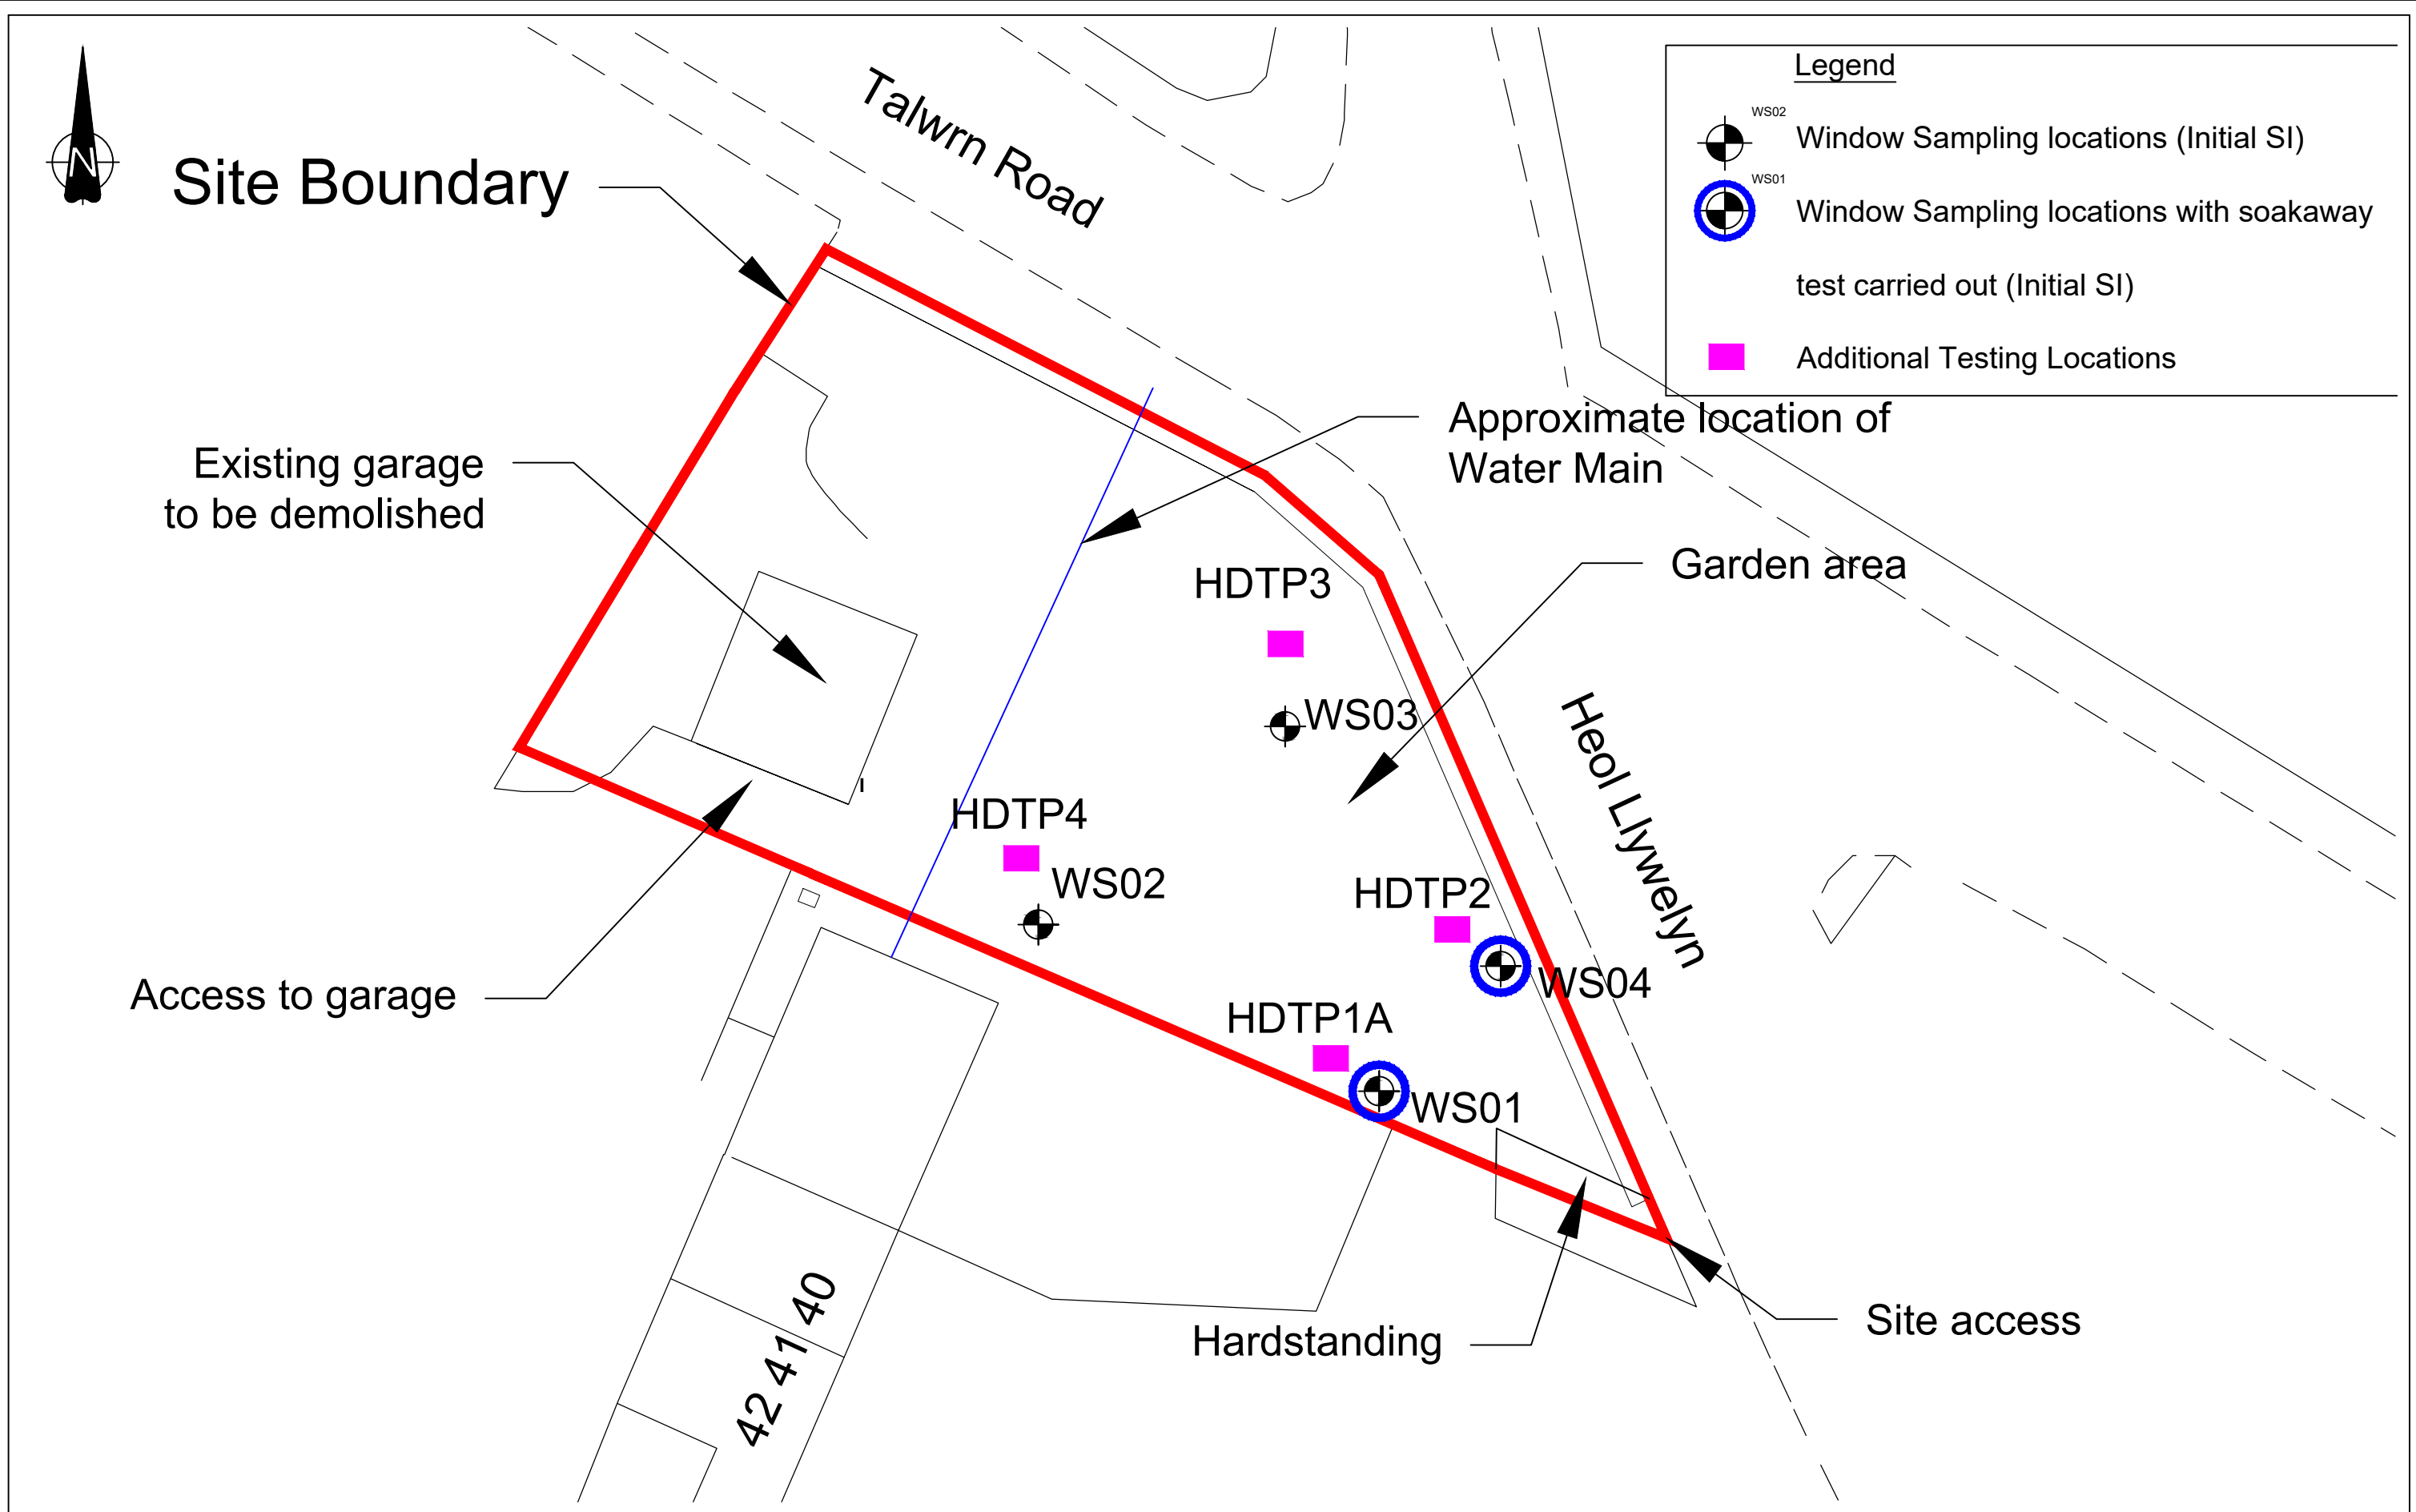

SCALE 1: 200 @ A3

Figure Title
**EXSITING SITE LAYOUT &
ADDITIONAL HOLE
LOCATIONS**

FIGURE 1