


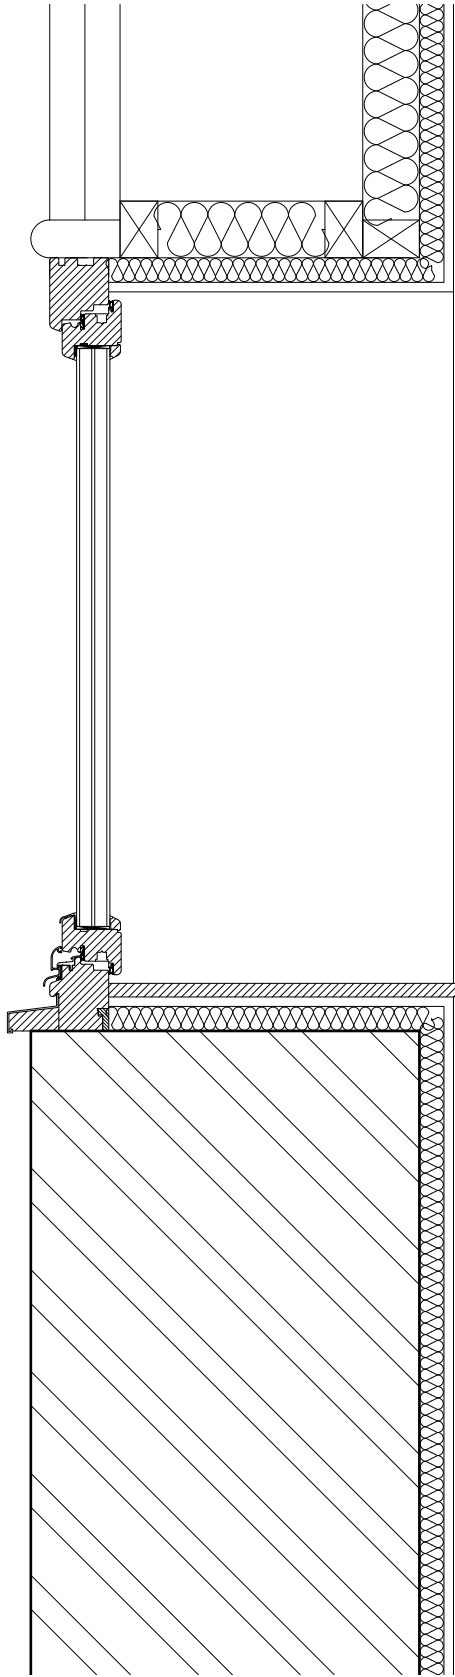

Typical section 1:10

 HDS Architectural Services, The Foundry, 15 Yorke Street, Wrexham LL13 8LW Tel (01978) 345250 www.hdsarchitectural.co.uk	Project; Former Soul Suite, 1 Pen y Bryn, Wrexham, LL13 7HU		Dwg No; SS/BR/12	Date; 08.02.2021
	Title; 12- Inward opening Window detail	Scale (A3); 1:10	Revision;	