
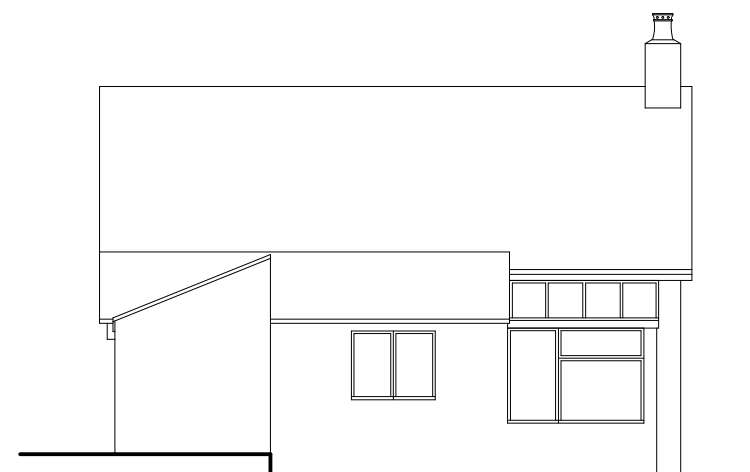
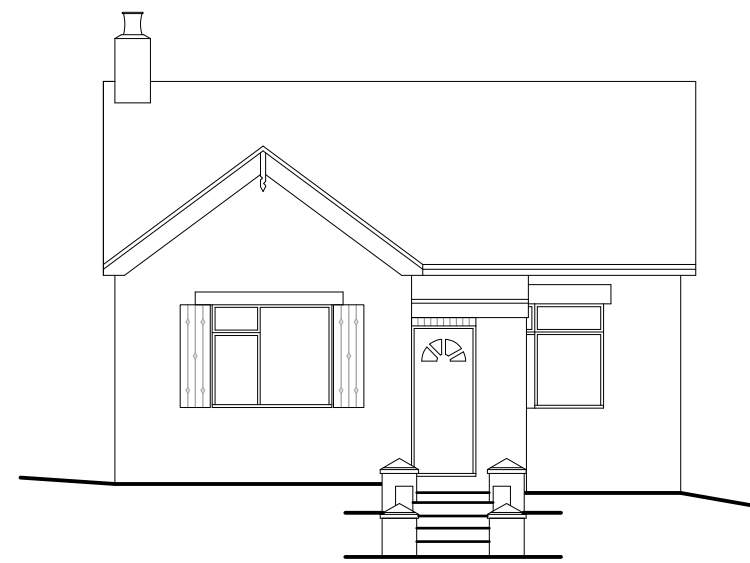


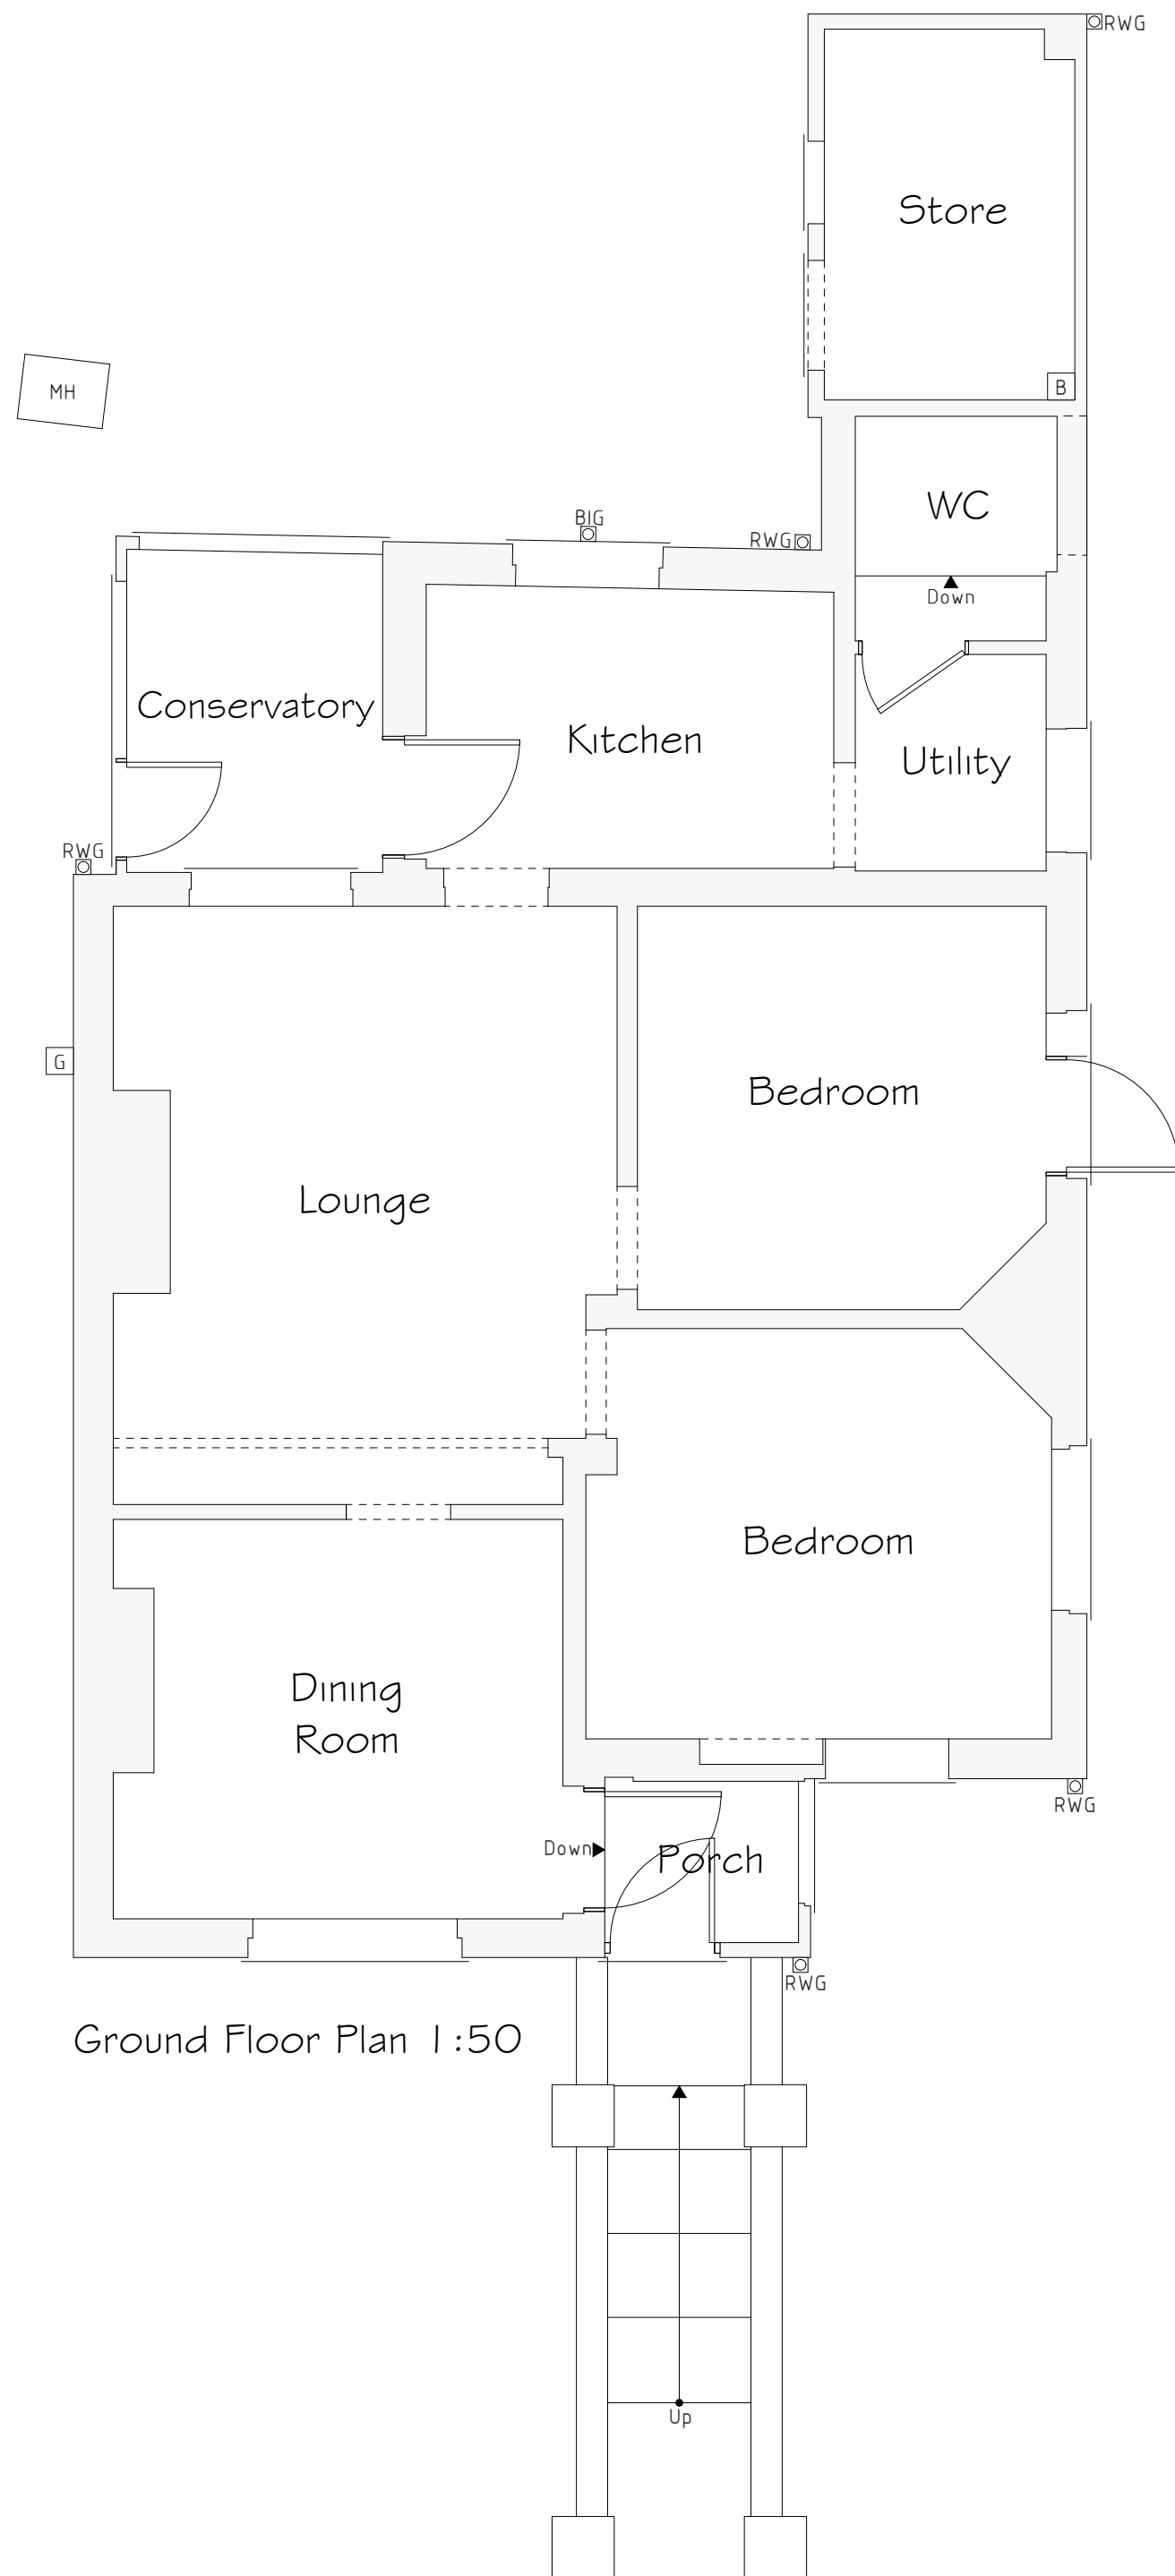

Services Key

- ☐ B Existing Boiler Position
- ☐ G Existing Gas Meter Position
- MH Existing Man Hole Position
- ☒ Existing Rain Water Gully (RWG) Position
- ☒ Existing Back Inlet (BIG) Gully Position

Rev	Date	Detail	Initial

Project: Proposed Alterations to, Garnedd, Stryt Issa, Pen-y-cae, LL14 2PN.	
Title: Existing	Scale: (A2) 1:50 & 1:100

Drawn By: E.M.Jackson	Date: Nov 2020
Drawing No: W171/001	Sheet: 1 of 1