


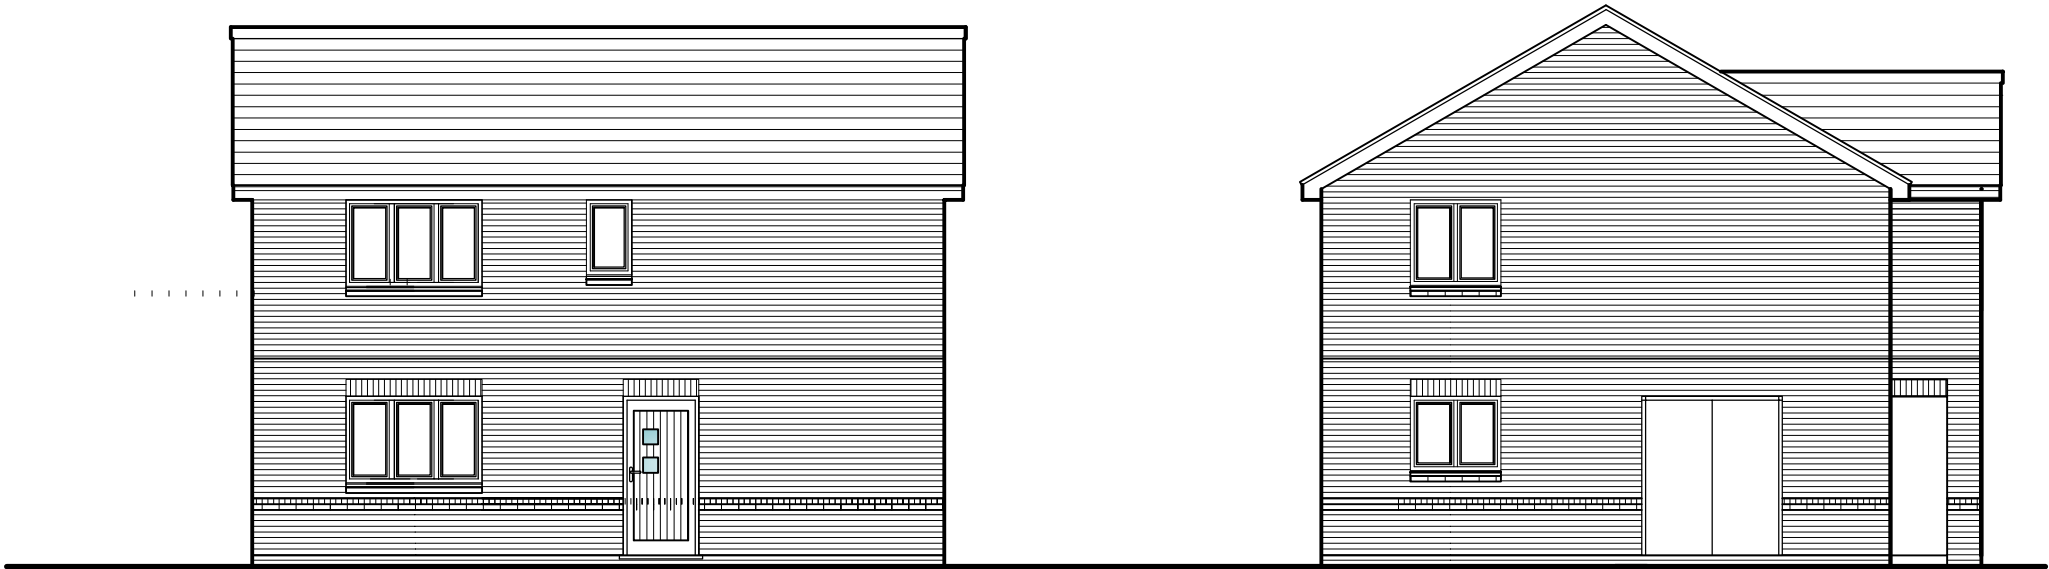


Front Elevation

Side Elevation




Front Elevation

Side Elevation

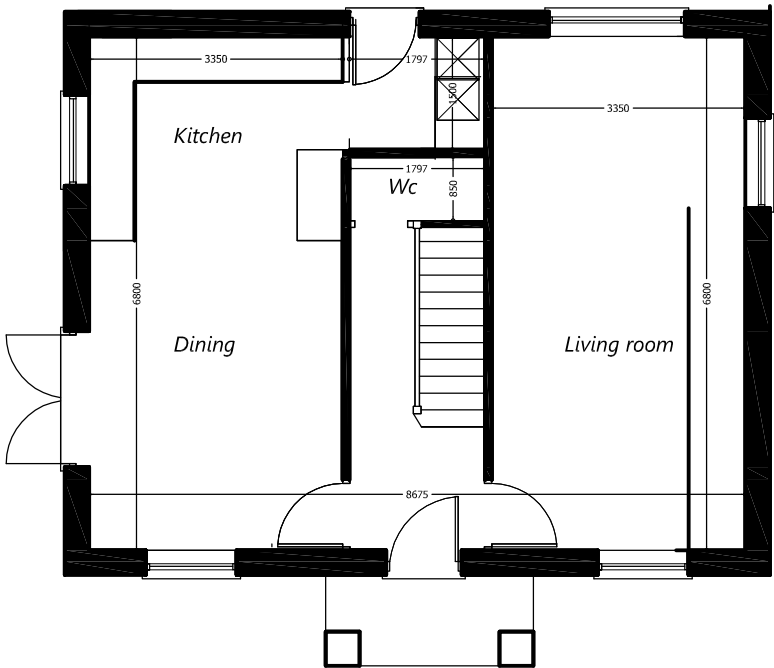

Ground floor plan

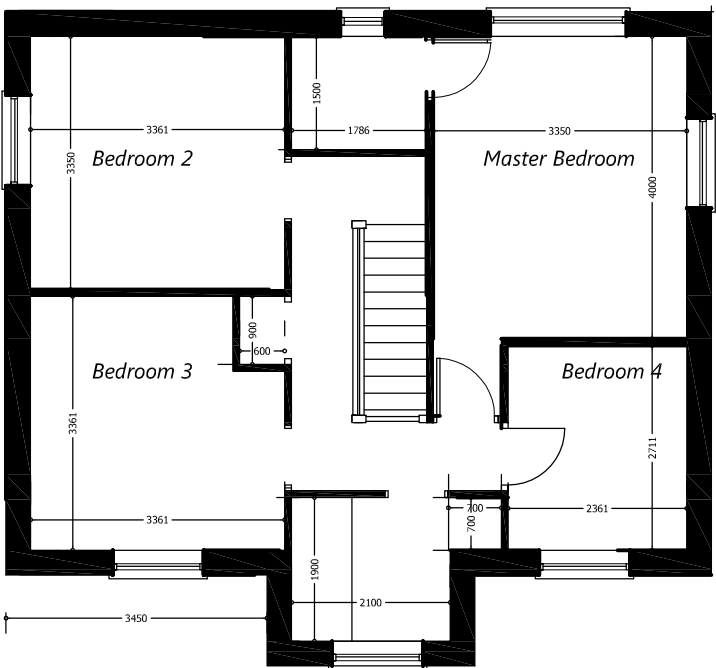

First floor plan

© COPYRIGHT OF PARRY DAVIES ARCHITECTS LTD- CHARTERED ARCHITECTS. CHECK DIMENSIONS ON SITE. REPORT ANY ERRORS OR OMISSIONS TO ARCHITECT.					
PROJECT TITLE					
LAND AT HIGH STREET, JOHNSTOWN LL14 2BA					
DRWG. TITLE.	DATE	SCALE	DRWN	DRWG NO.	REV
CONWY - PLOT 3	FEBRUARY 2021	1:100 @ A3	RSG	19.5991/ 7	
Parry Davies Architects Ltd. Studio 55:20, North Wales Business Park, Abergele LL22 8LJ Tel: 01745 585517 E-mail: info@parrydavesarchitects.co.uk					