



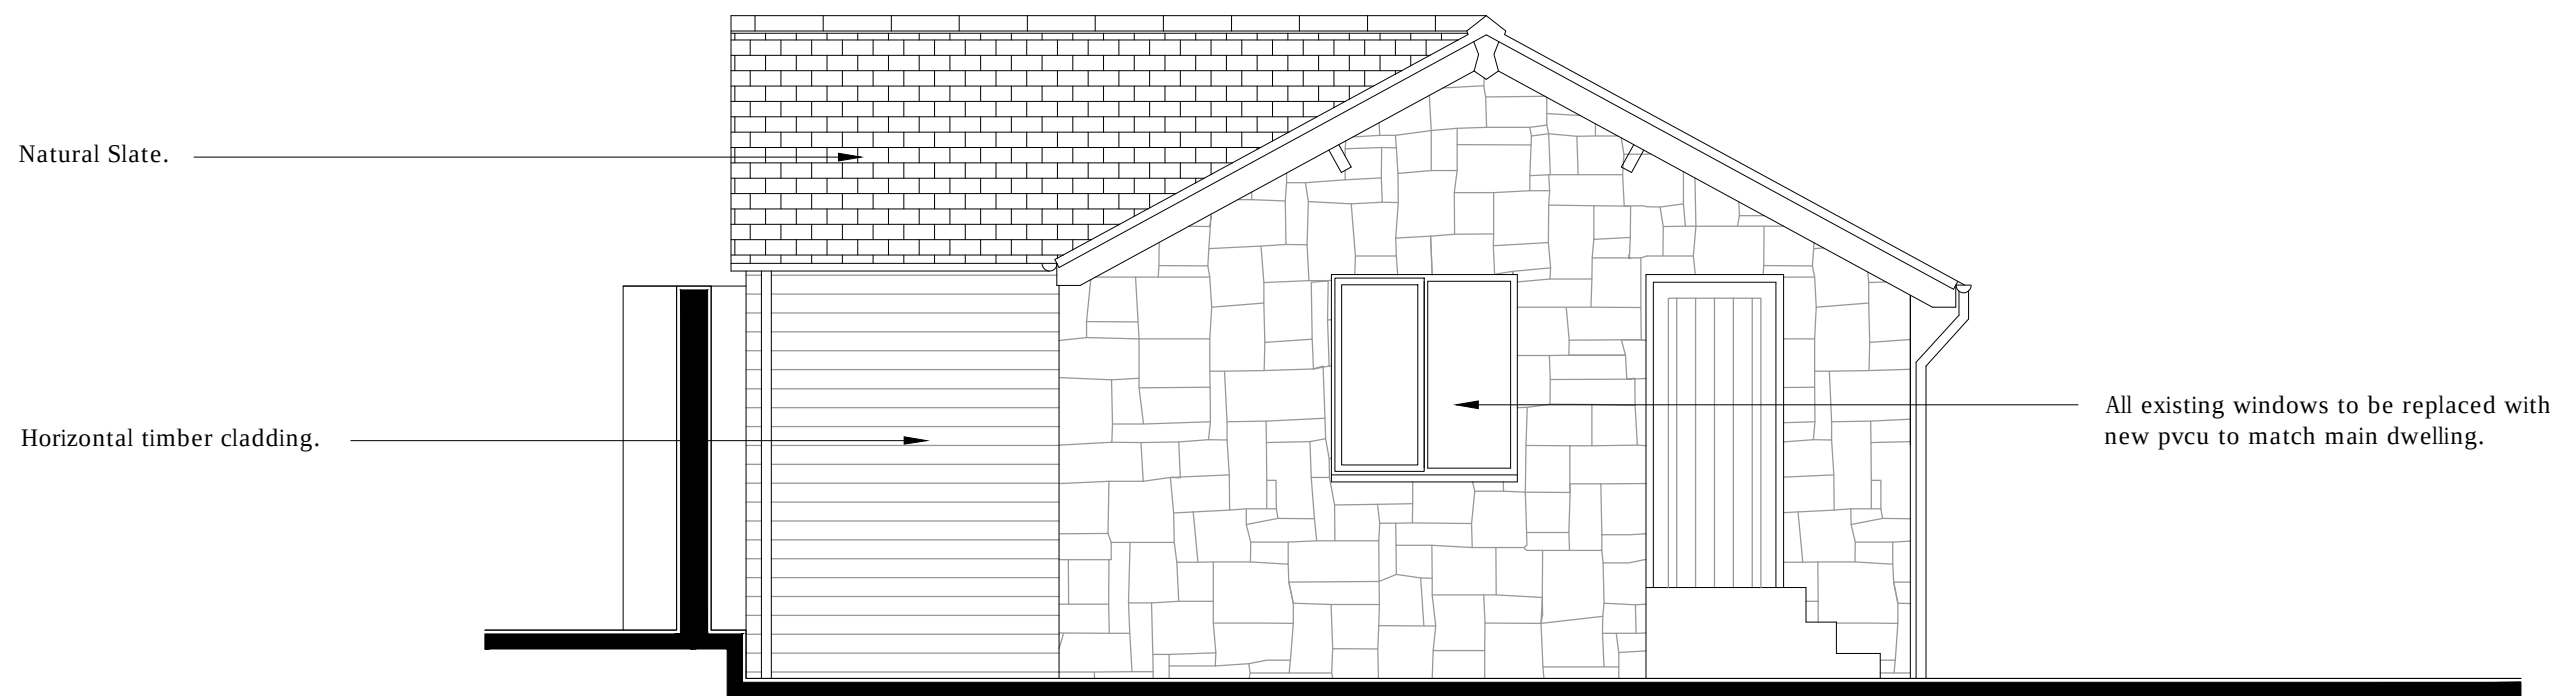


Proposed Rear Elevation

1:50

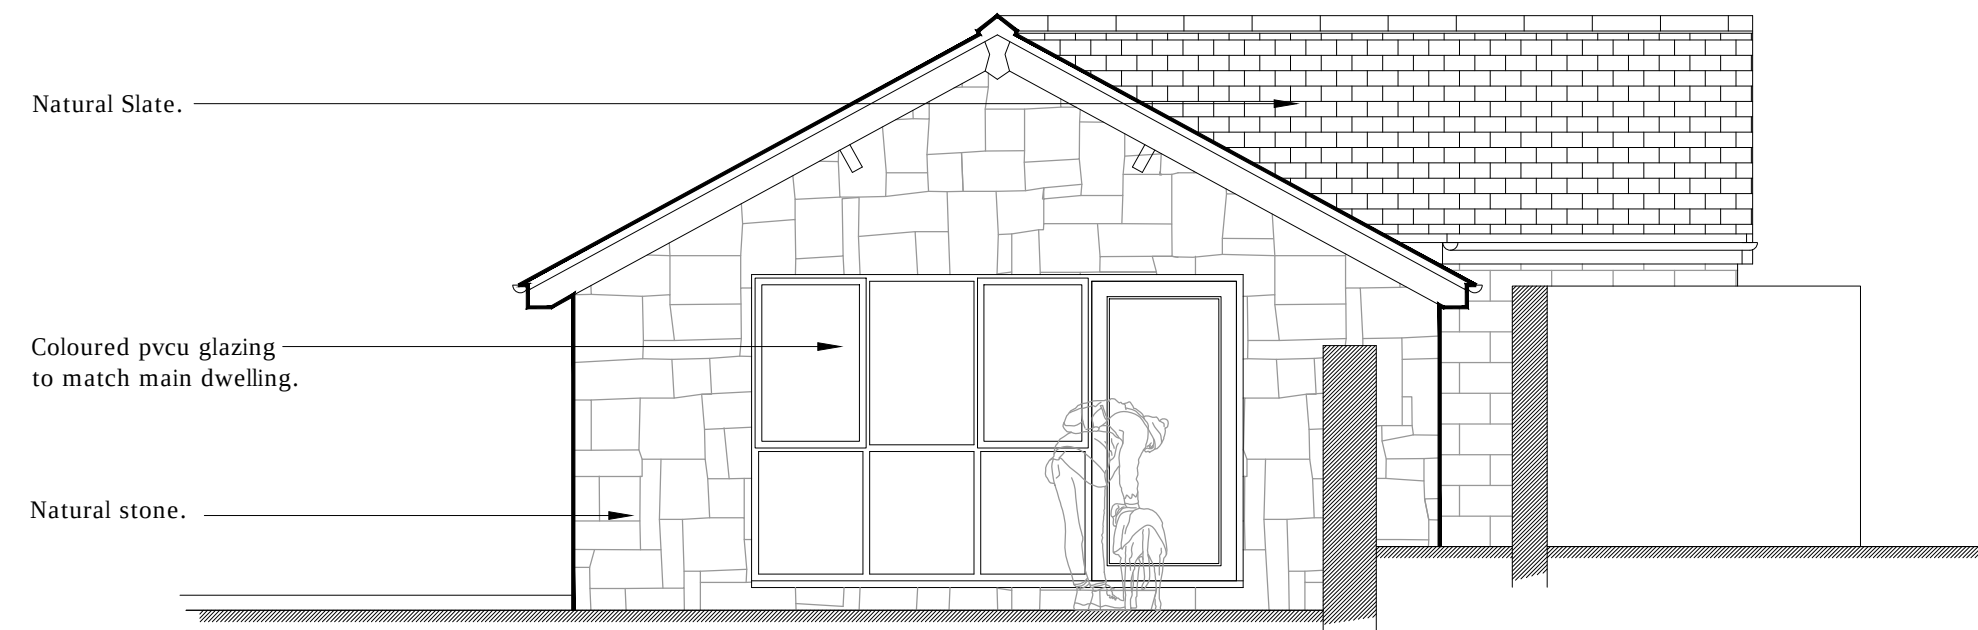


Proposed Front Elevation

1:50

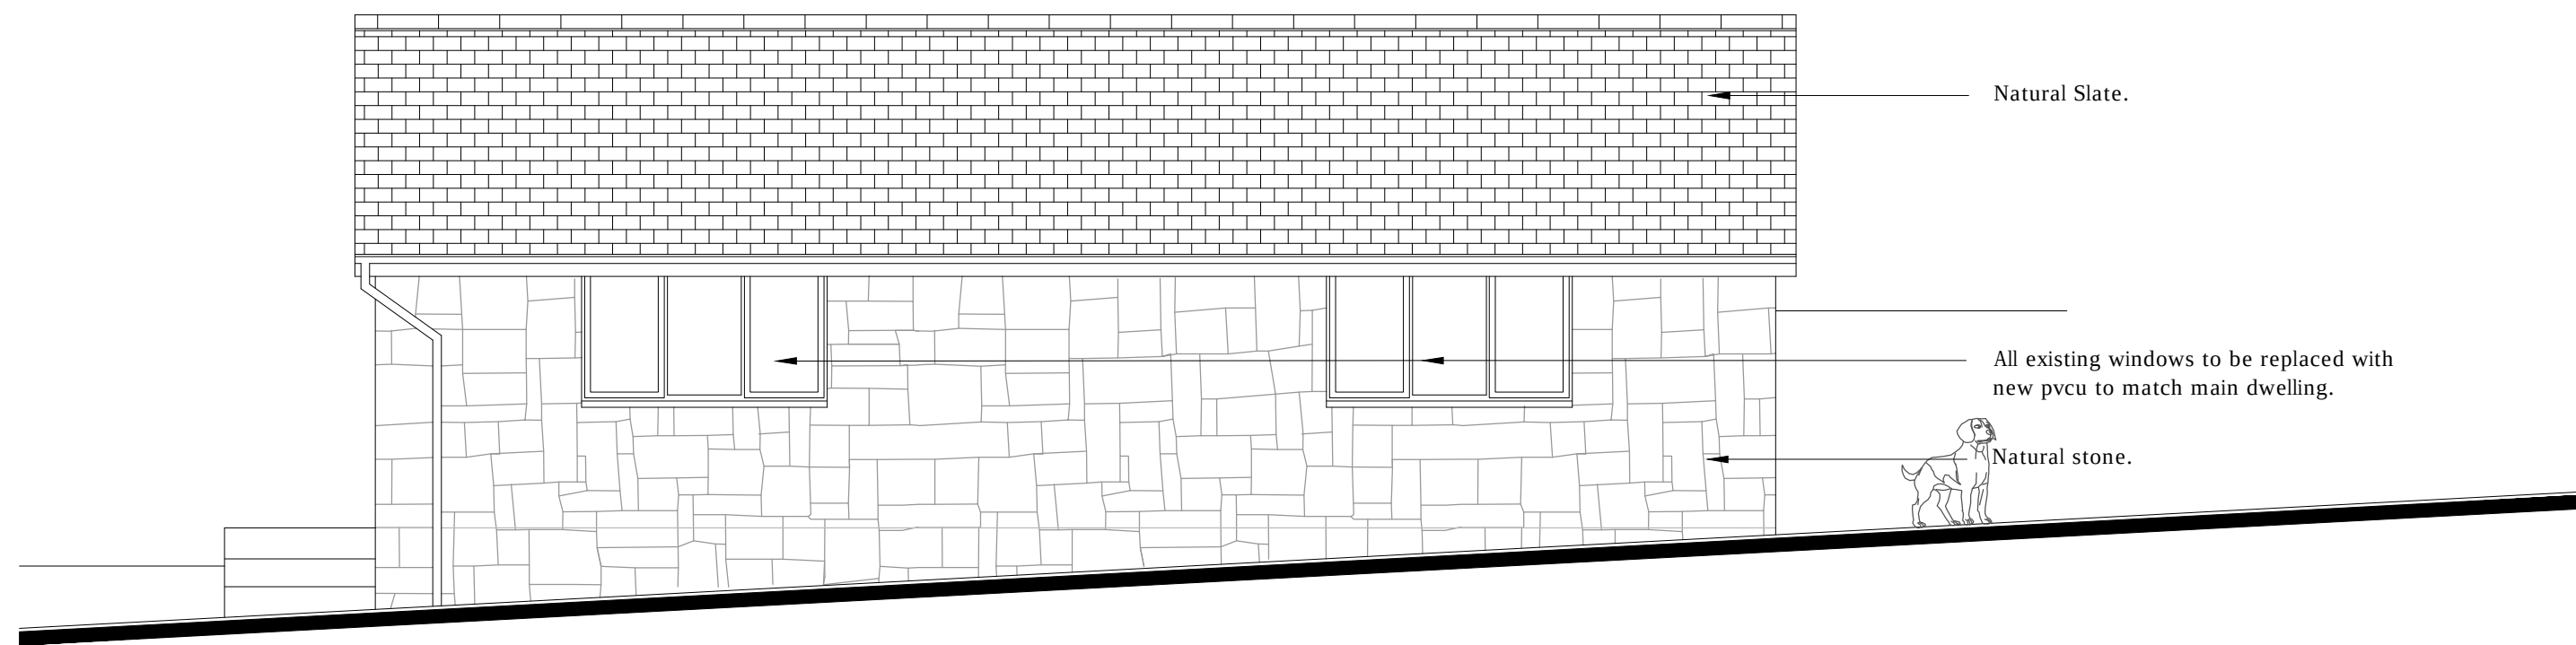

Proposed Side Elevation

1:50

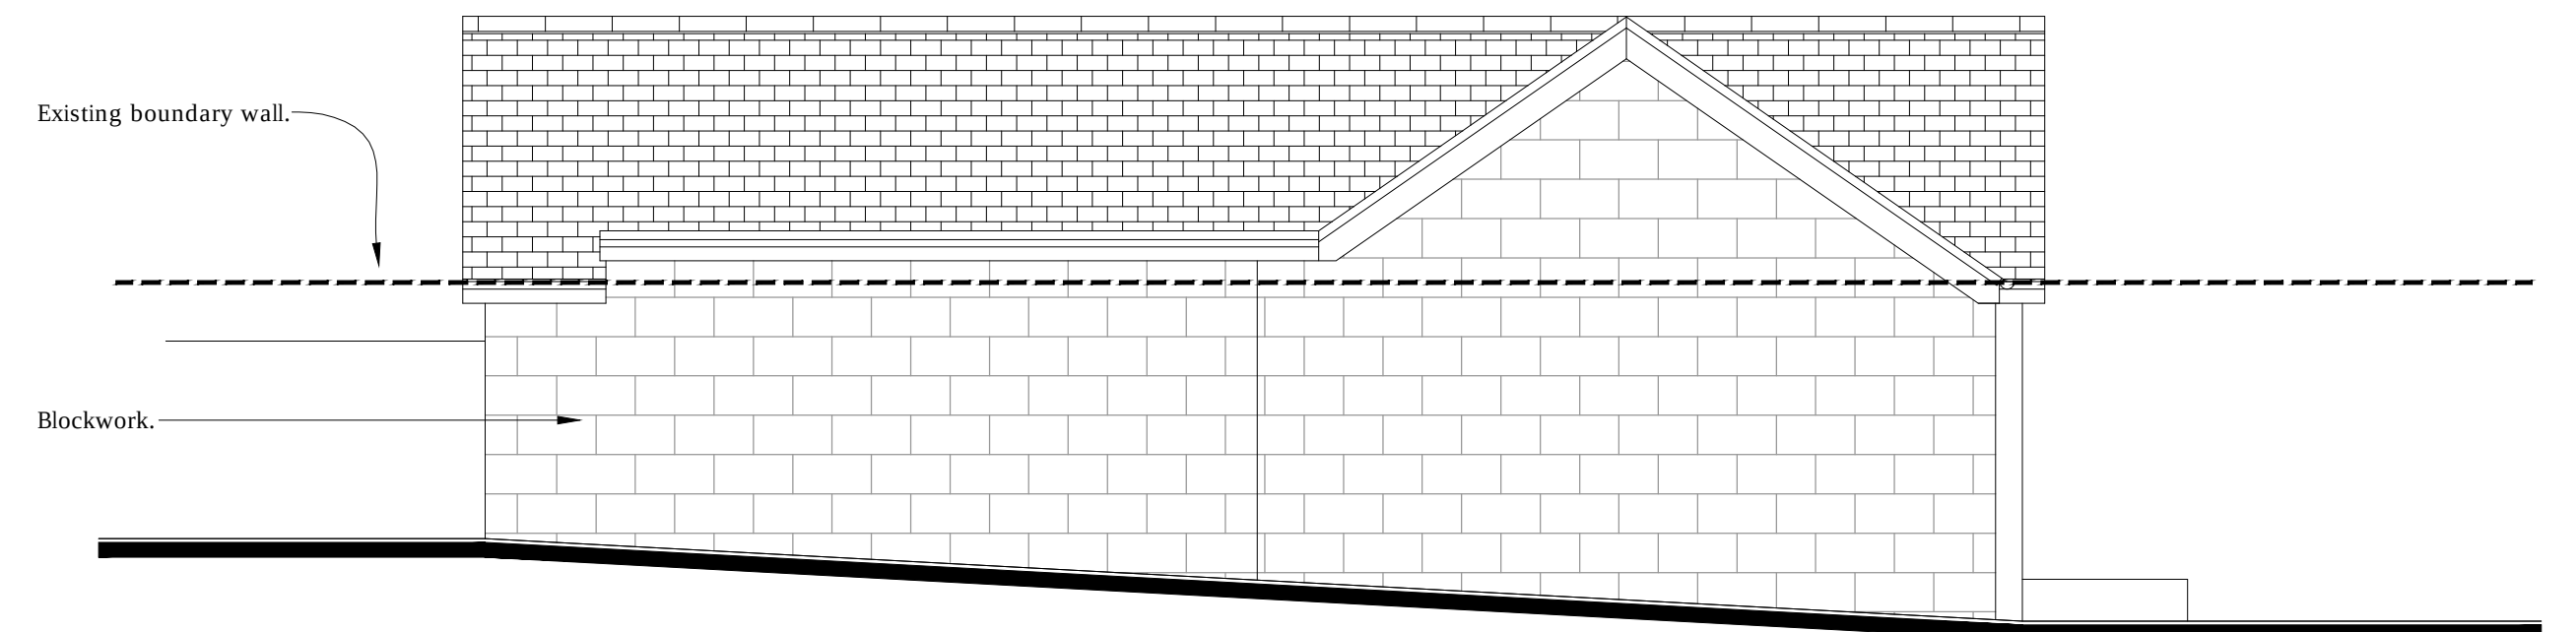

Proposed Side Elevation

1:50