


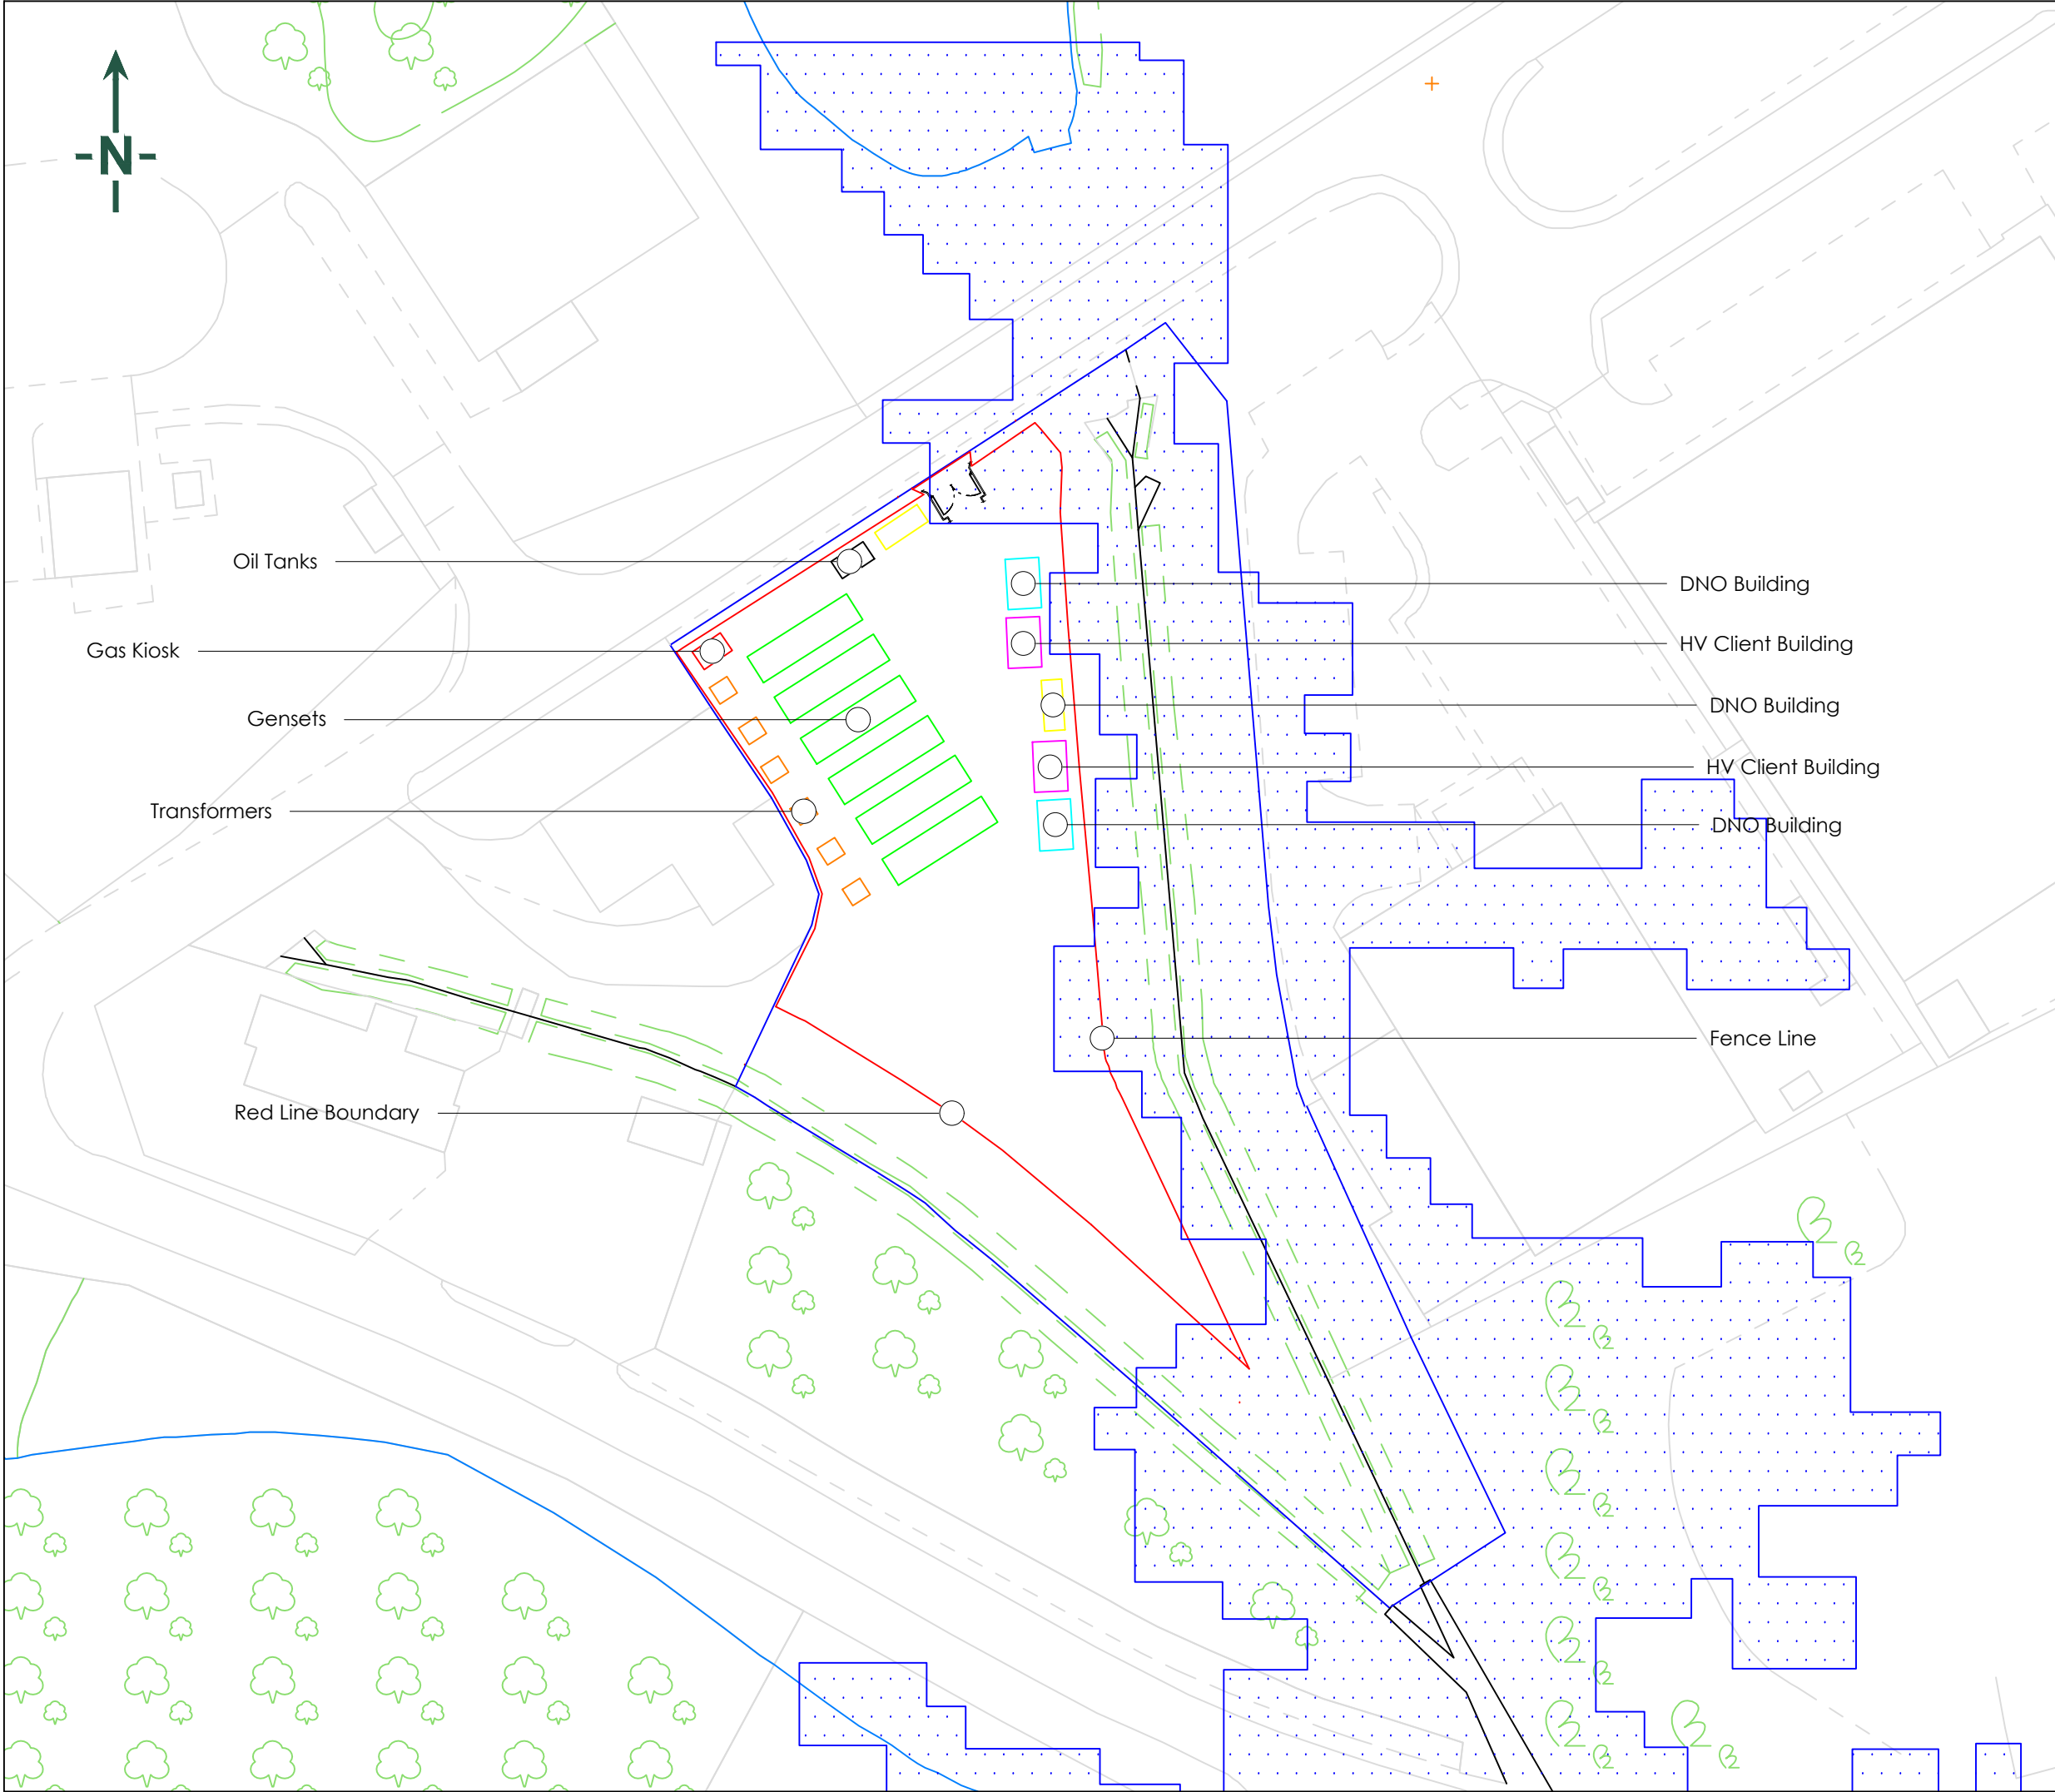

LEGEND

NRW Flood Zone 3 Extent

Project:
Bridge Road North Fast Response Flexible Generation Facility

Location:
Land south of Bridge Road North, Wrexham, LL13 9XT

Client:
-

Title:
Proposed Development Plan

Ref:
Bridge Road North 001

DRAWN BY:
JR

CHECKED BY:
RA

DATE:
25/01/2021

SCALE:
1:750

REVISION:
1

