
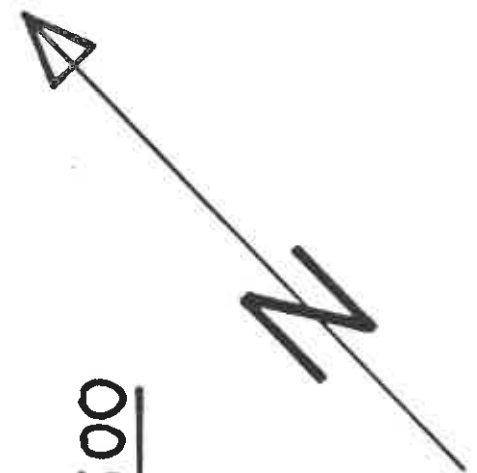


SITE LAYOUT AT GAMFORD FOR N.U. GARDEN 2/90

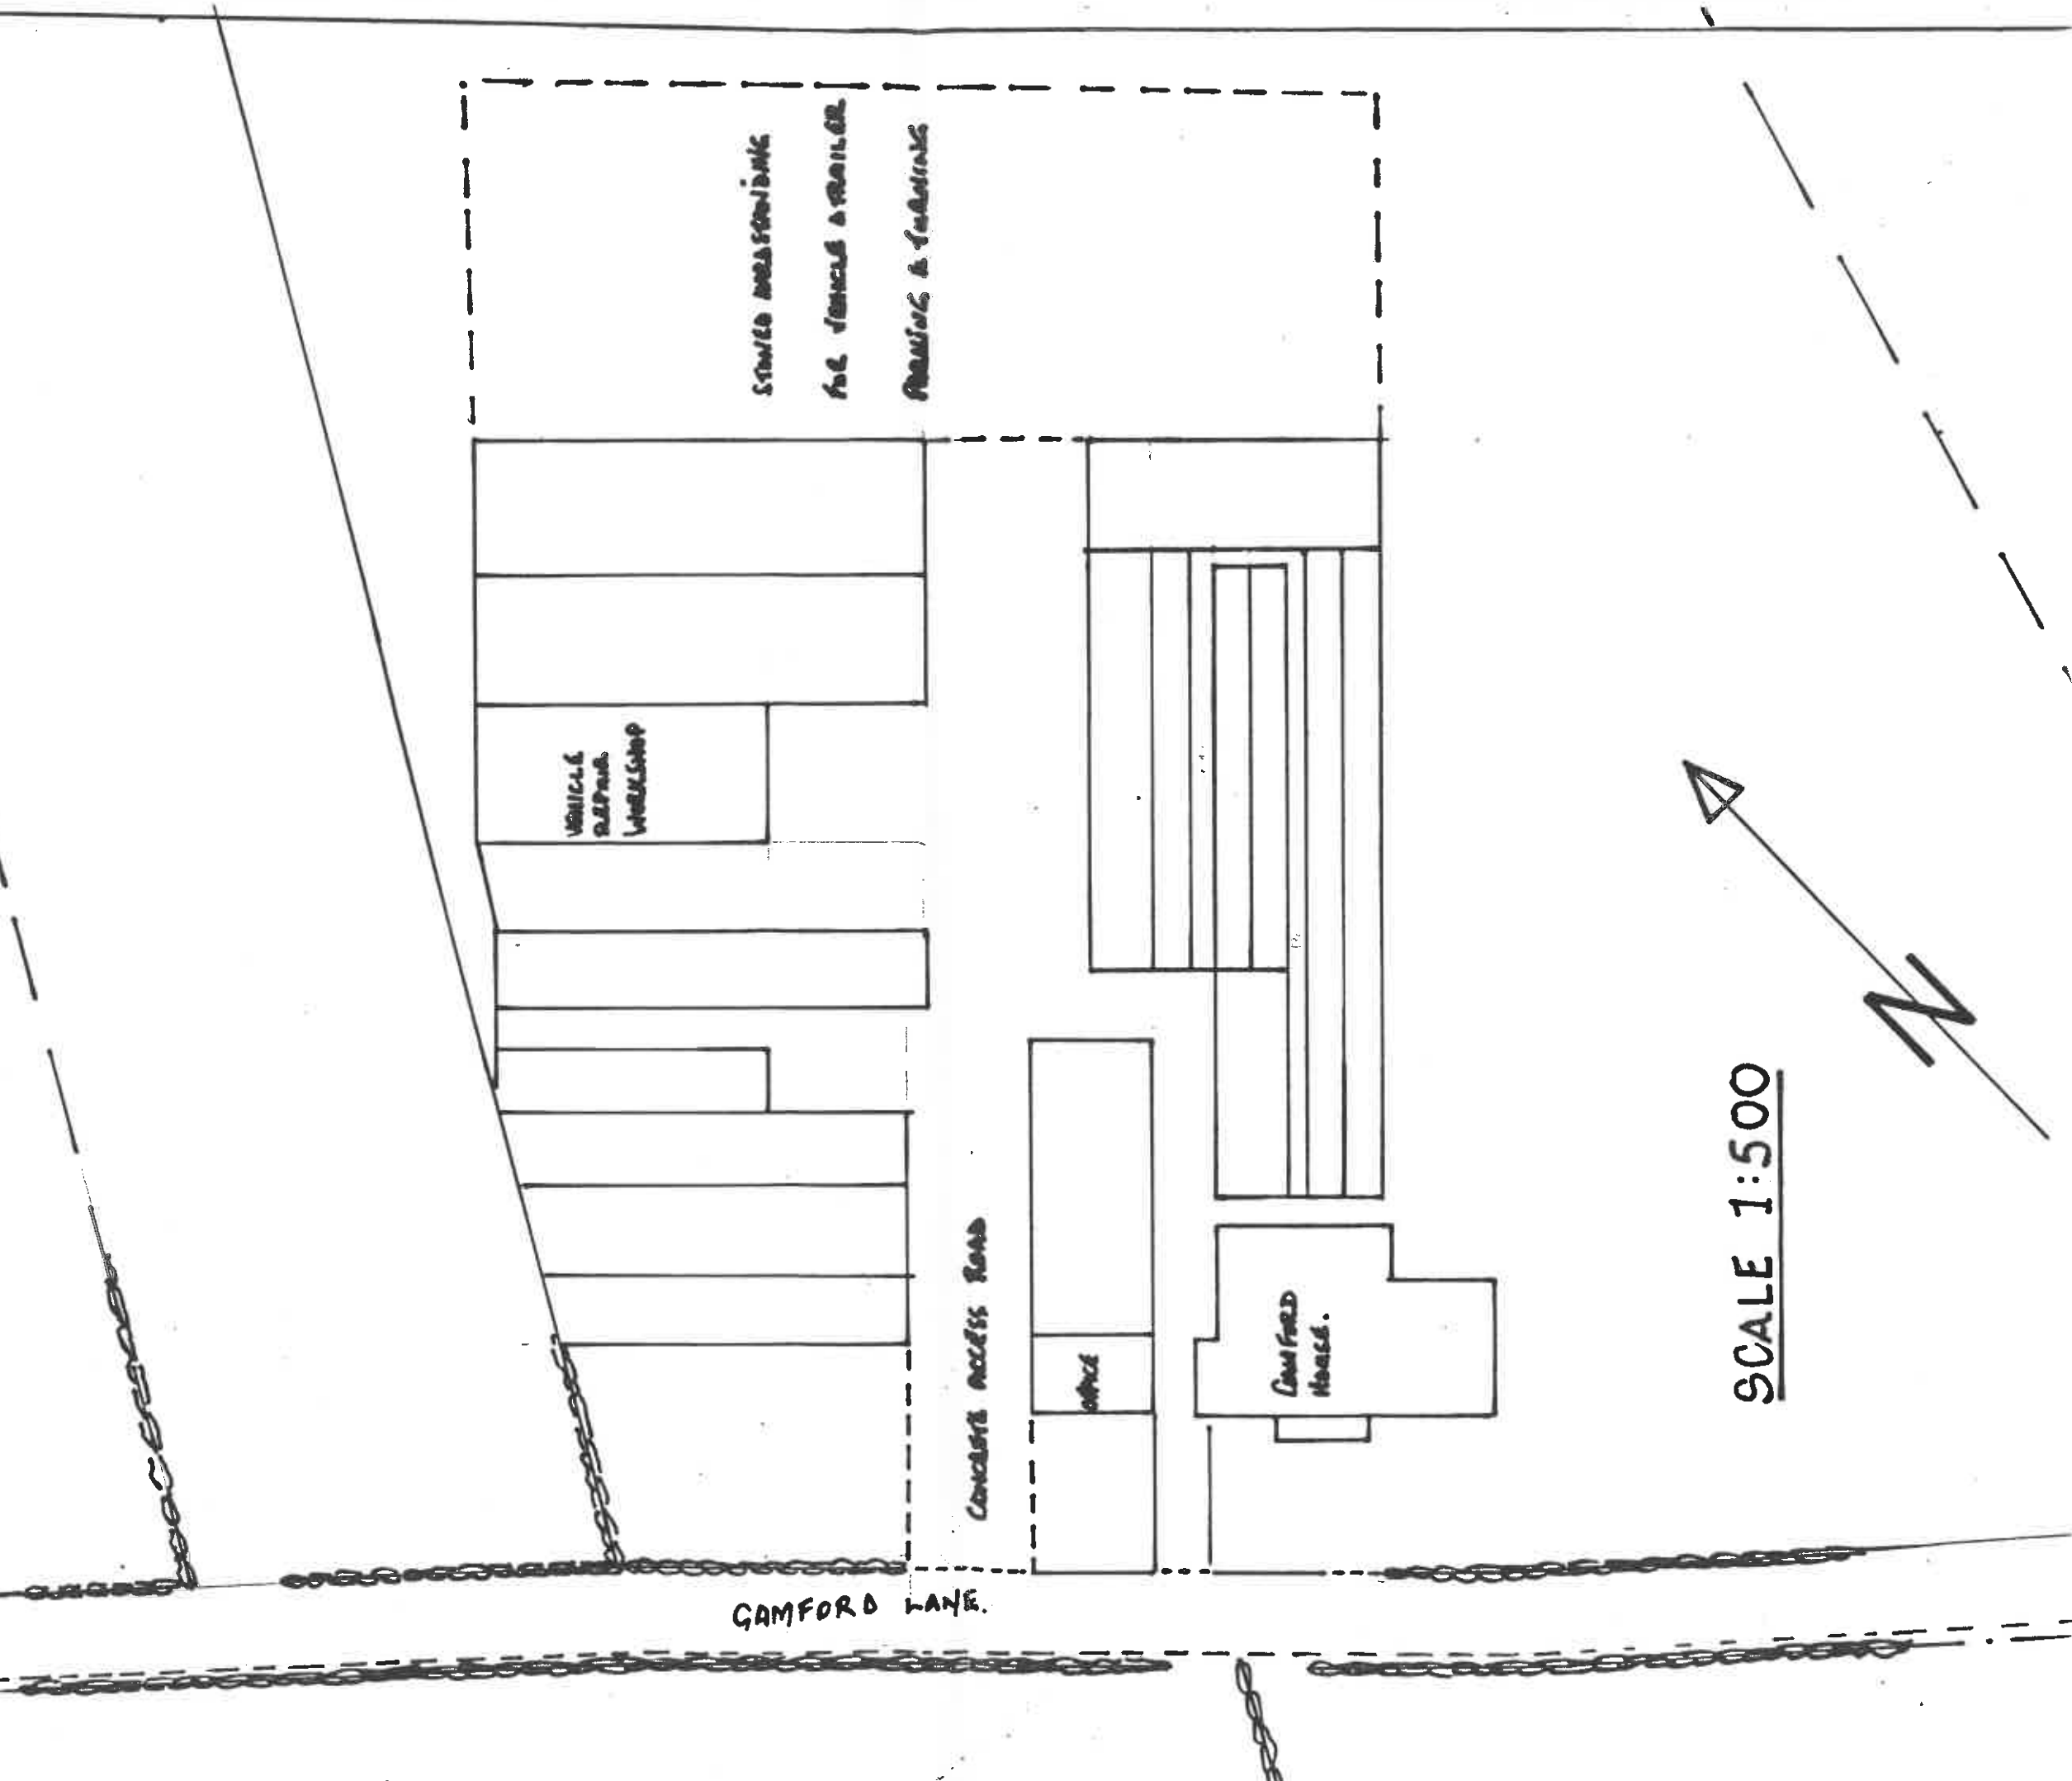

SCALE 1:500

GAMFORD LANE.