

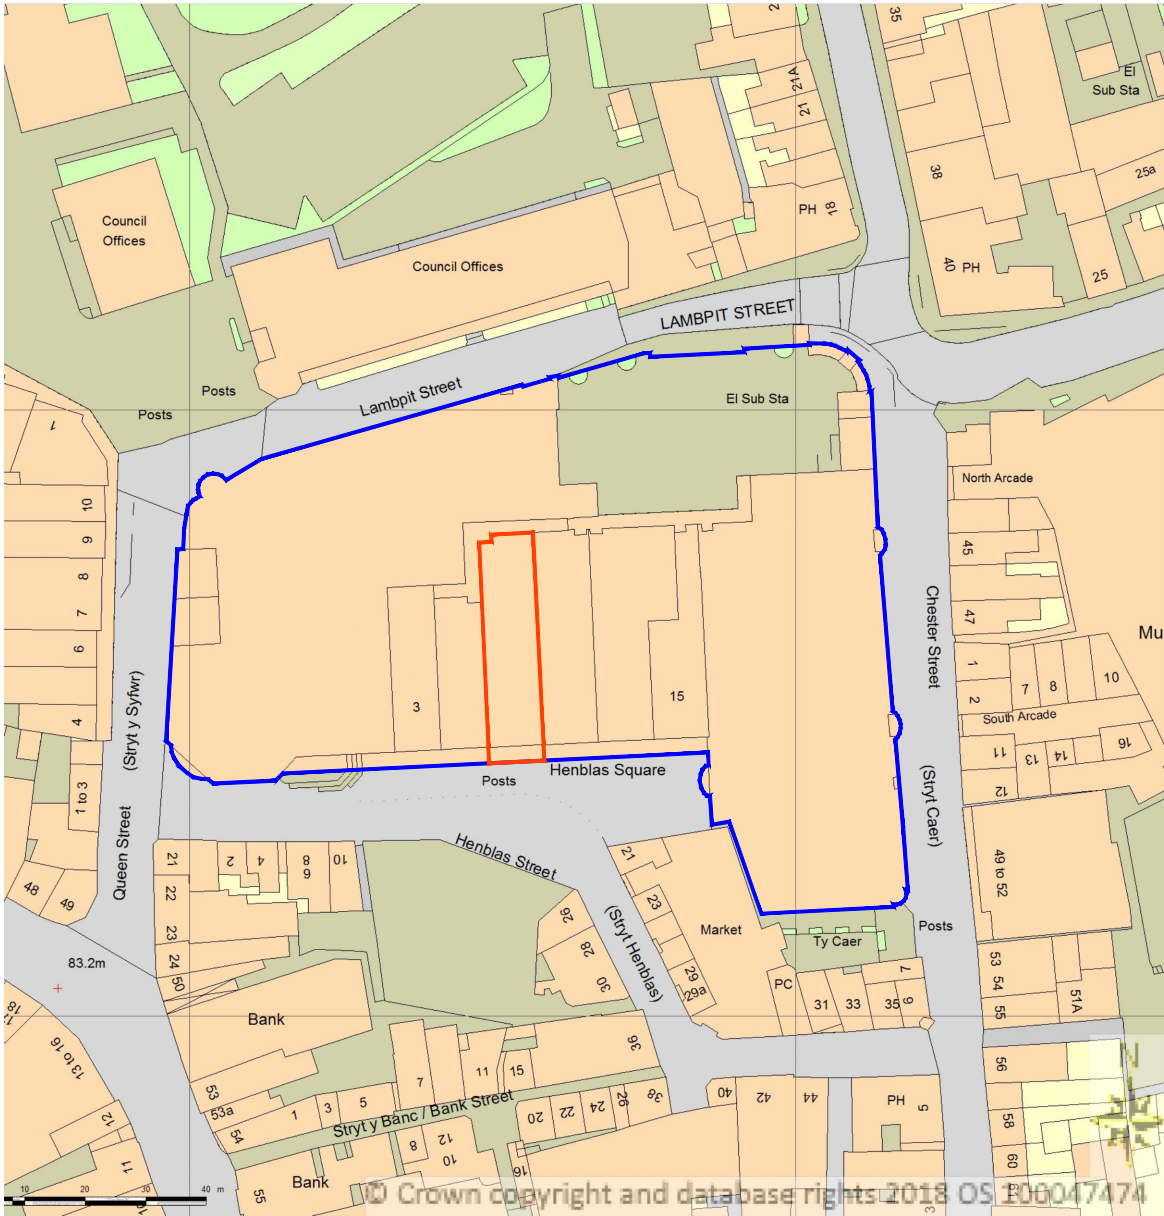


SITE LOCATION PLAN
AREA 4 HA

CENTRE COORDINATES: 333561 , 350367

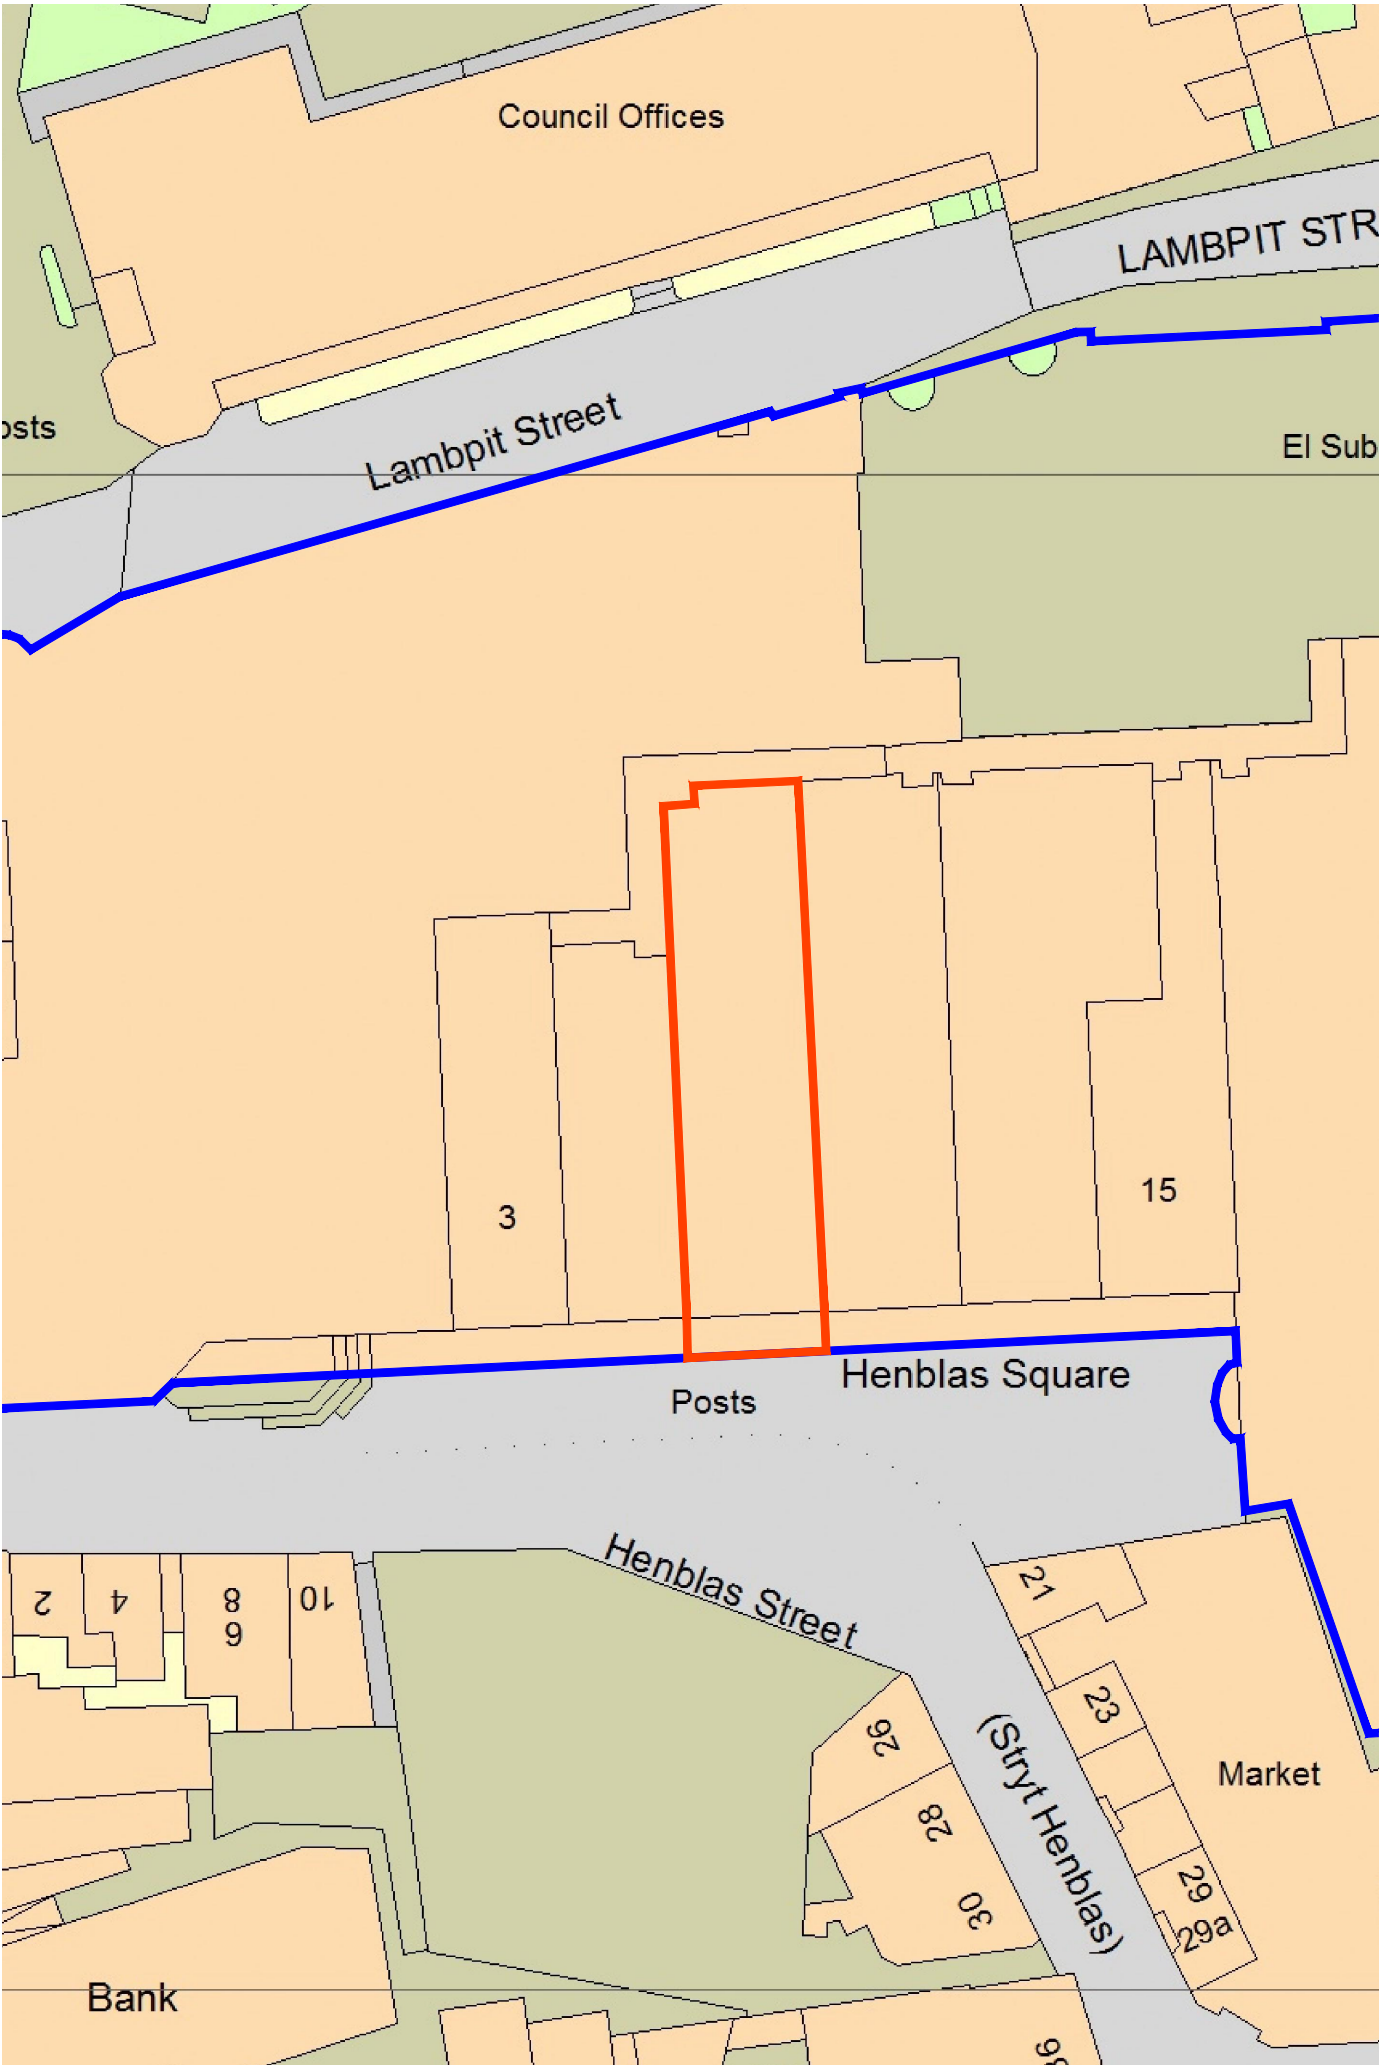

LOCATION PLAN 1:1250 @ A3

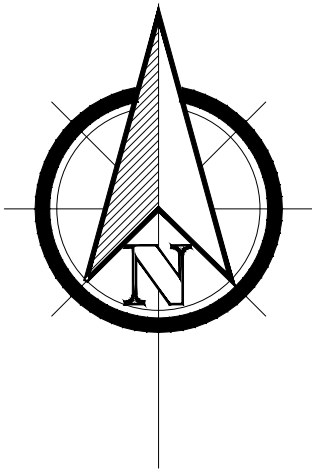

BLOCK PLAN 1:500 @ A3

- NOTES:
- DO NOT SCALE FROM THIS DRAWING.
1. This drawing is copyright of WardmanBrown. WardmanBrown is a trading name of Wardmans Architectural Services Limited.
 2. All dimensions to be verified on site prior to any shop or site works being commenced.
 3. Any discrepancies to be reported to the Designer BEFORE any work is put in hand.
 4. This drawing must be read in conjunction with relevant consultants and specialists drawings.
 5. This drawing must be read in conjunction with the drawings specified.

- CDM 2015 - (Refer to Project Health & Safety Information)
- HAZARDS
1. Live services adjacent/on site.
 2. Excavations - Ground Collapse
 3. Handling major components
 4. Working at height - Falling
 5. Machinery & Equipment
 6. Ensure all blockwork has a minimum crushing strength of 3.5N/mm²
 7. The weight of each block must not exceed 20Kg

REV	DATE	DETAILS

REV DATE DETAILS

REVISIONS:

Wardman Brown

113 Stanhope Road South
Darlington, DL3 7SE
Tel: 01325 460227

info@wardmanbrown.com
www.wardmanbrown.com

Chartered Institute of
Architectural Technicians
Registered Practice

CLIENT:	Mandale
PROJECT:	Henblas - Wrexham
DRAWING TITLE:	Site Location and Block Plan Unit 7 - Ground Floor Henblas Street
PURPOSE OF ISSUE:	PLANNING
SCALE:	1:1250 and 1:500 @ A3
DATE:	FEB 21
DRAWN:	CB
DRG REVISION:	
DRAWING NO:	L018022-020