





Proposed Front Elevation  
1:50

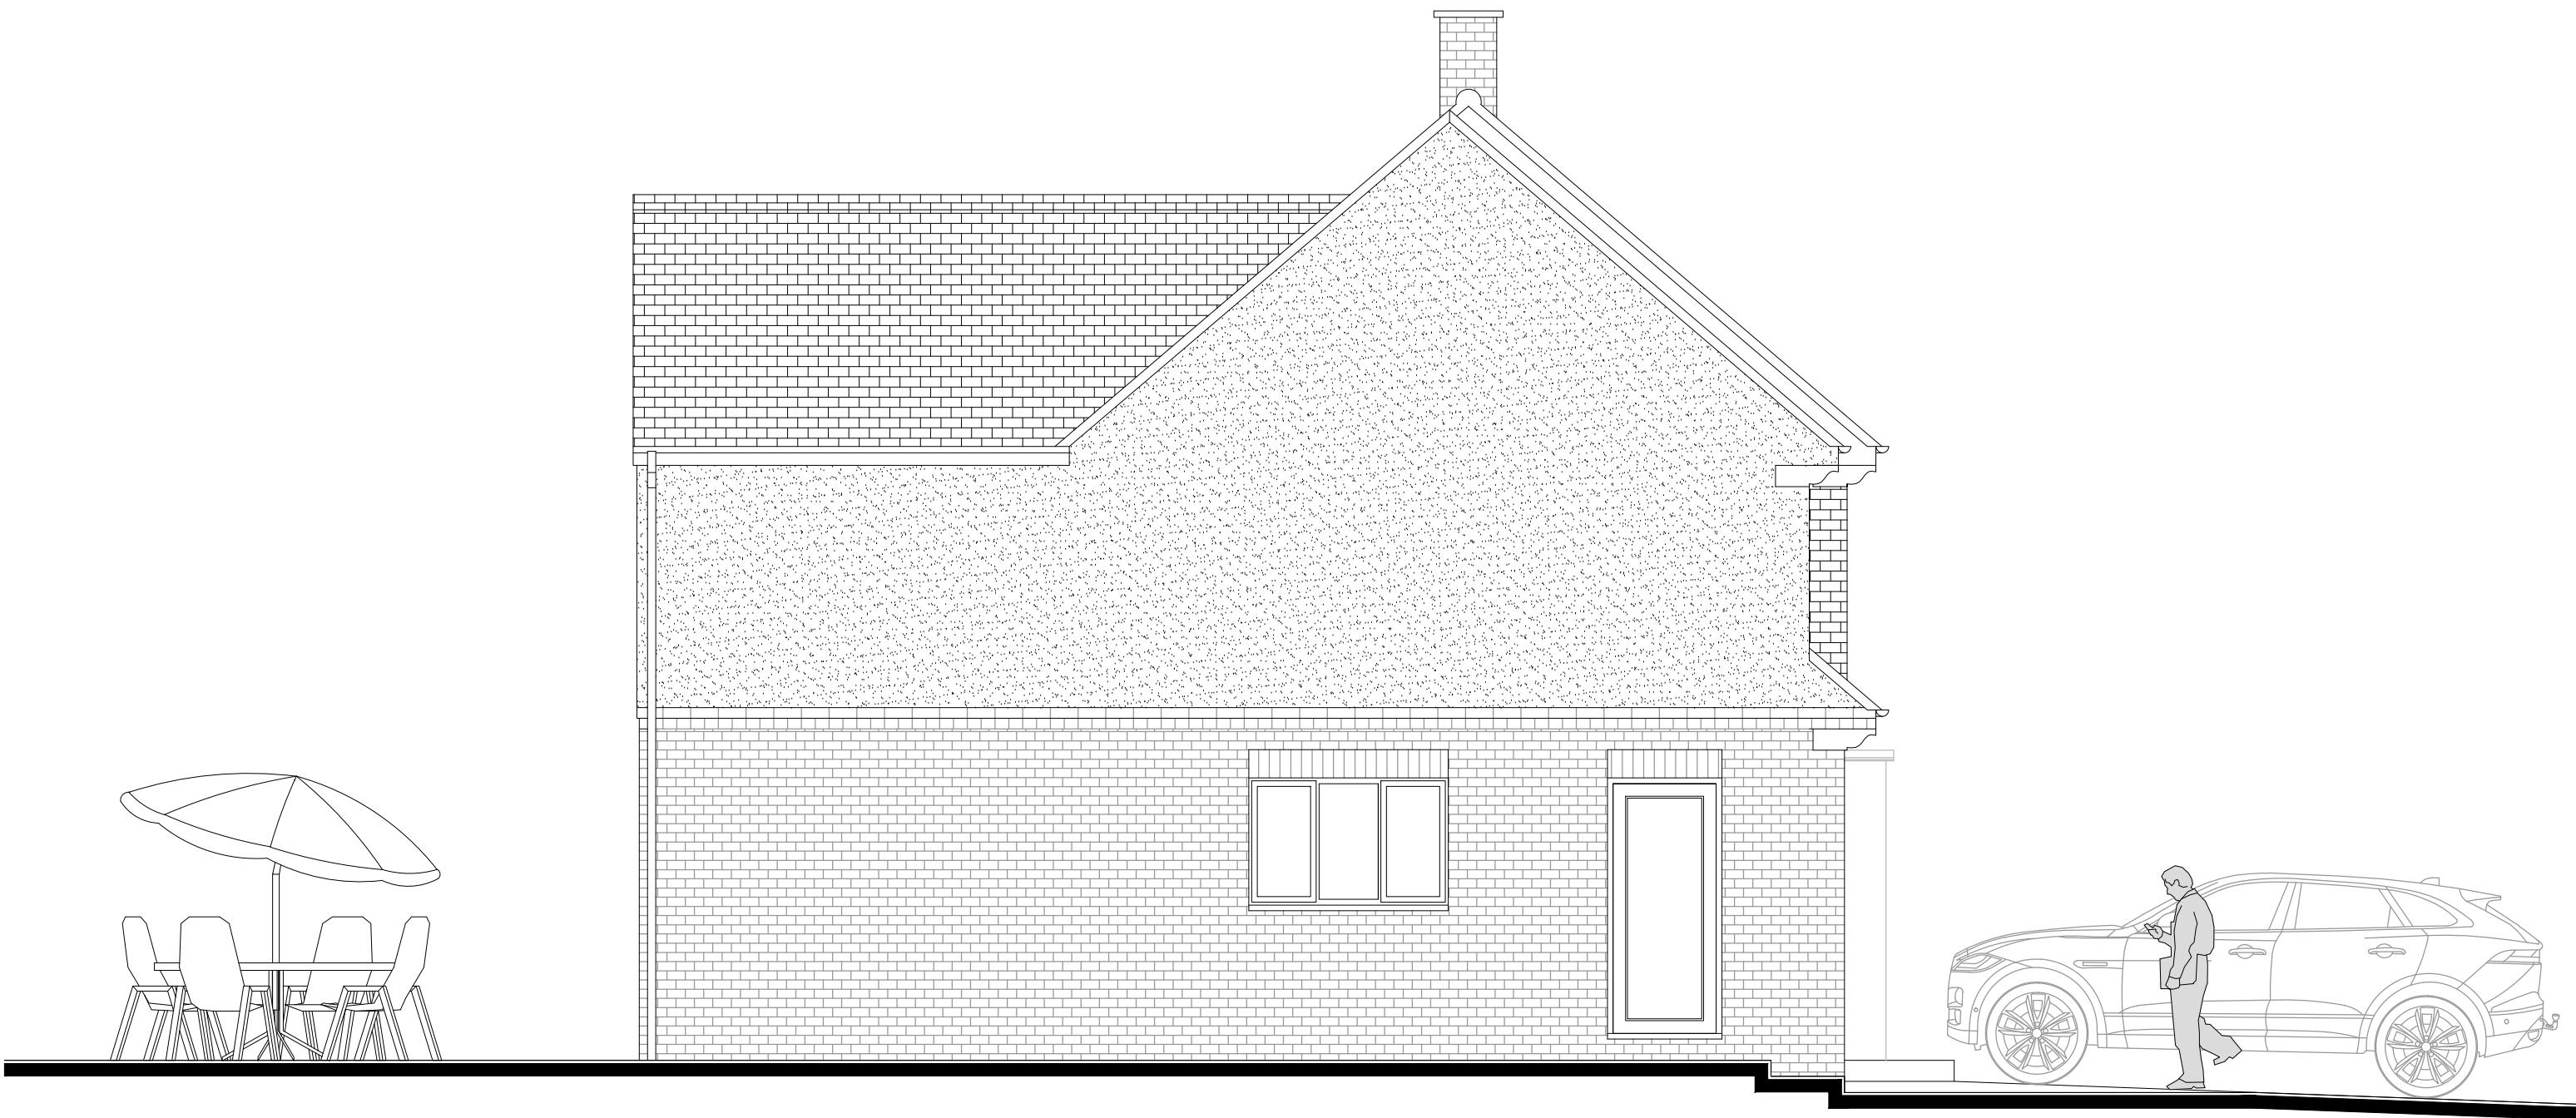


Proposed Side Elevation  
1:50

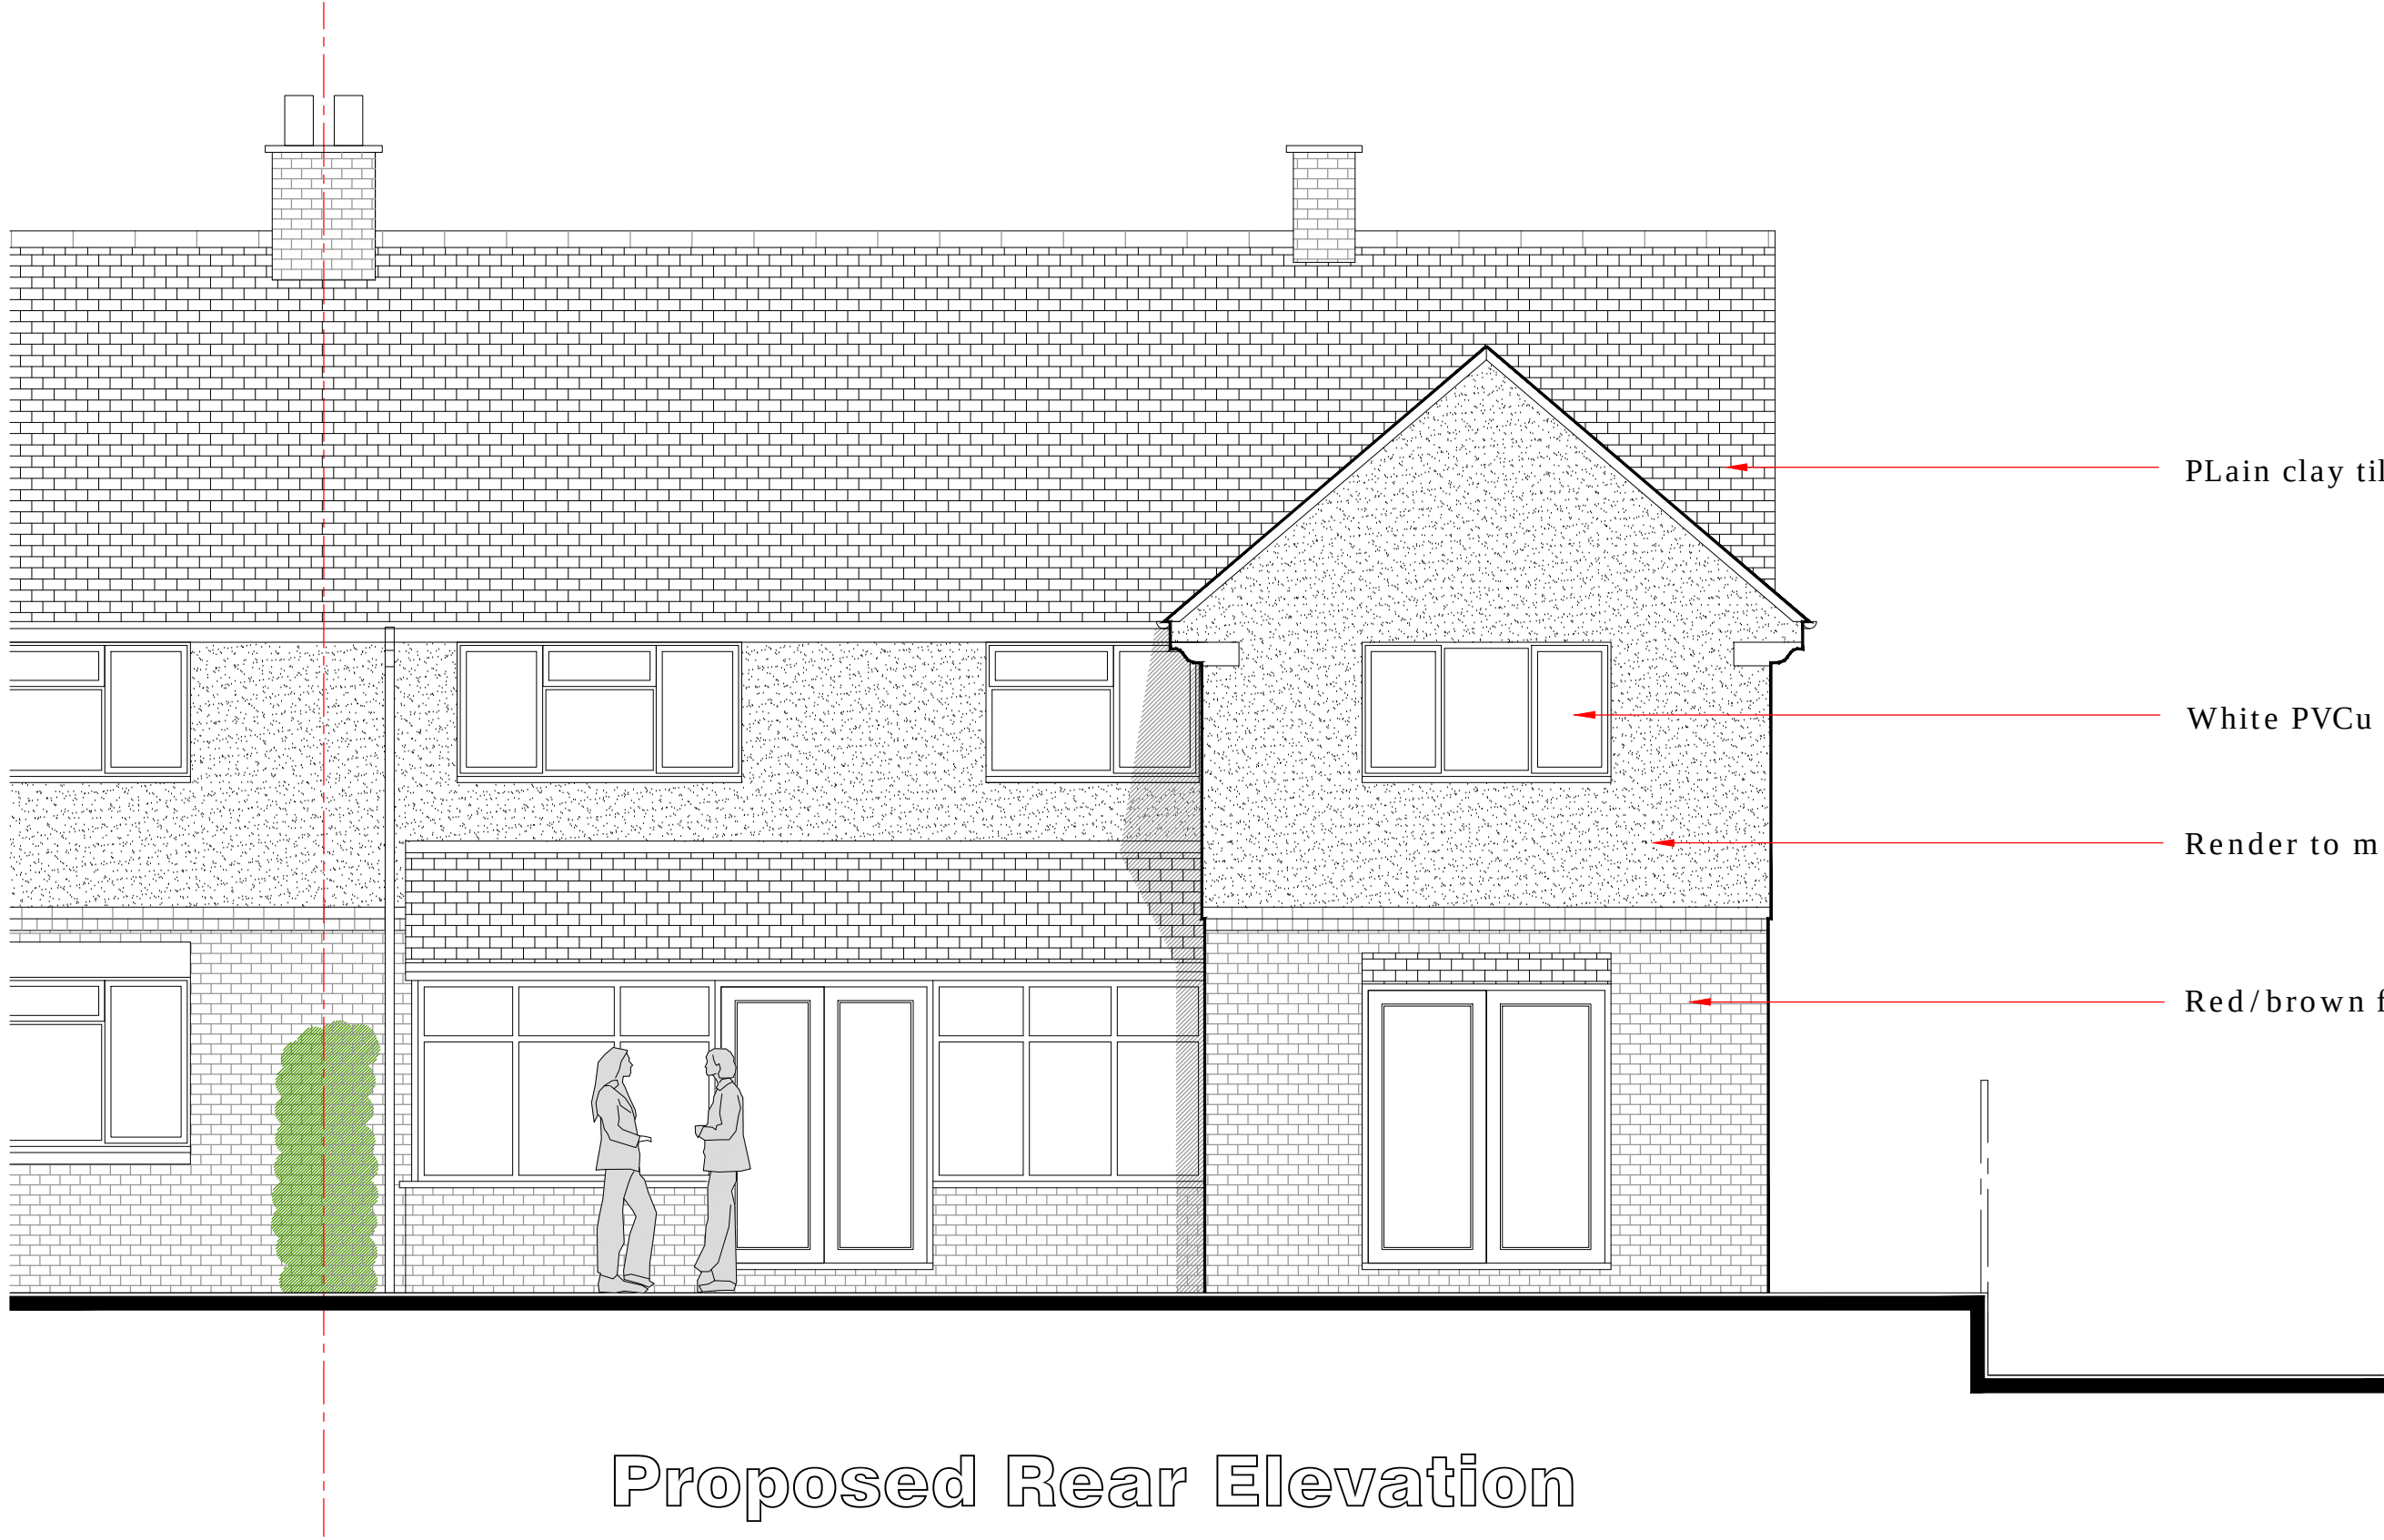

Proposed Rear Elevation  
1:50

- Plain clay tiles to match existing.
- White PVCu to match existing.
- Render to match existing.
- Red/brown facing brick to match existing.

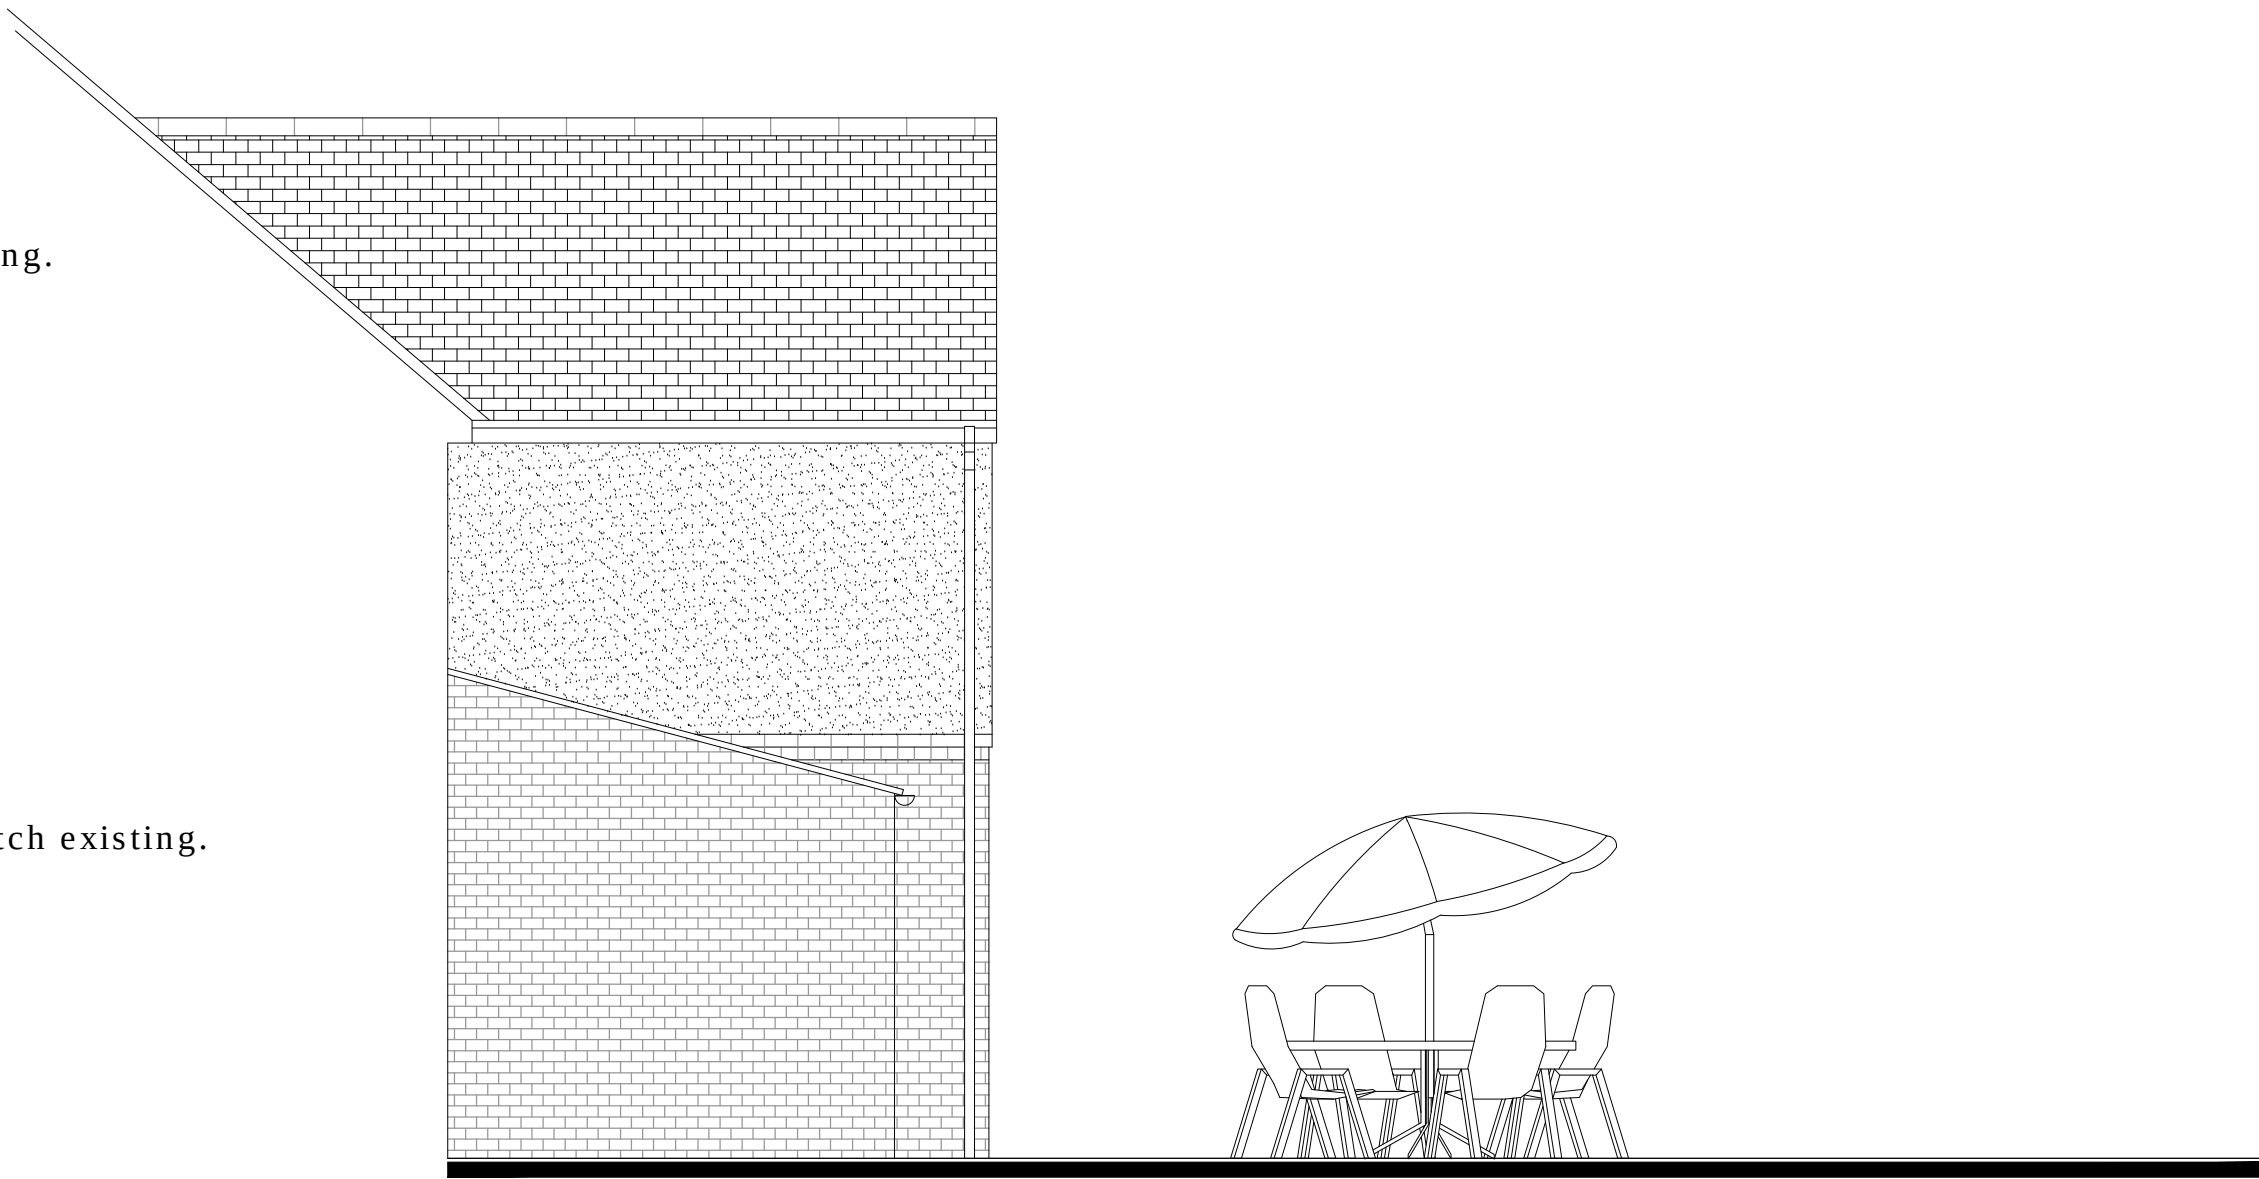

Proposed Side Elevation  
1:50