



Appendix A
2A Llywn Y Cil, Chirk,
Wrexham, LL14 5AB

Tree Constraints Plan
Showing all trees, crown dimensions, tree
categories and root protection areas (RPAs)




SCALE : 1 : 200	@ A3	DATE : 18/09/2020
David Bailey Old Oak Tree Care 01630 673216 07813 808174 oldoaktree@talktalk.net		



©2020 Old Oak Tree Care
This plan is to be reproduced in colour
B+W copies will not contain all information

Map reference:
PC20/409/TCP

Legend

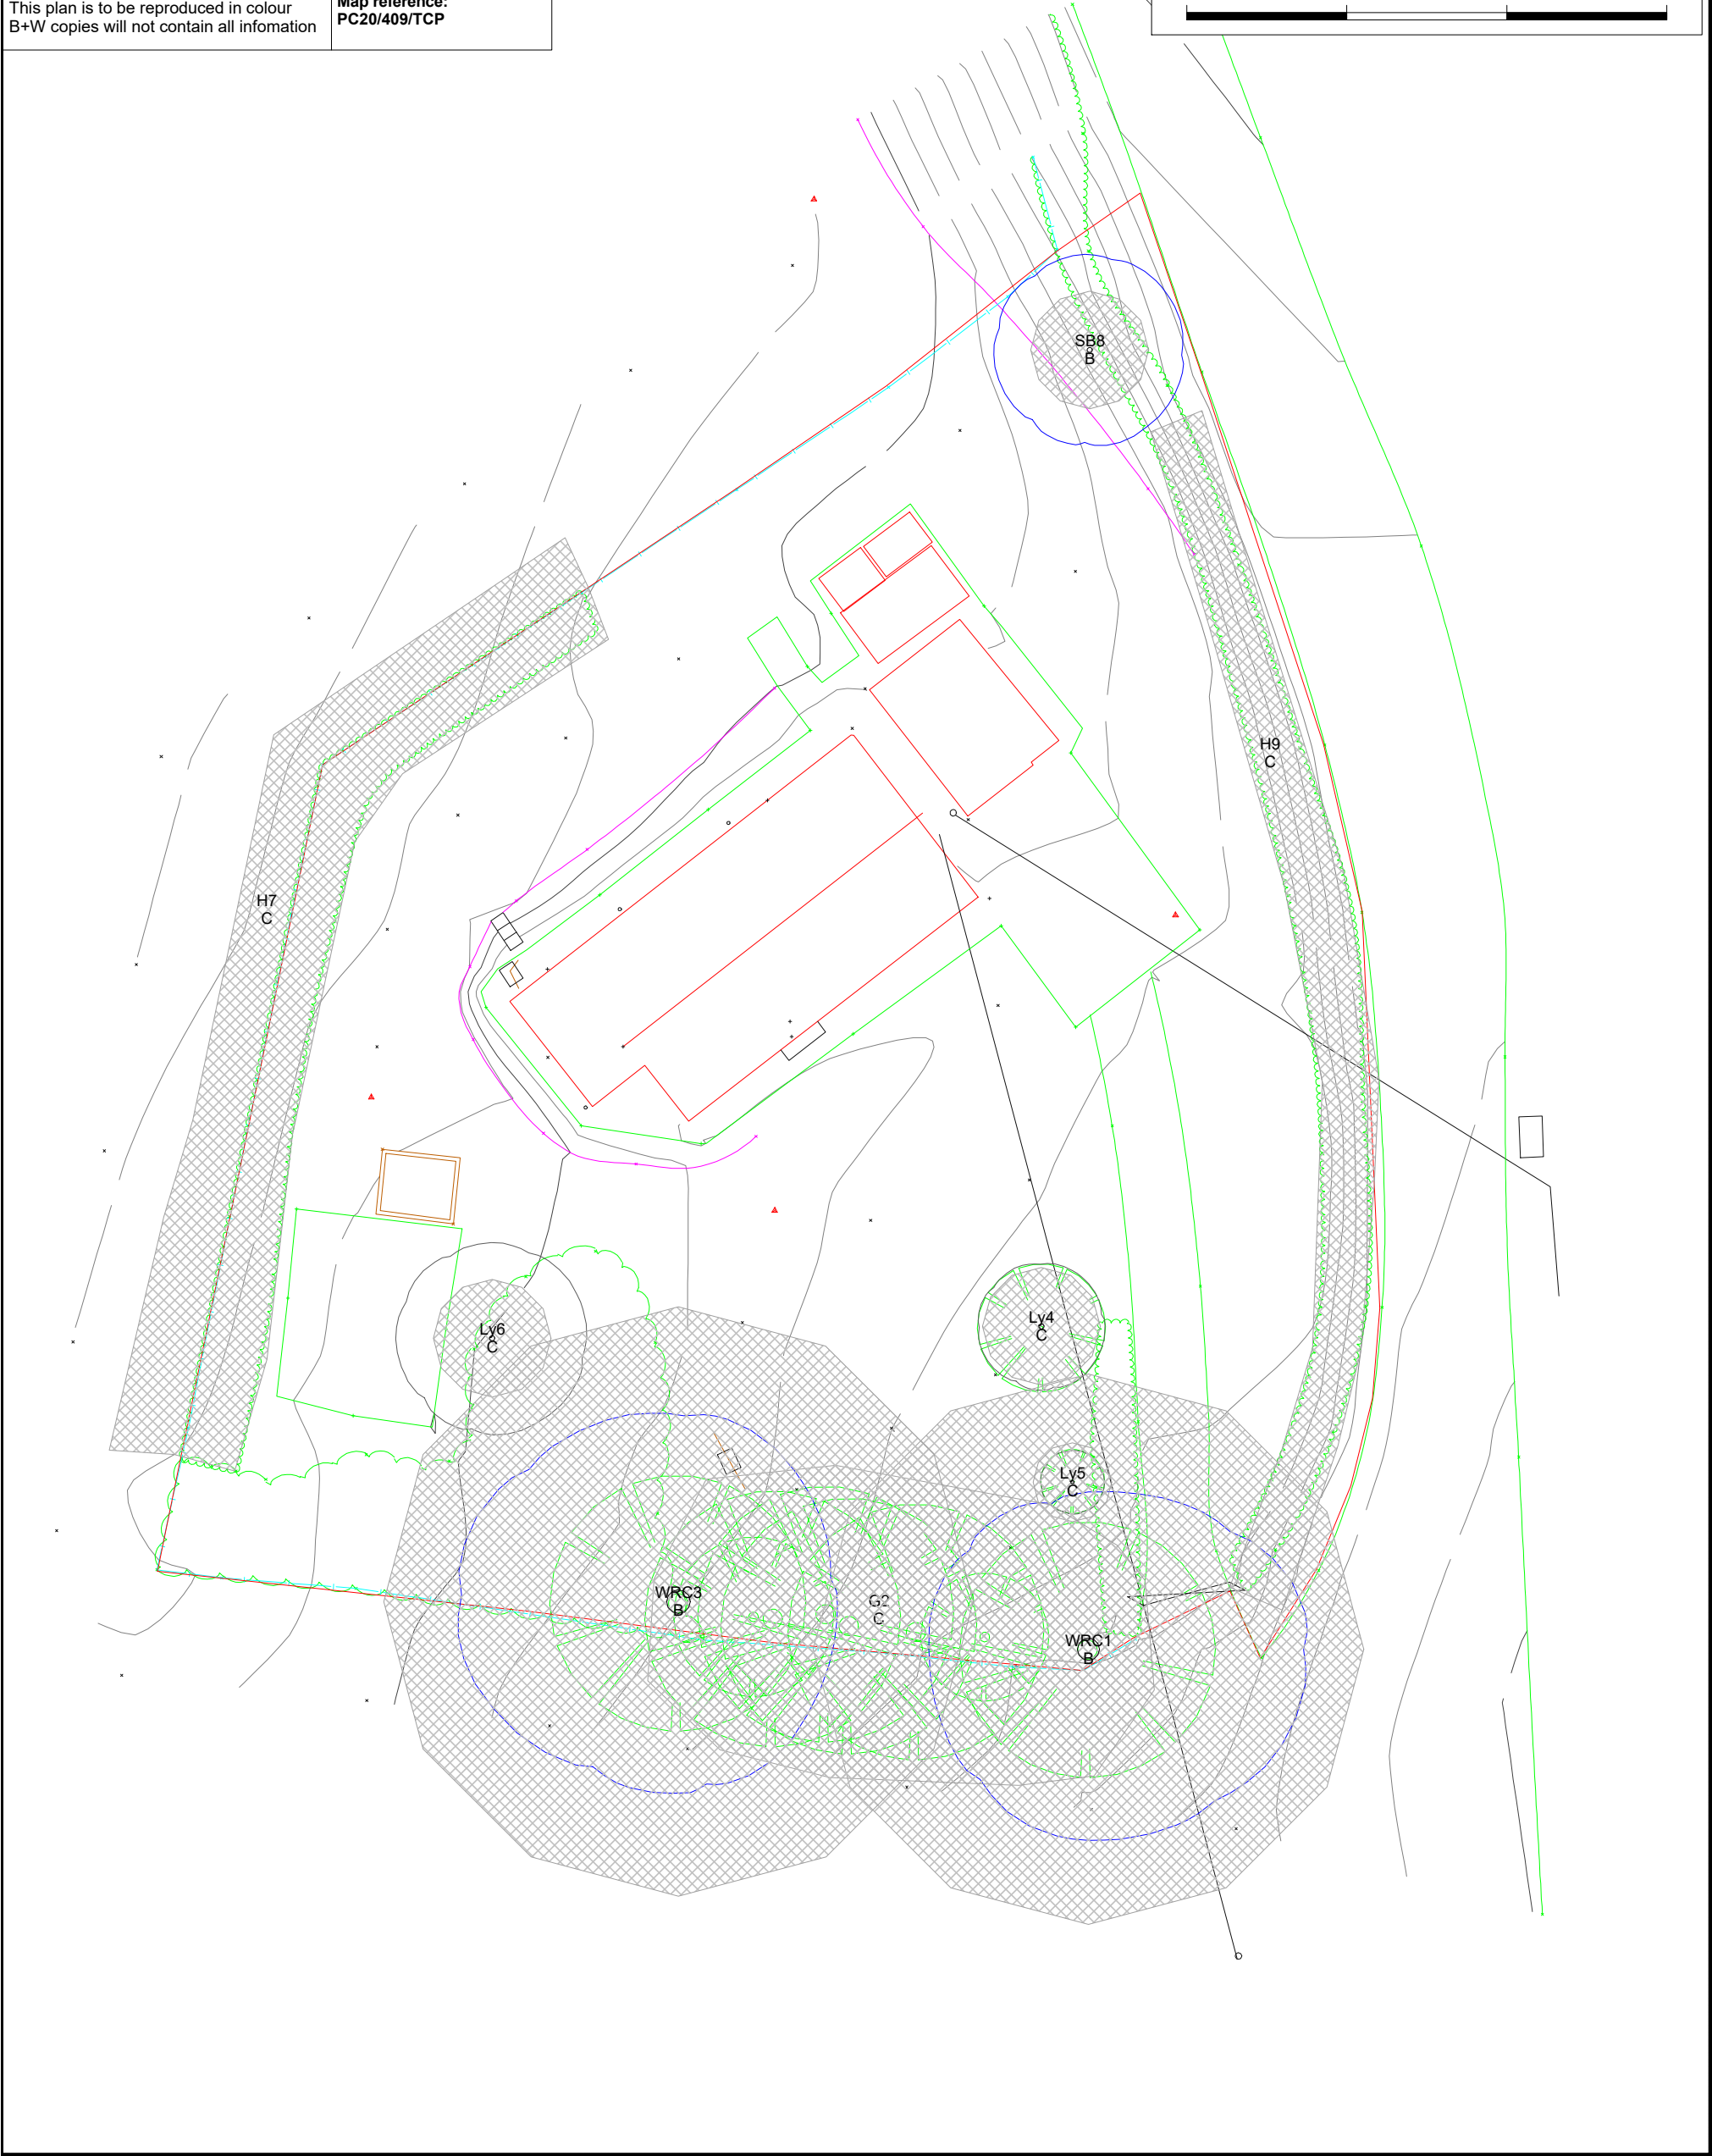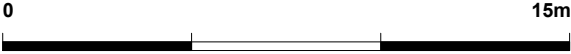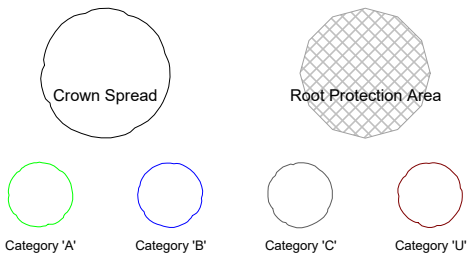



Appendix B

2A Llynn-Y-Cil, Chirk,
Wrexham, LL14 5AB

Tree Constraints Plan
Showing all trees, crown dimensions, tree
categories, RPAs, fencing and special engineering

SCALE :
1 : 200 @ A3 DATE :
18/09/2020

David Bailey Old Oak Tree Care 01630 673216
07813 808174 oldoaktree@talktalk.net



©2020 Old Oak Tree Care
This plan is to be reproduced in colour
B+W copies will not contain all information

Map reference:
PC20/409/TCP

Legend

Category 'A'	Category 'B'	Category 'C'

