



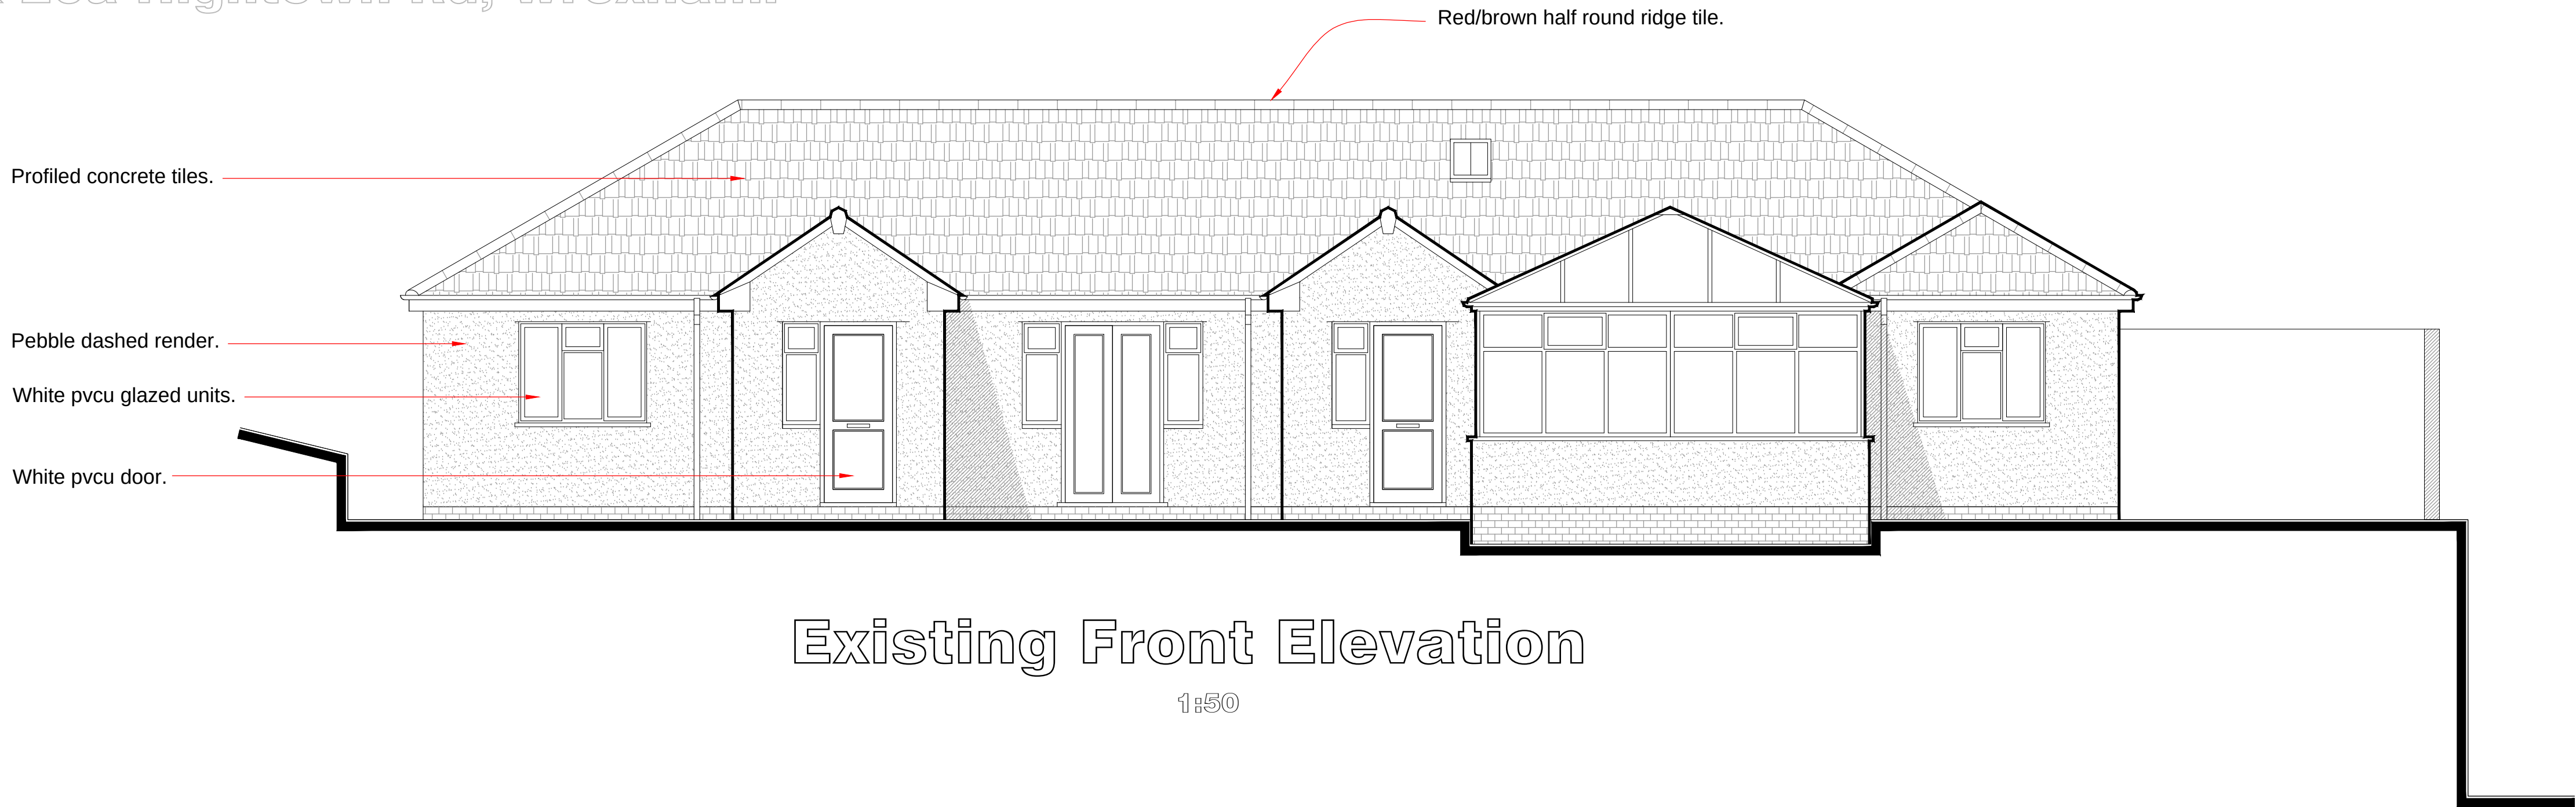

Existing Front Elevation

1:50

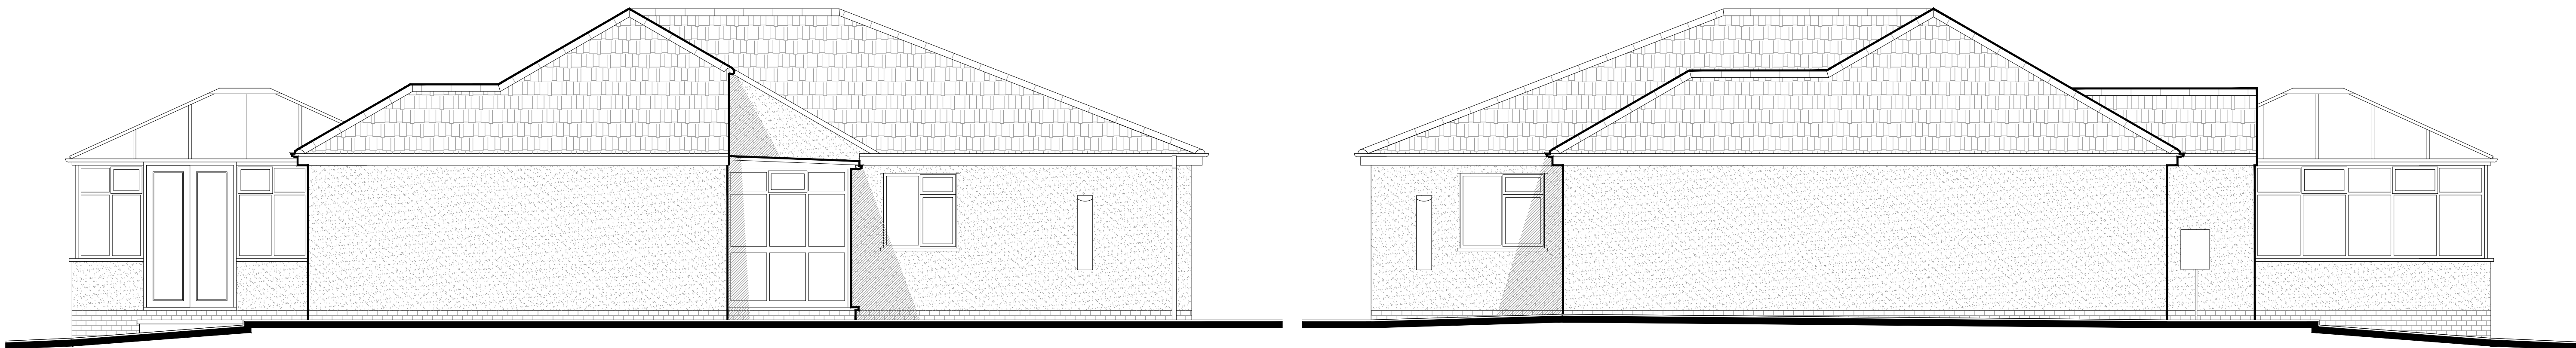


Existing Side Elevation

1:50

Existing Side Elevation

1:50

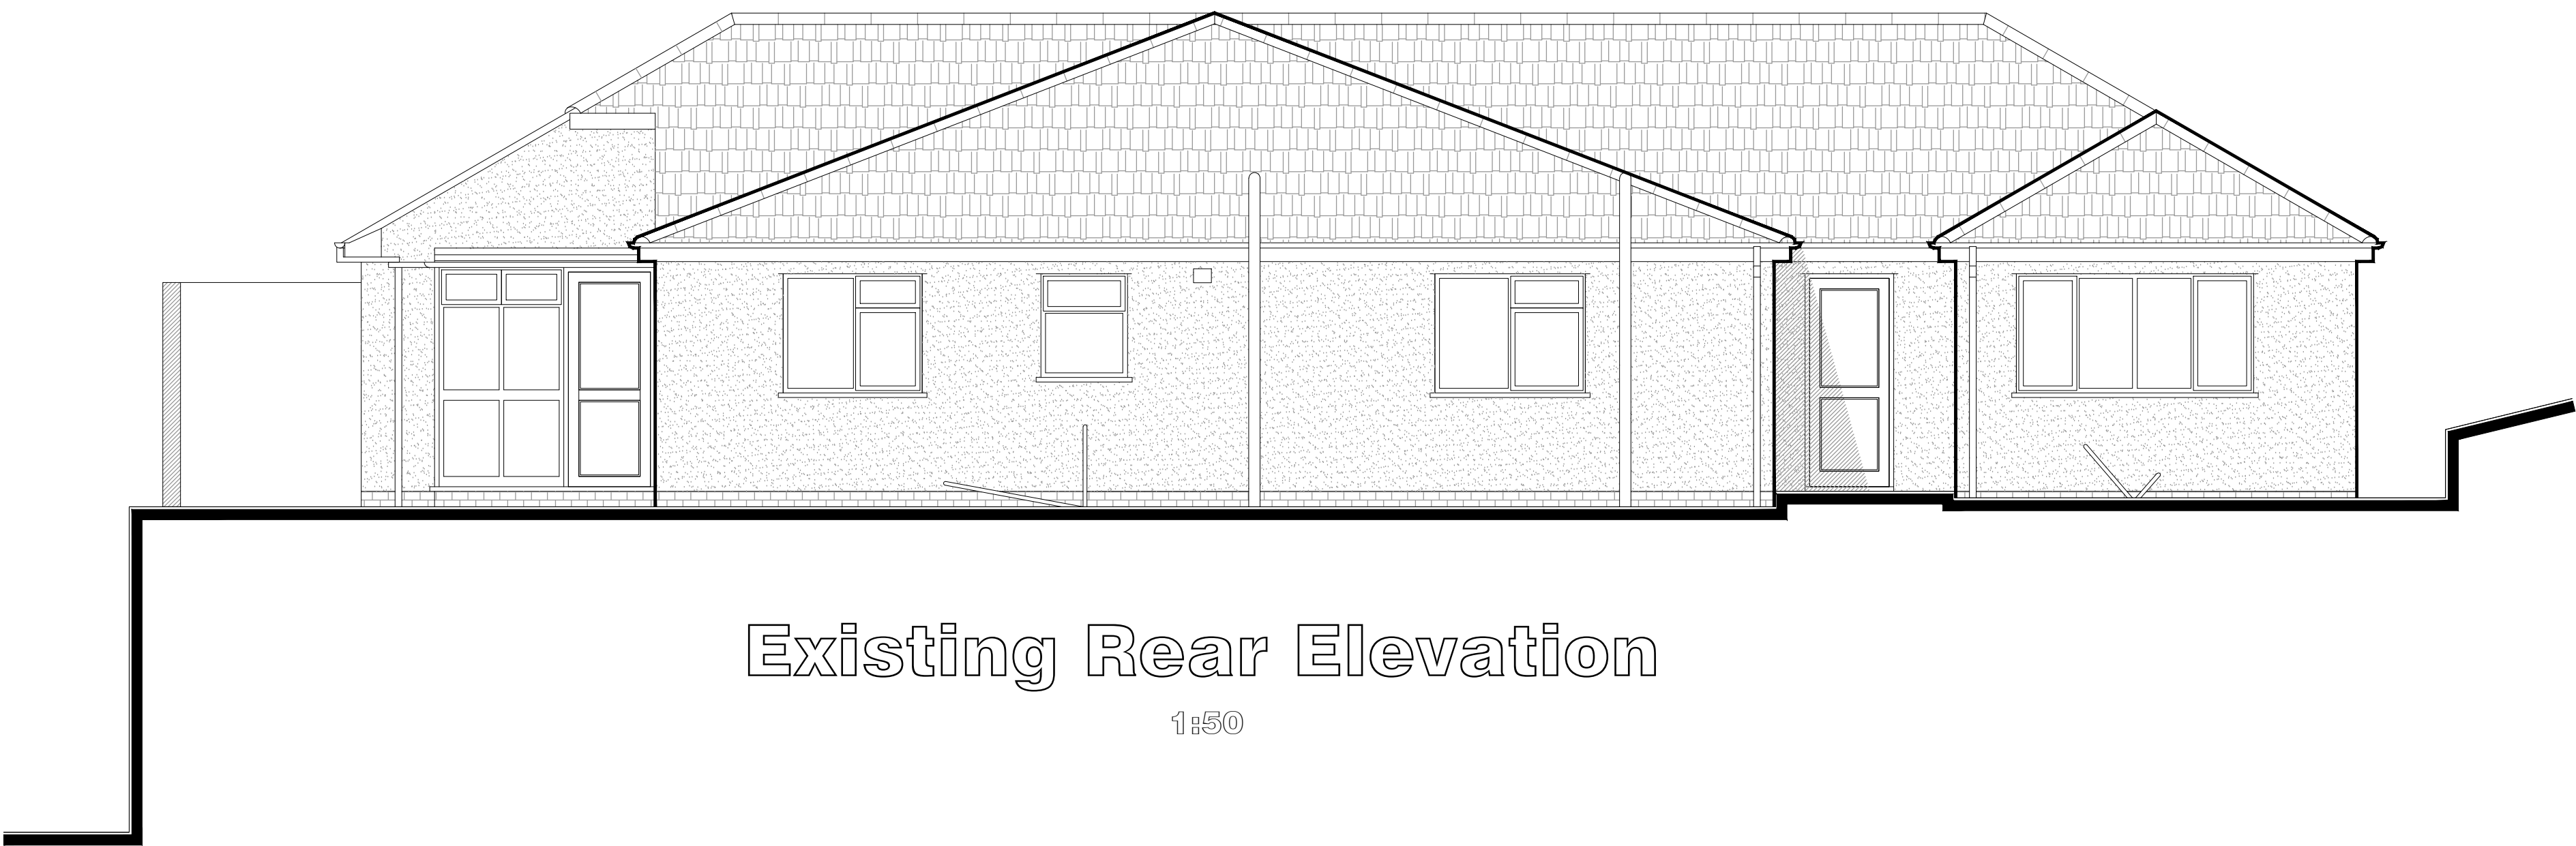

Existing Rear Elevation

1:50