

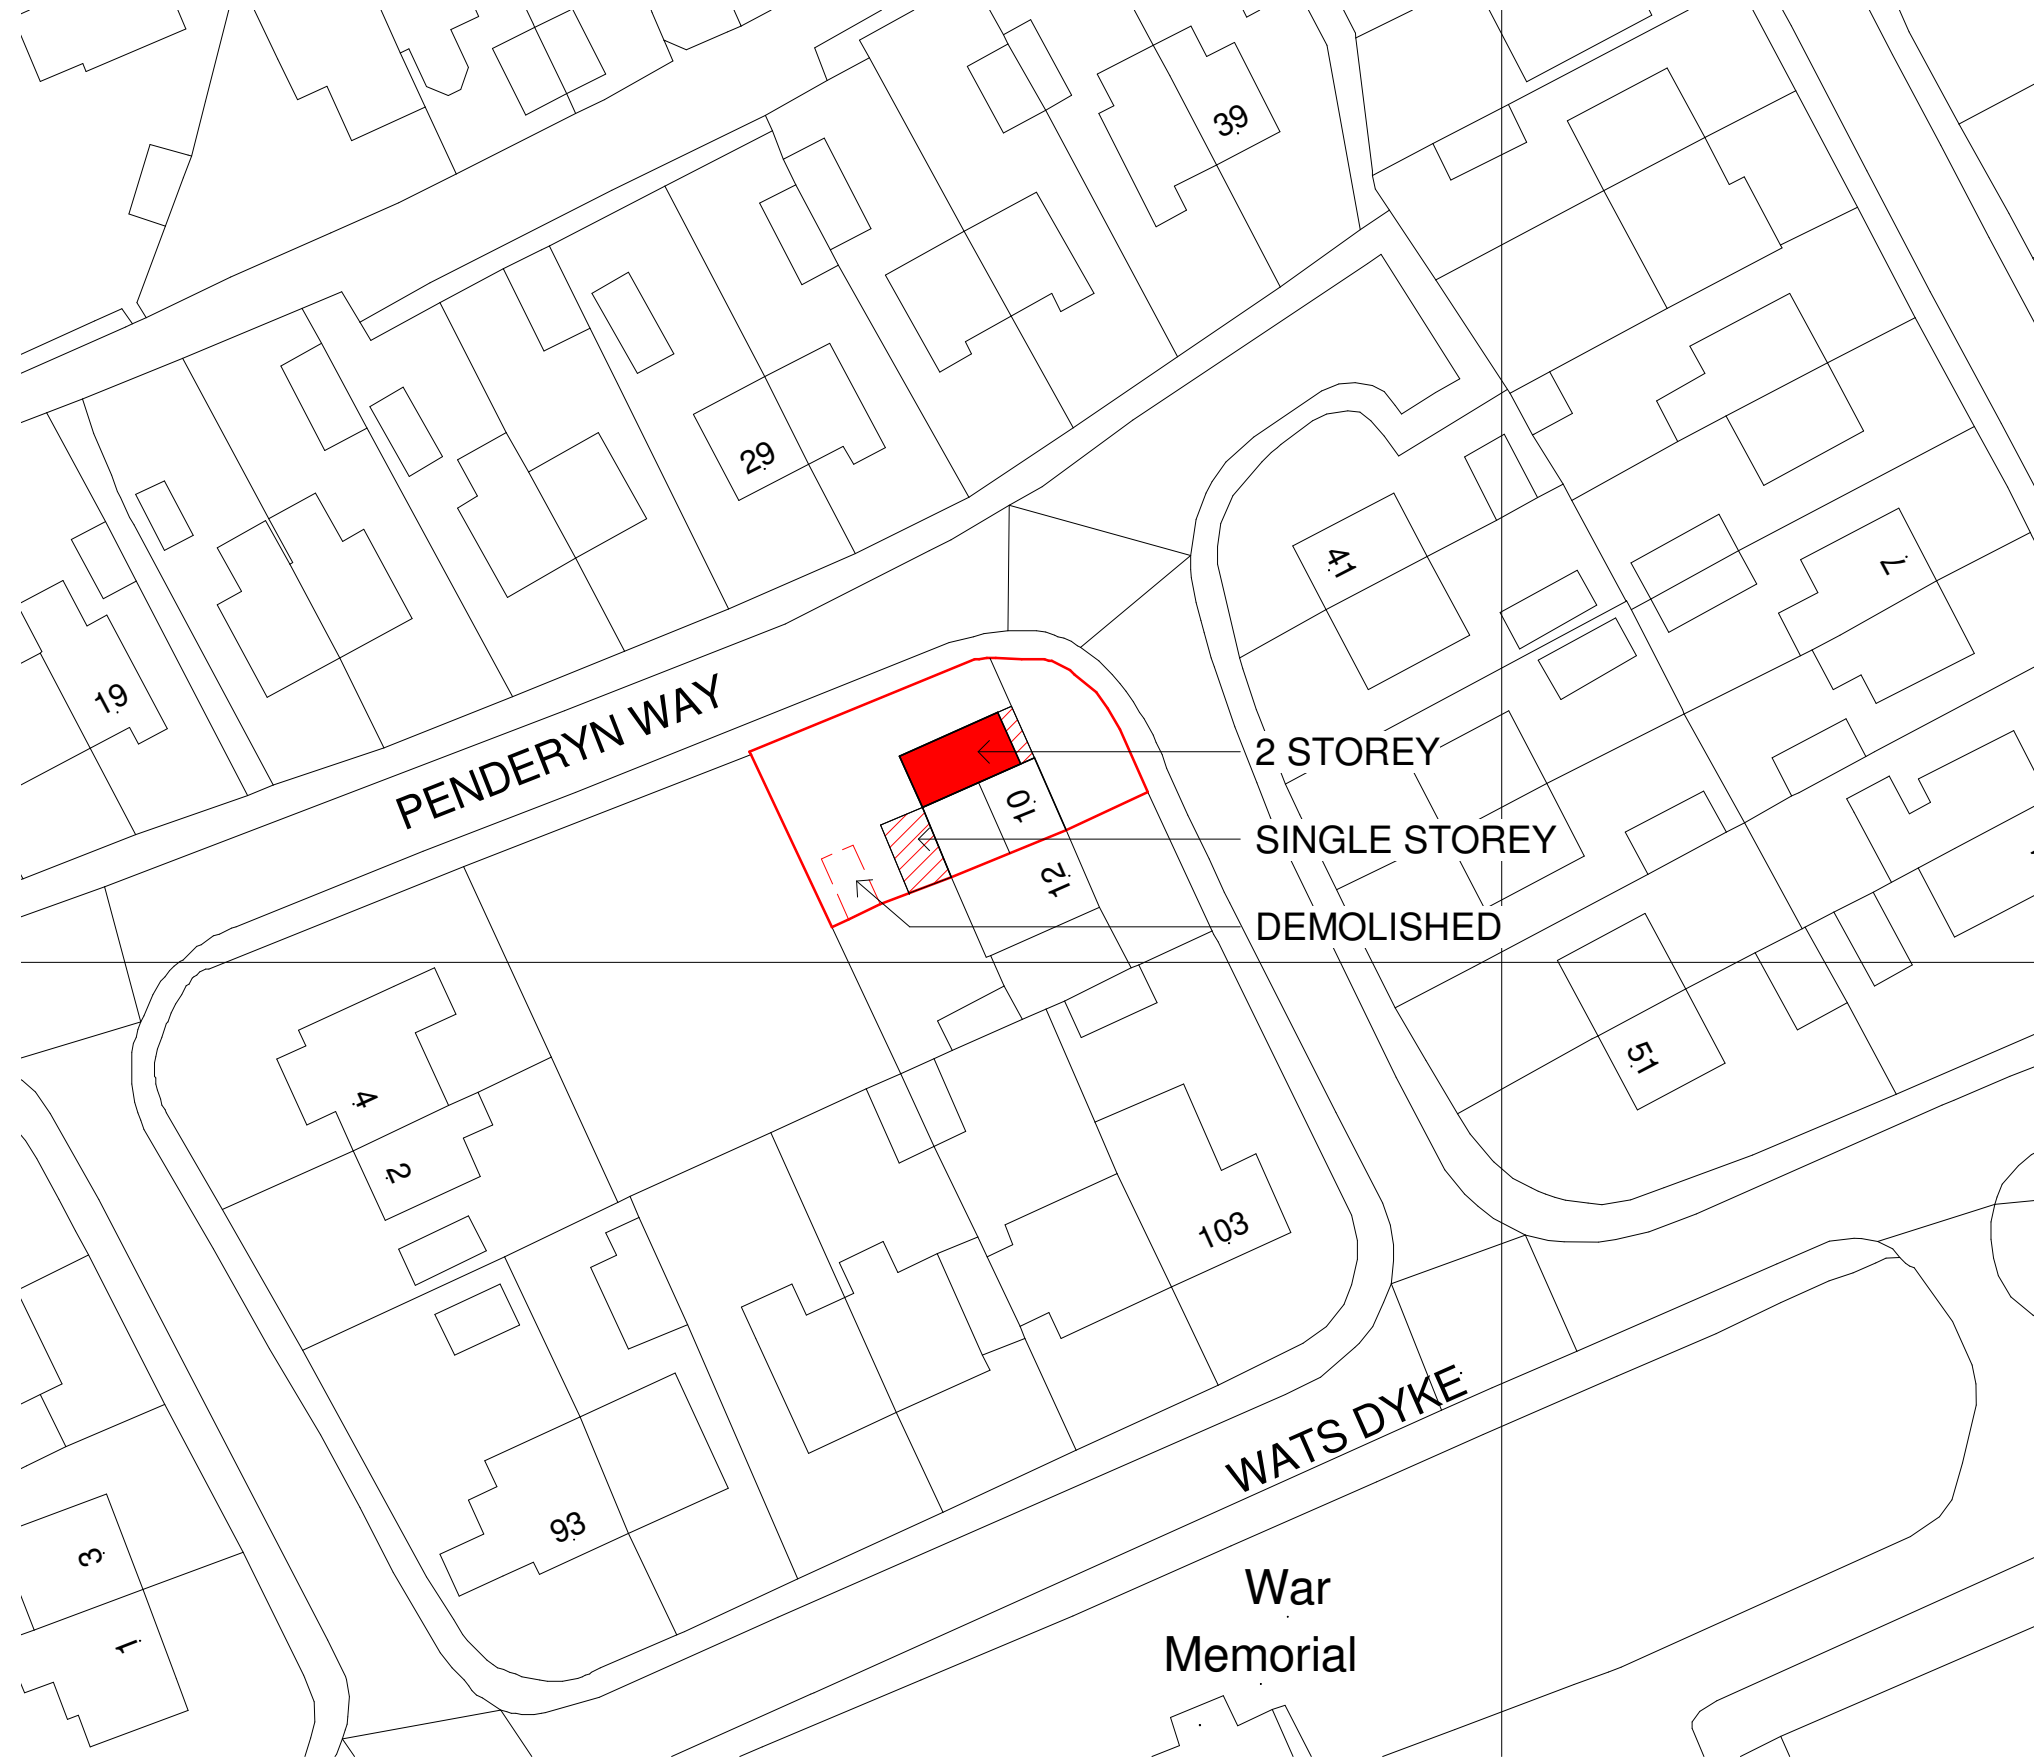


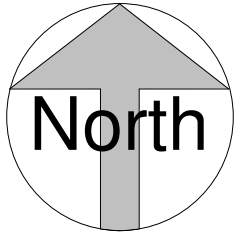

COPYRIGHT AND DATABASE RIGHTS 2020 OS LICENSE NO. 100019980

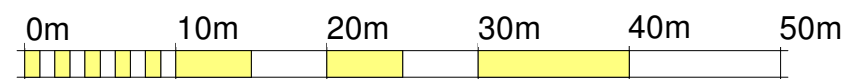

36 Plas Tirion, Johnstown,
Wrexham LL14 1UR
07543968690
geraint@weareframe.co.uk
www.weareframe.co.uk
facebook.com/frame.architect
instagram.com/we_are_frame

Project: 10 Penderyn Way, Llay LL12 ORW	
Title: Block Plan	
Scale @ A3: 1 : 500	Author: GE Date: 20.01.21
Project Ref: 21-03	Drawing No: A100
Rev. -	