


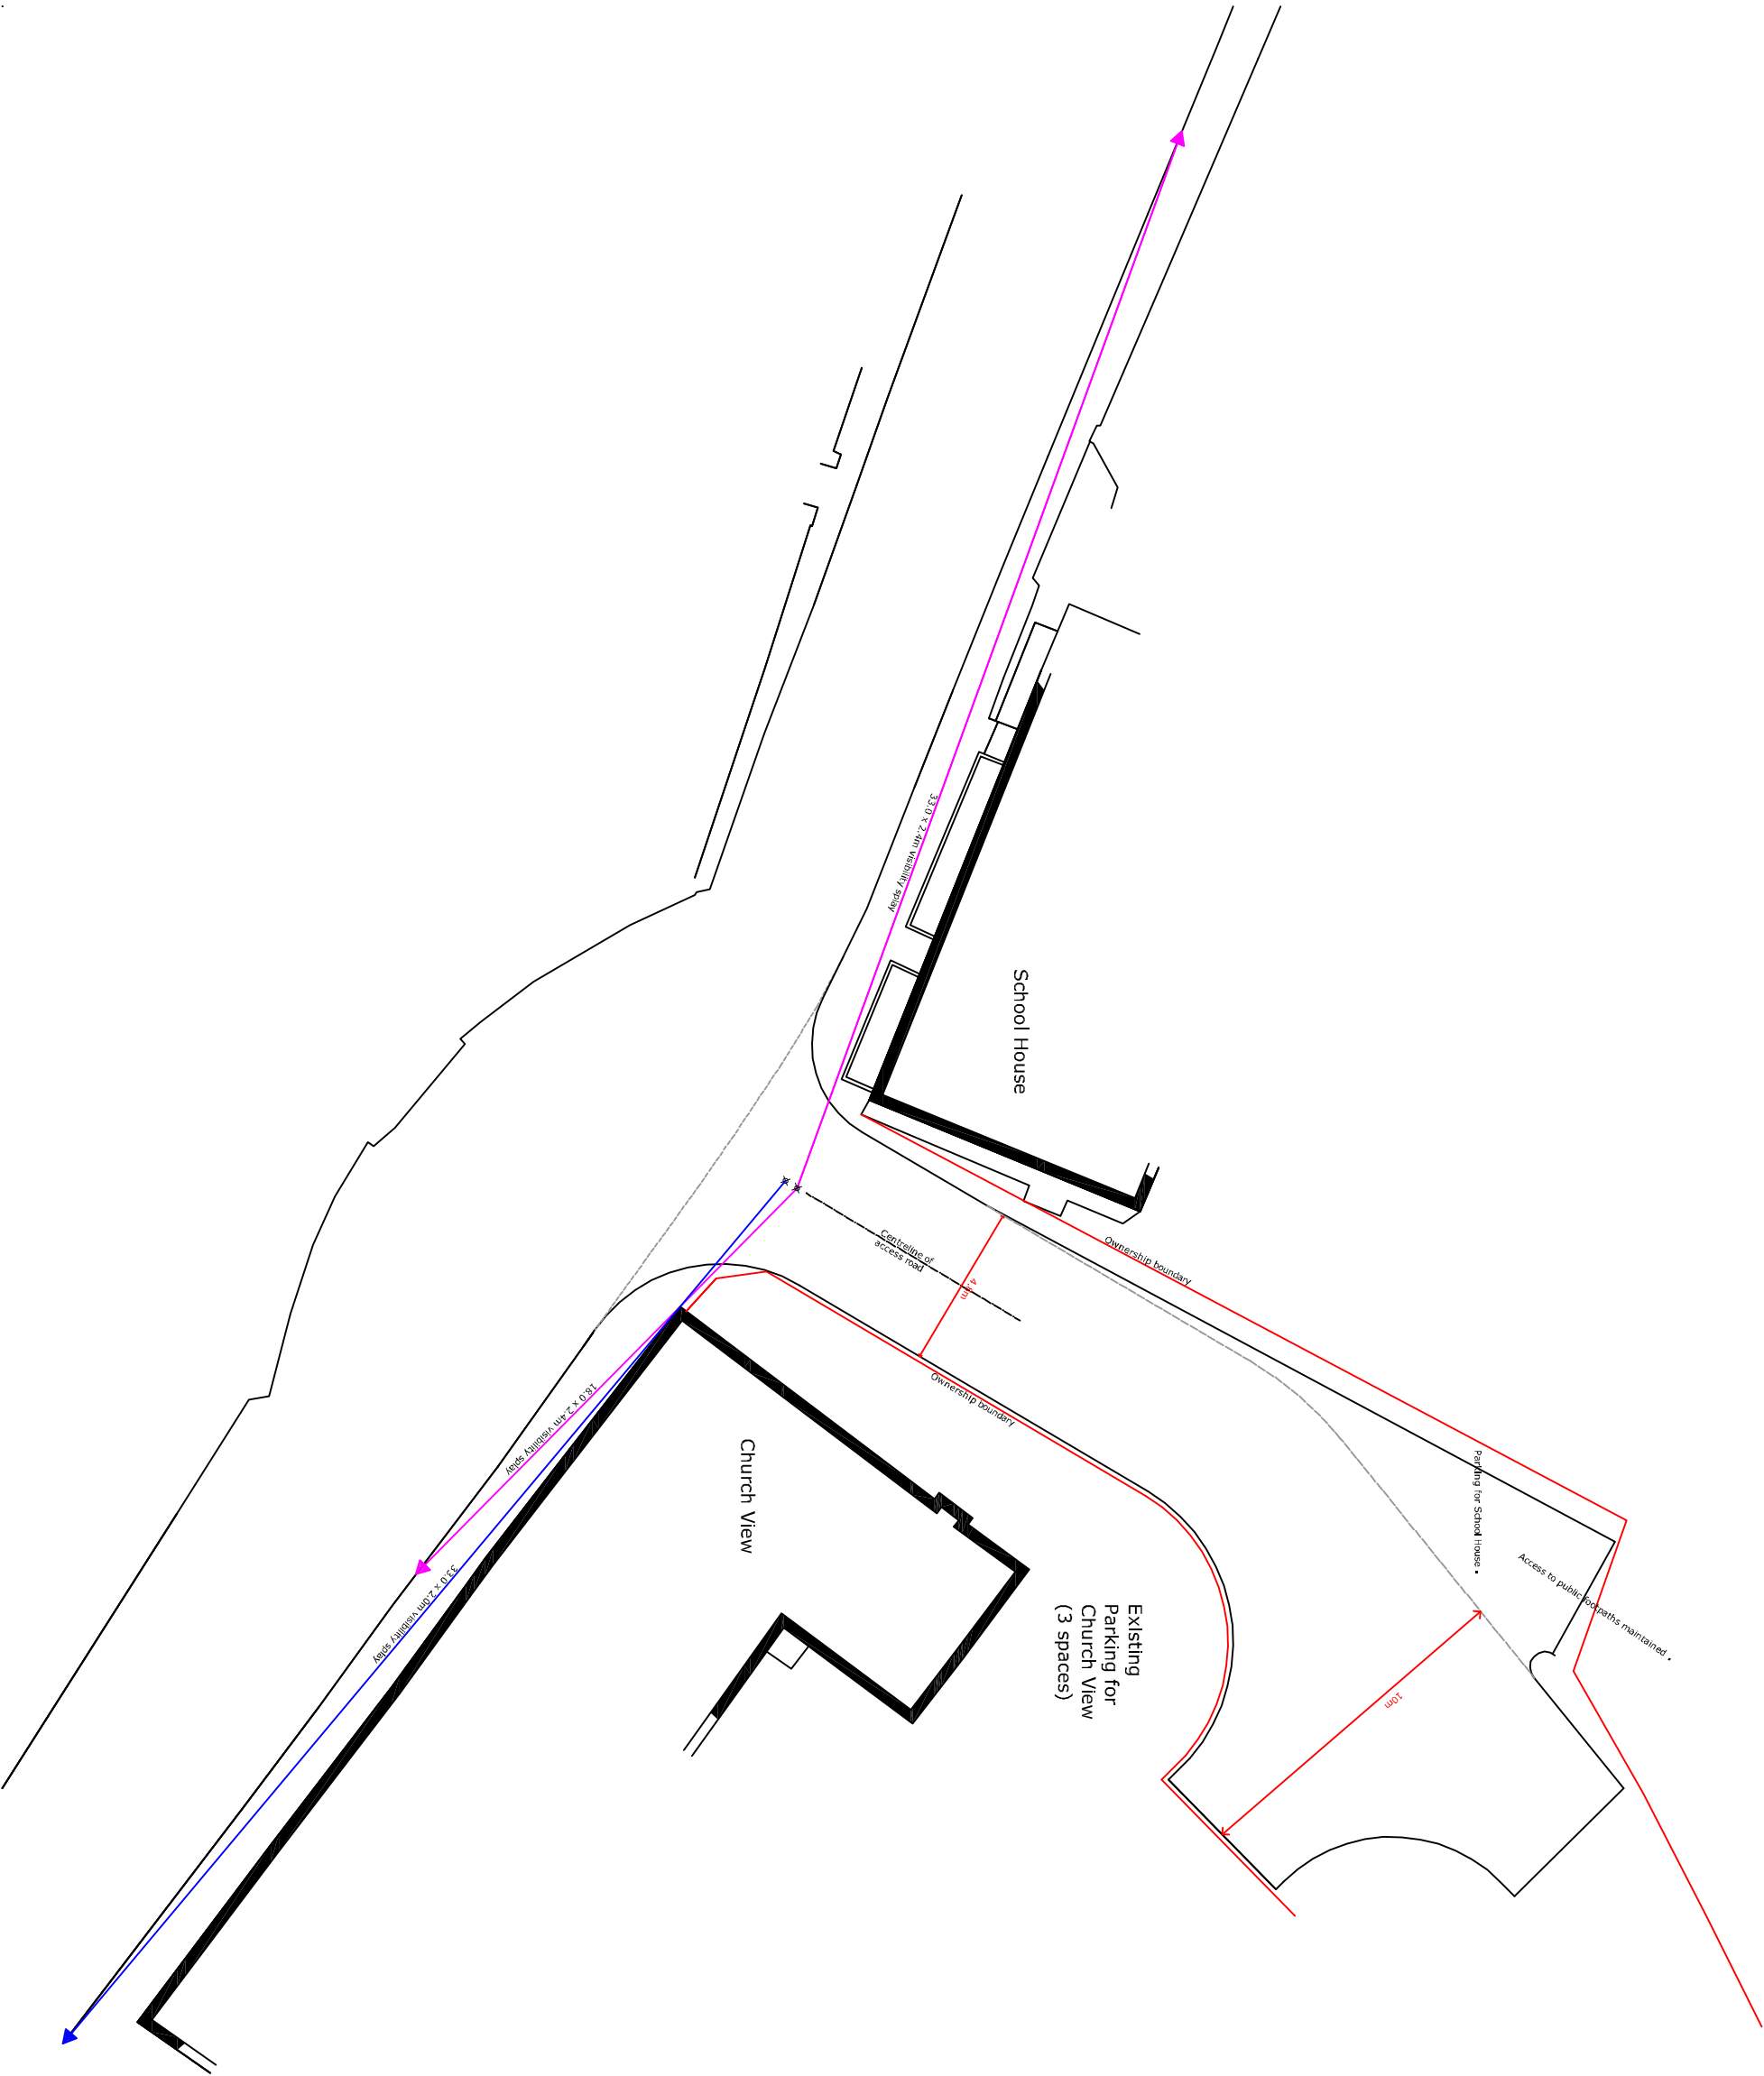

CLIENT			
Mr & Mrs McLoughlin			
PROJECT			
Land to the Rear of 1 Church View, Worthenbury			
DRAWING			
Site Access showing Visibility Splays			
DATE	NUMBER		REV
01/03/2021	W01.1		B
SCALE	1:200 at A3		