


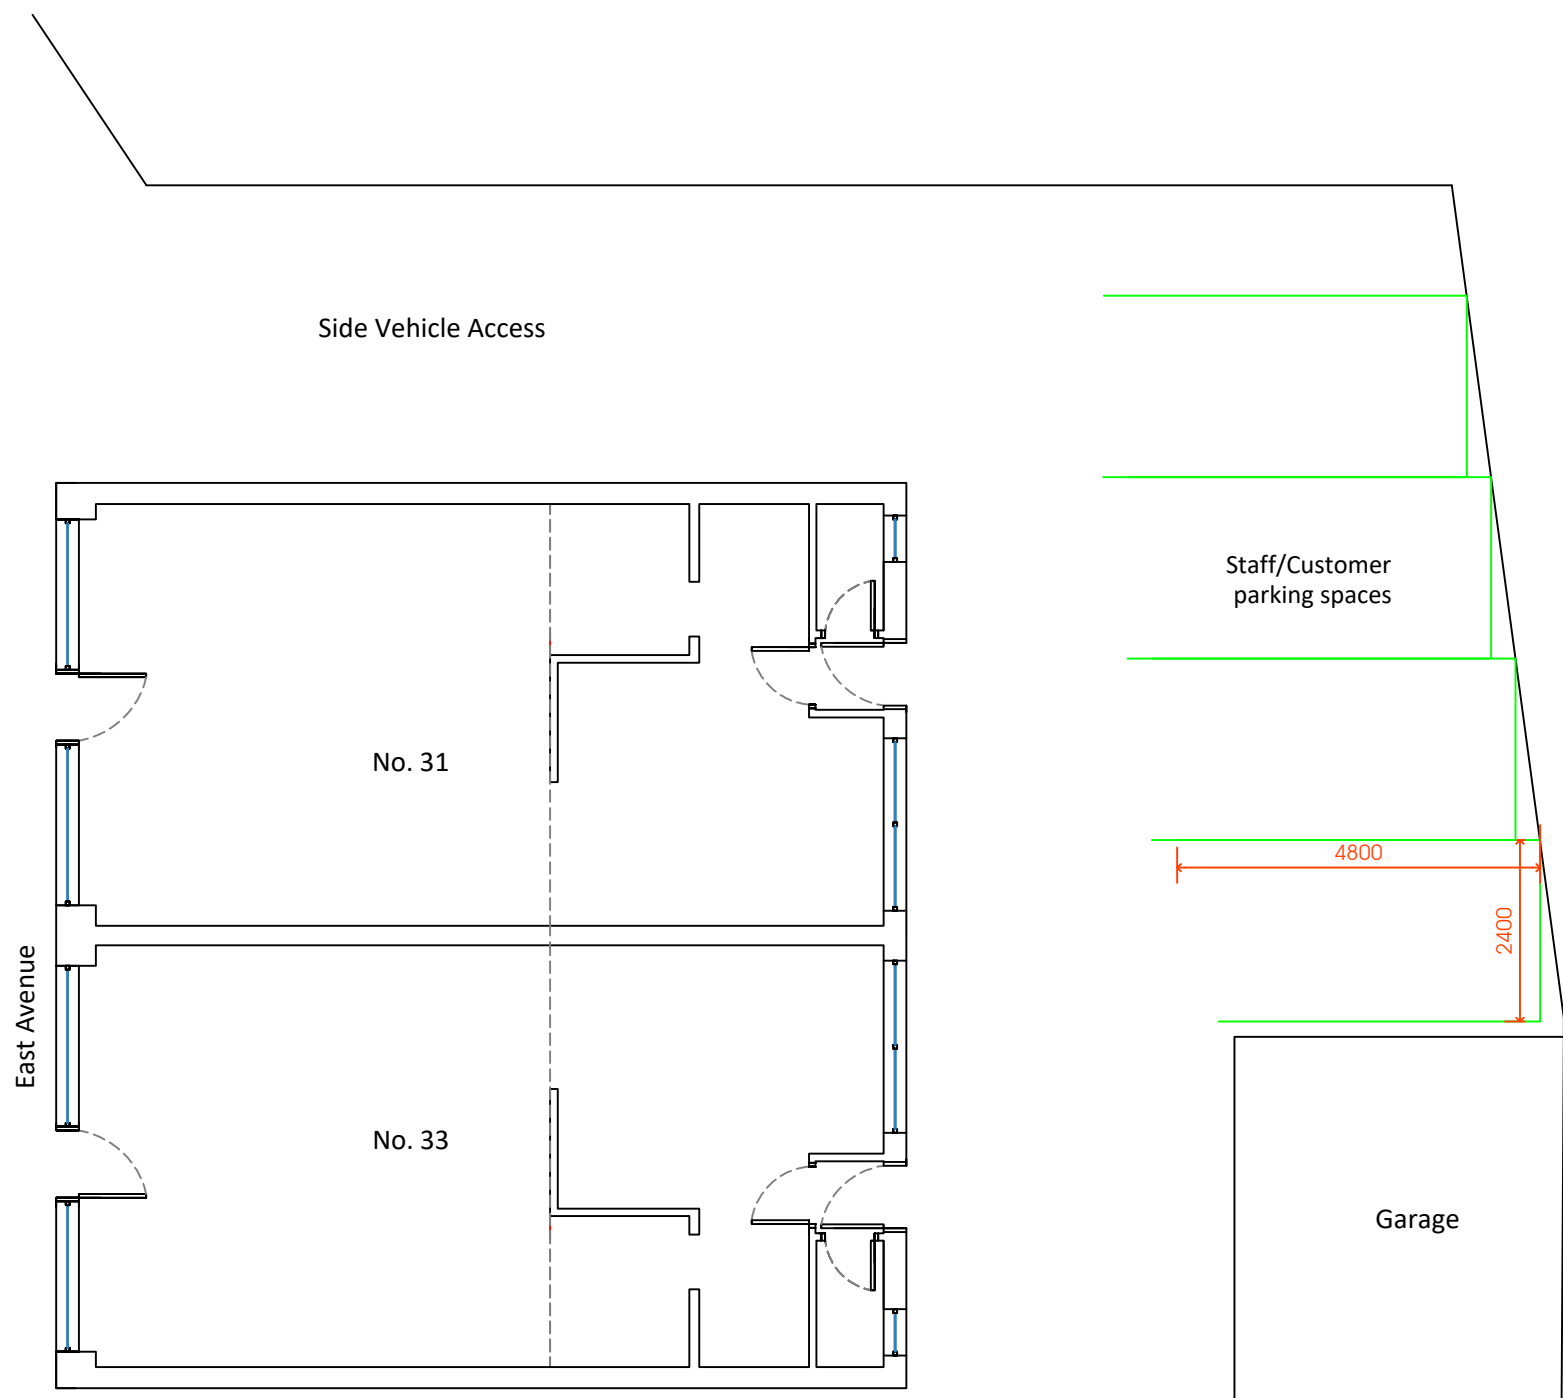

Site Layout Plan View

Notes:

1. If this drawing has been received electronically it is the recipients responsibility to print the document to the correct scale.
2. All dimensions are in millimetres unless stated otherwise. It is recommended that information is not scaled off this drawing.
3. This drawing should be read in conjunction with all other relevant drawings and specifications.
4. Copyright reserved to RB Surveyors Services Ltd. This drawing may not be used or reproduced without their written consent. All dimensions to be checked on site, with all anomalies brought to the Surveyors attention.

Revision	Amendments	By	Date



RB Surveyor Services Ltd
Watergate House
85 Watergate Street
Chester CH1 2LF
E-mail: info@surveyor-services.co.uk
Tel: 01244 457937

Project
31 Holyrood Crescent
Wrexham

Drawing Title
Site Layout Plan

Drawing Status:	Date Created:	Drawn by:	Scale @ A3
	24/11/20	AW	1:100

Drawing Number	Revision
R&B-HC-03	