



ALIGNMENT - (FOUL) - (1) - LONGSECTION
SCALE: H 1:1000,V 1:200. DATUM: 92.000

MH Name	F2	F5	F6
---------	----	----	----

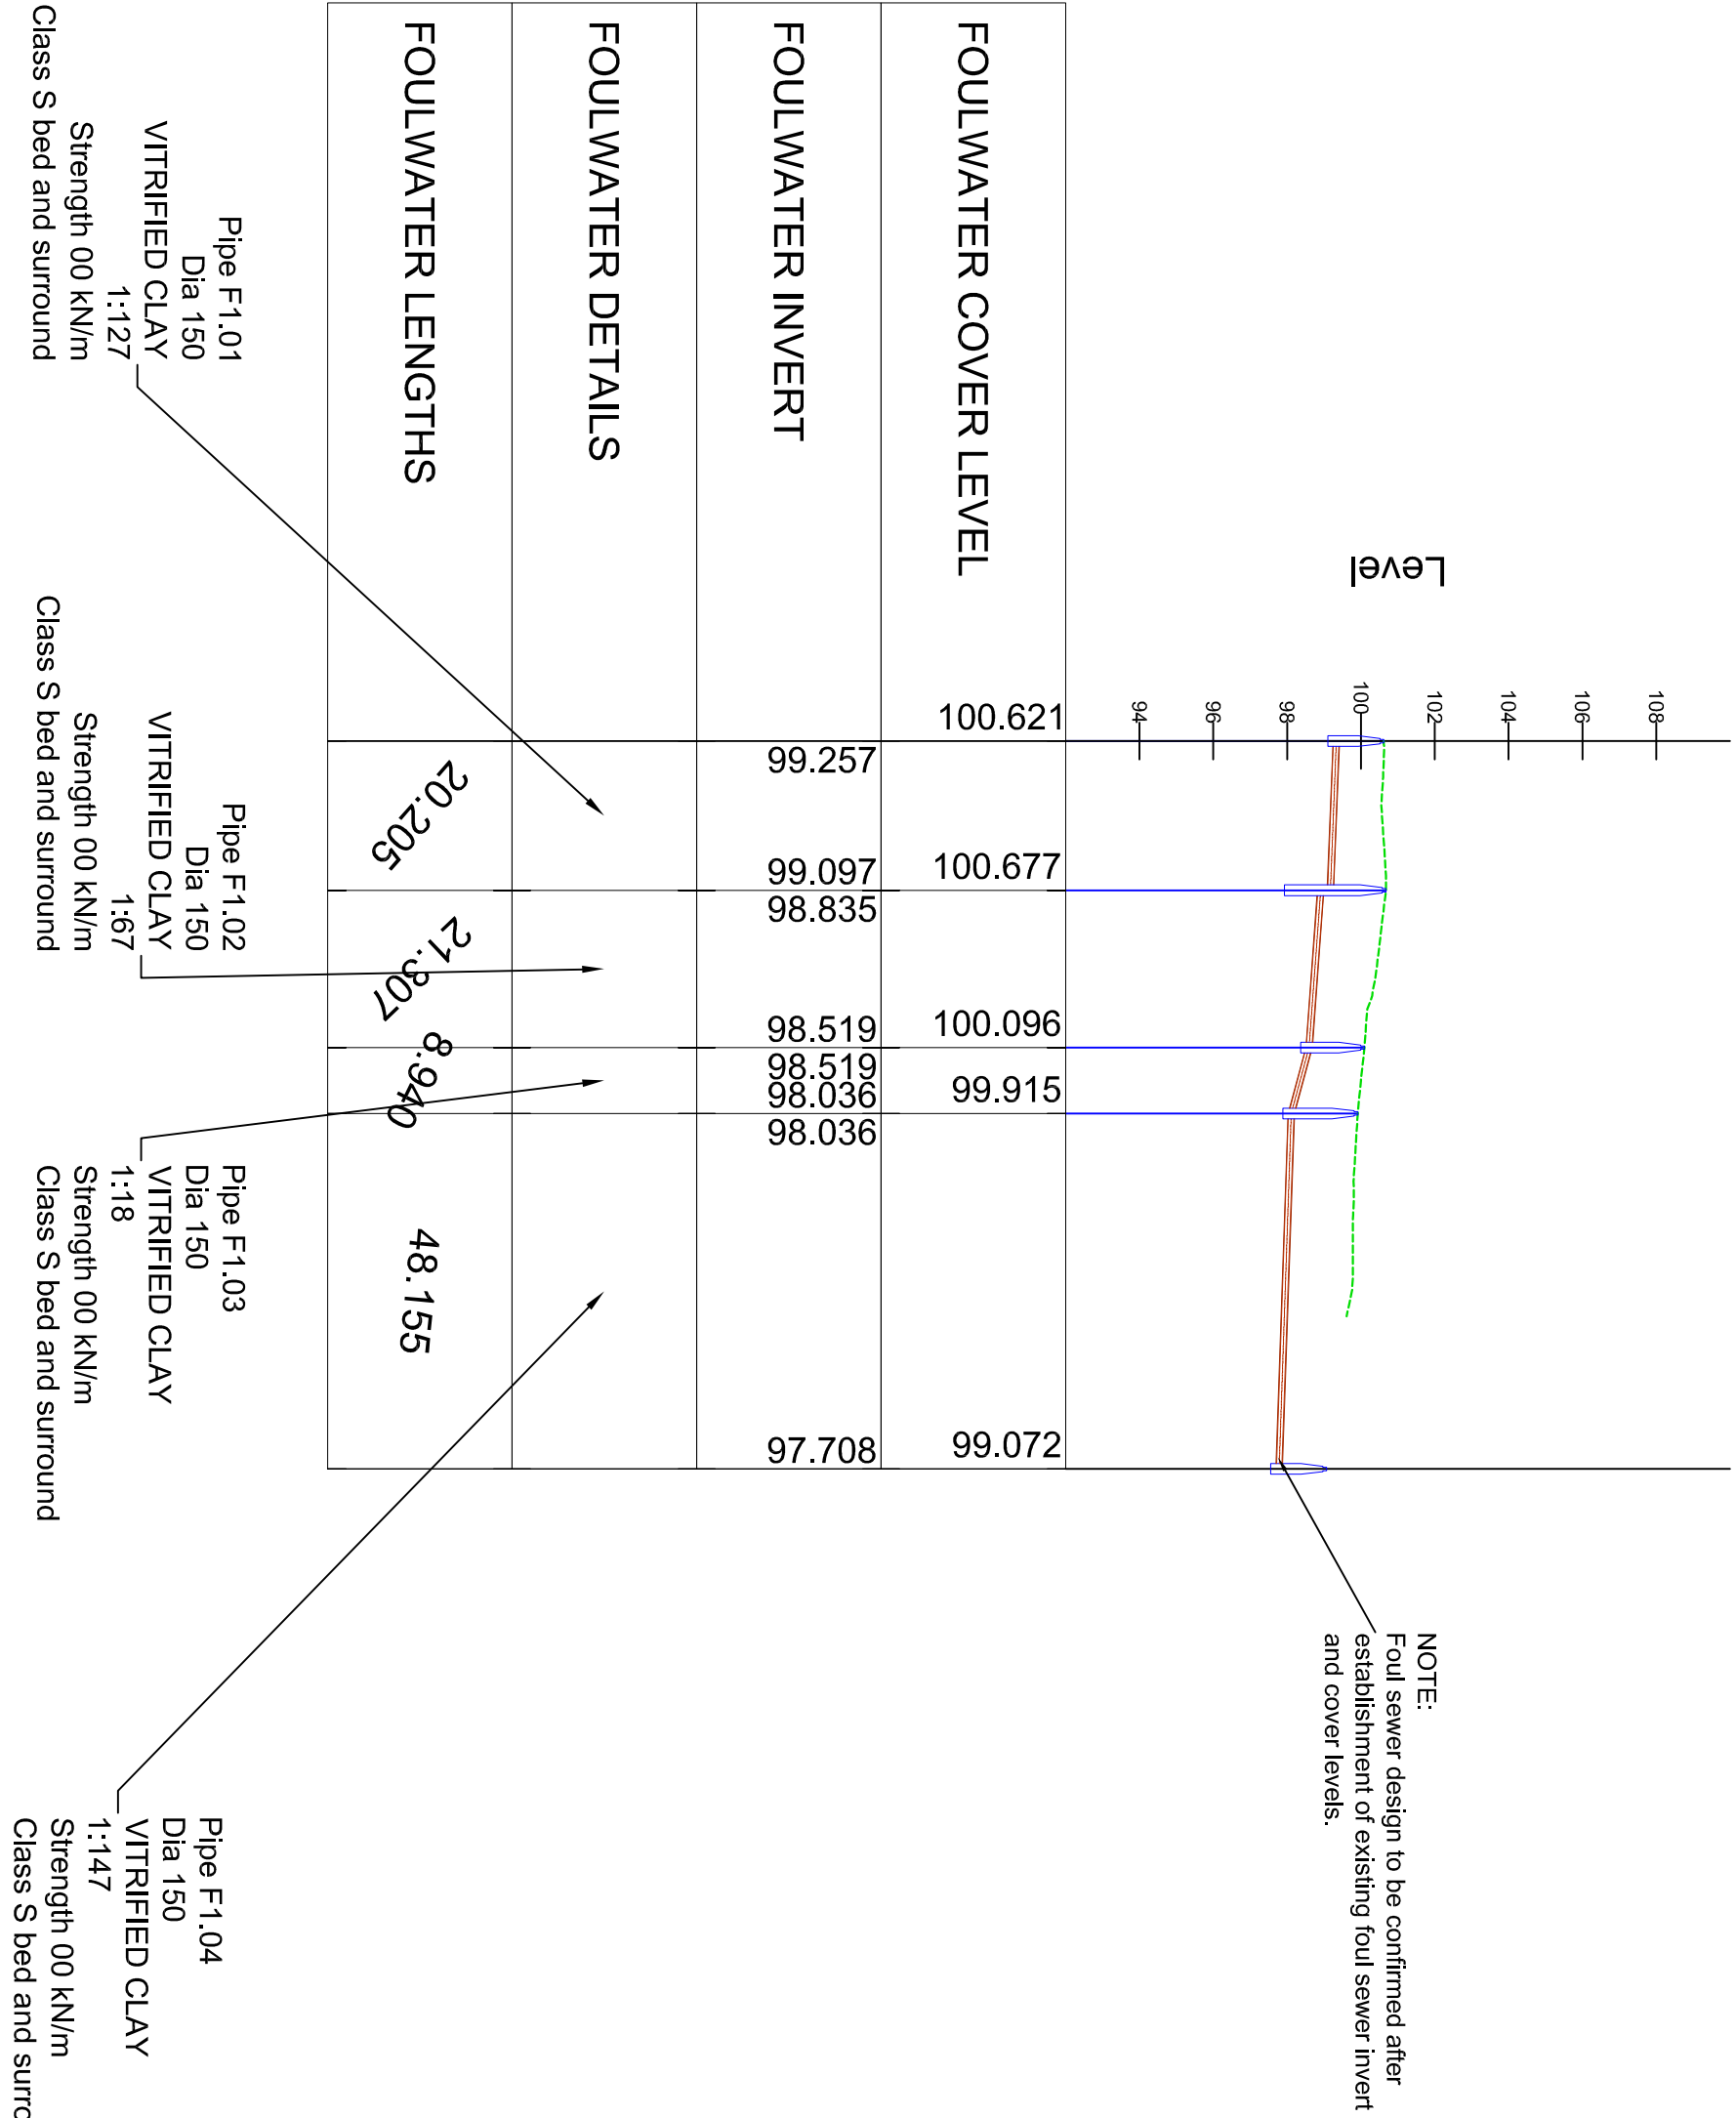

F3-F4-F2 - LONGSECTION
SCALE: H 1:1000,V 1:200. DATUM: 92.000

MH Name	F4
---------	----

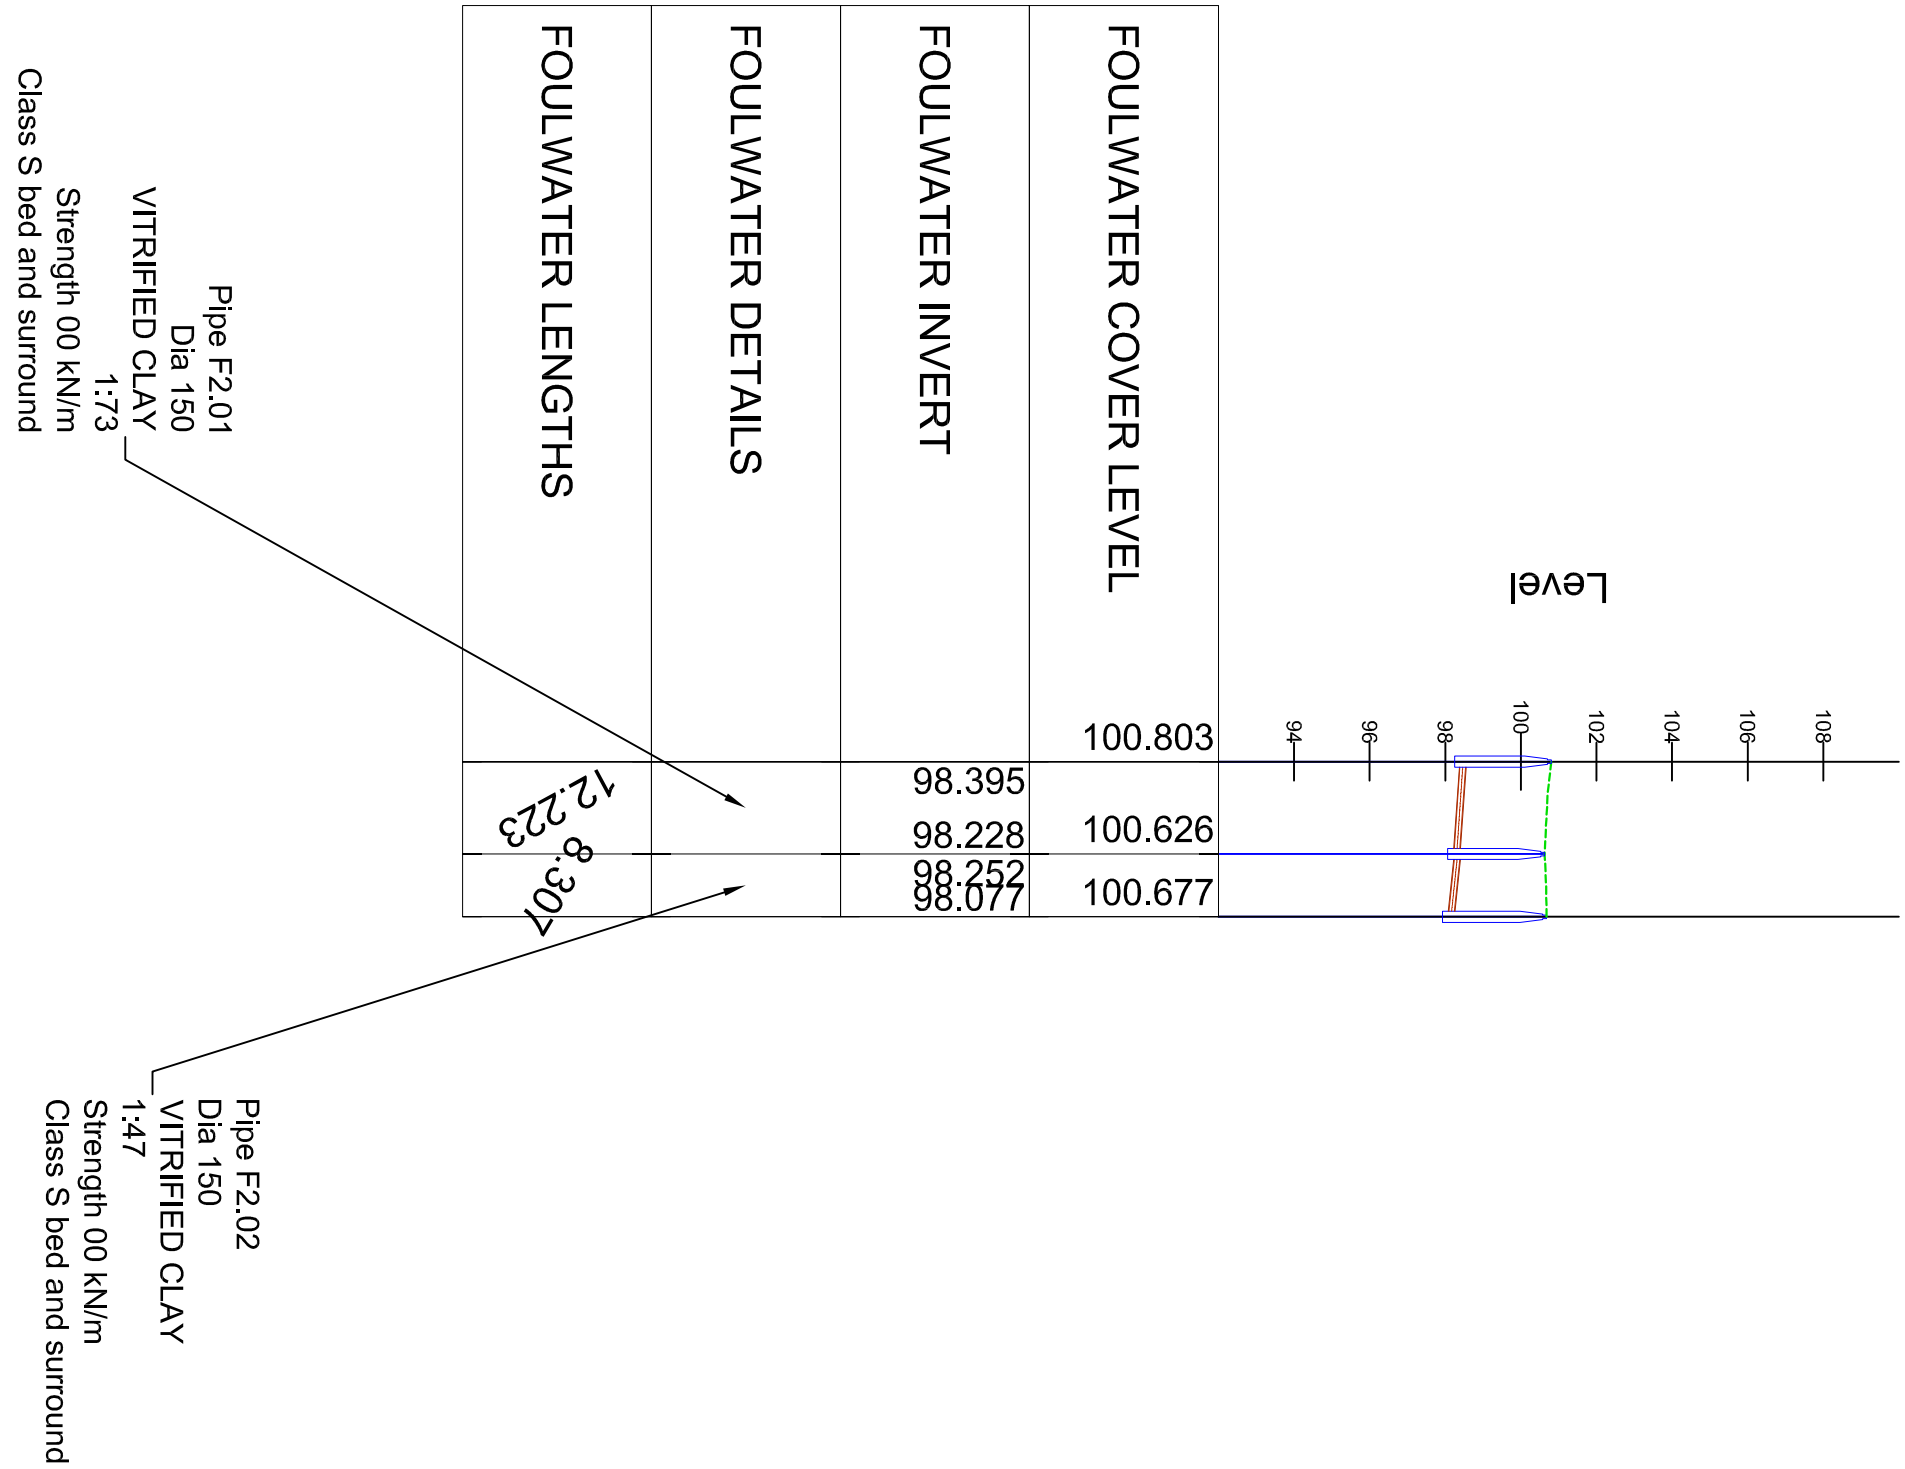

REVISIONS			
DATE	DESCRIPTION	REV	CHKD
			APPRO
14-02-2020	ISSUED FOR COMMENTS	A	

Client :


Projects :
**PROPOSED 13 DWELLINGS AT BIG GREEN FARM
PENLEY**

Title :
**BIG GREEN FARM DEVELOPMENT
PENLEY
FOUL SEWER - LONG SECTIONS**

Engineering Consultant :


Scale @ A1:
AS SHOWN

DATE :-
02/11/2020

Checked :-
KB

Approved :-
KB

Rev:
A