


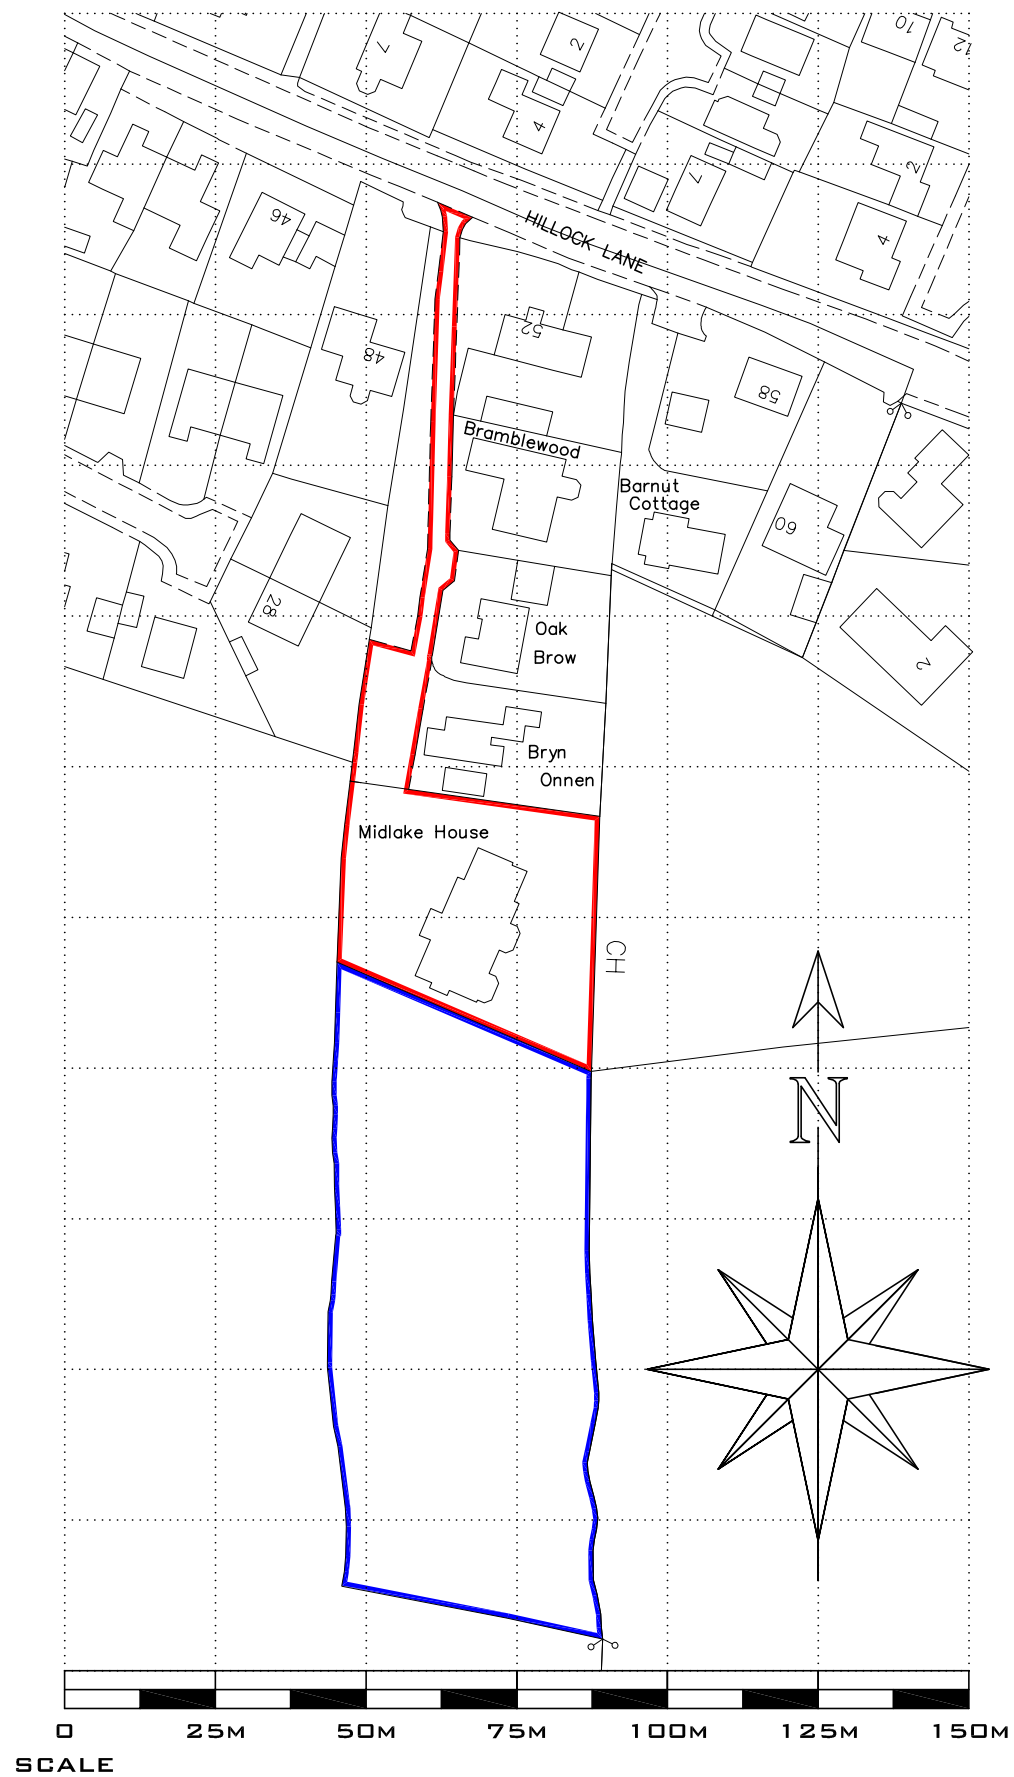

Ordnance Survey (c) Crown Copyright 2020. All rights reserved. Licence number 100022432

1:1250 SCALE @ A3 LOCATION PLAN

**MIDLAKE HOUSE
HILLOCK LANE, GRESFORD
WREXHAM, LL12 8YL**