




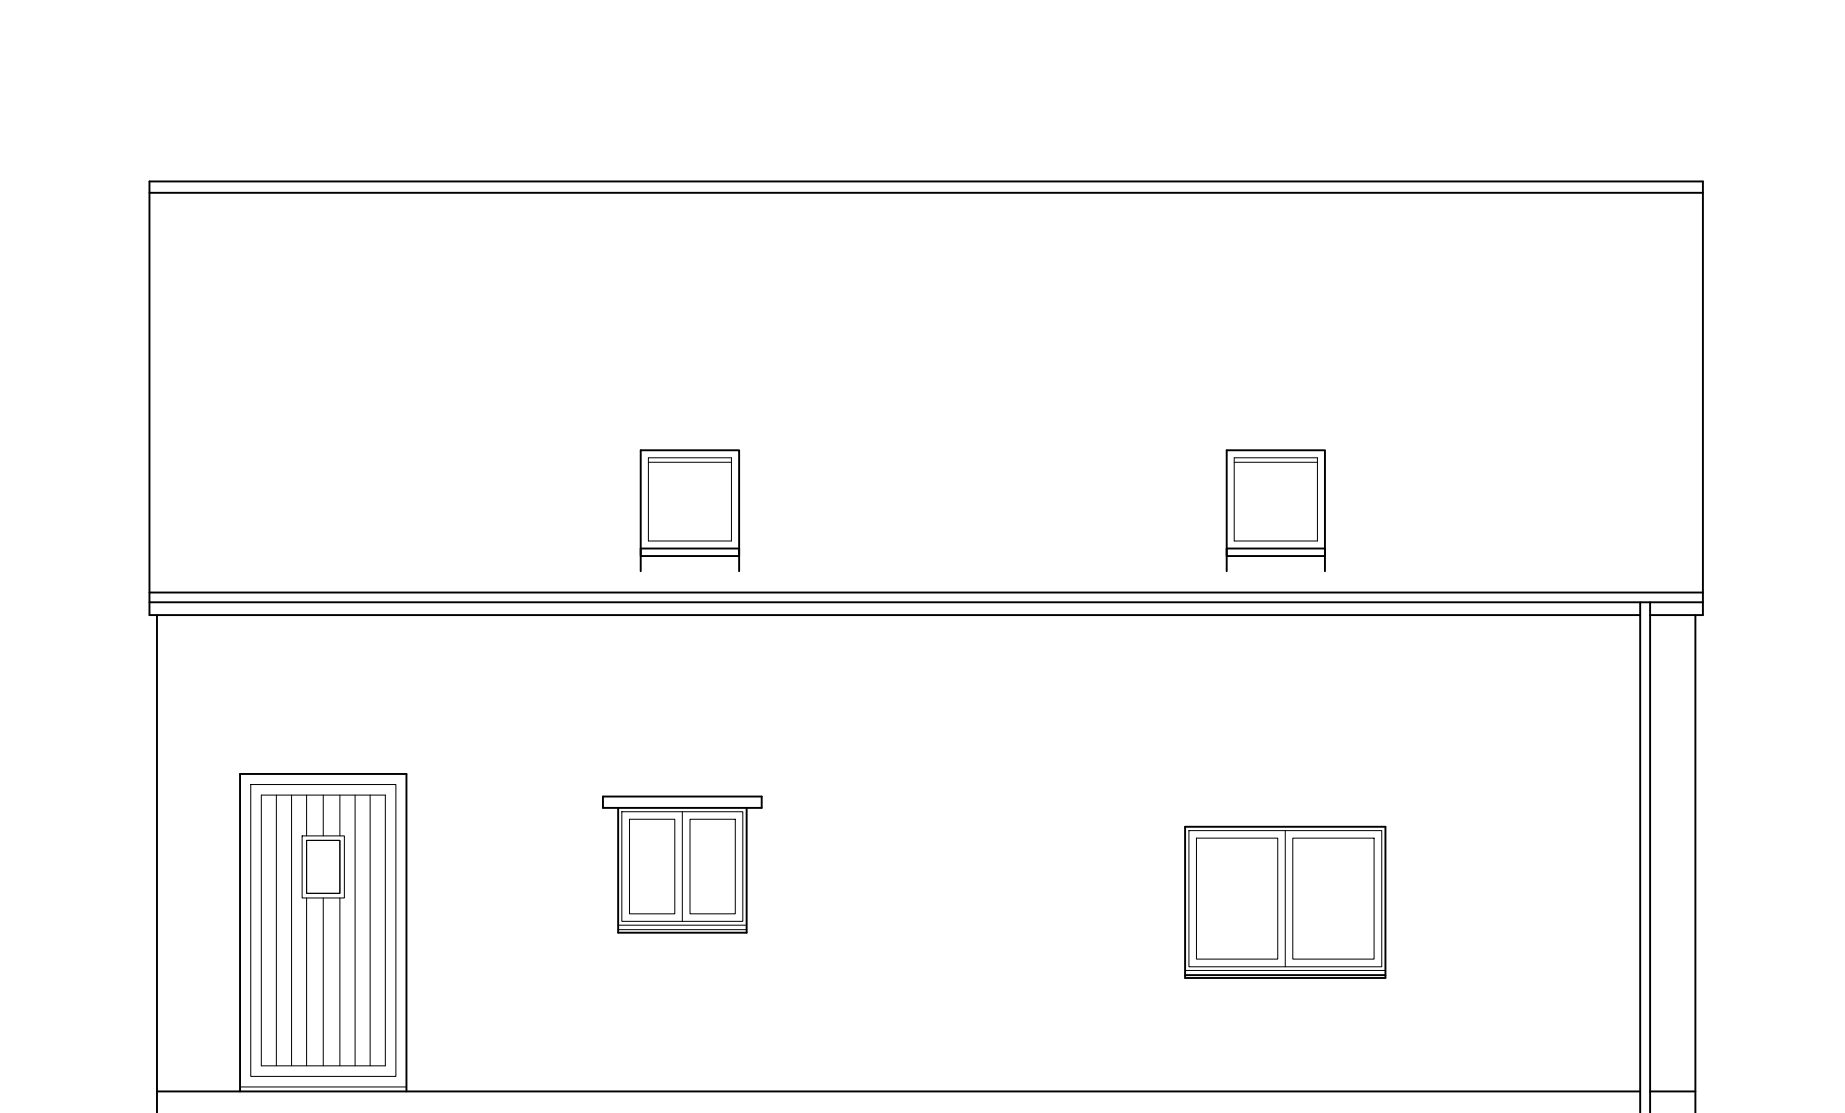


Front Elevation

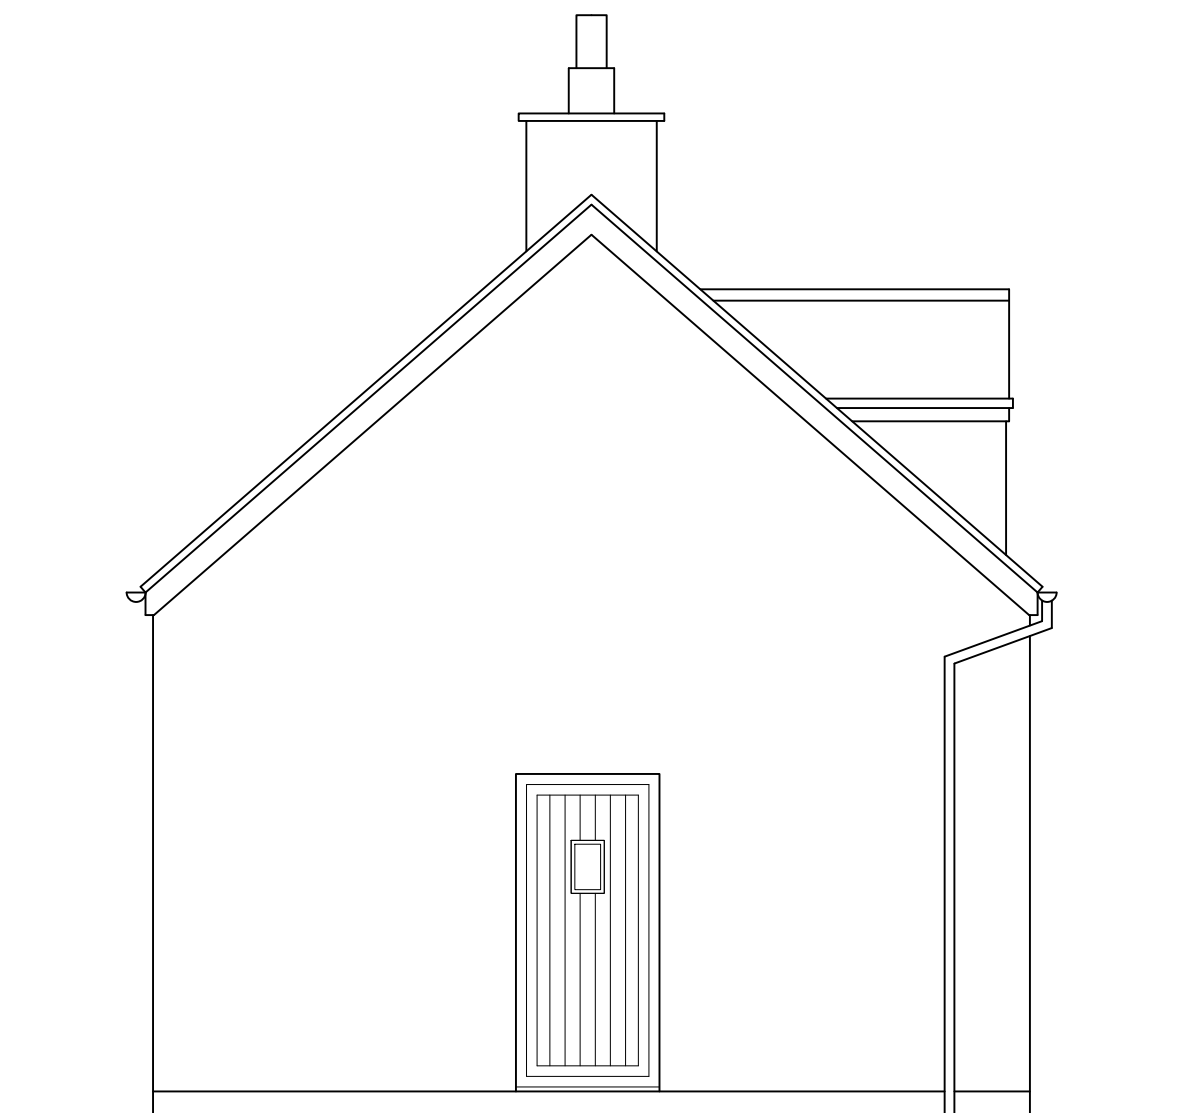


Side Elevation

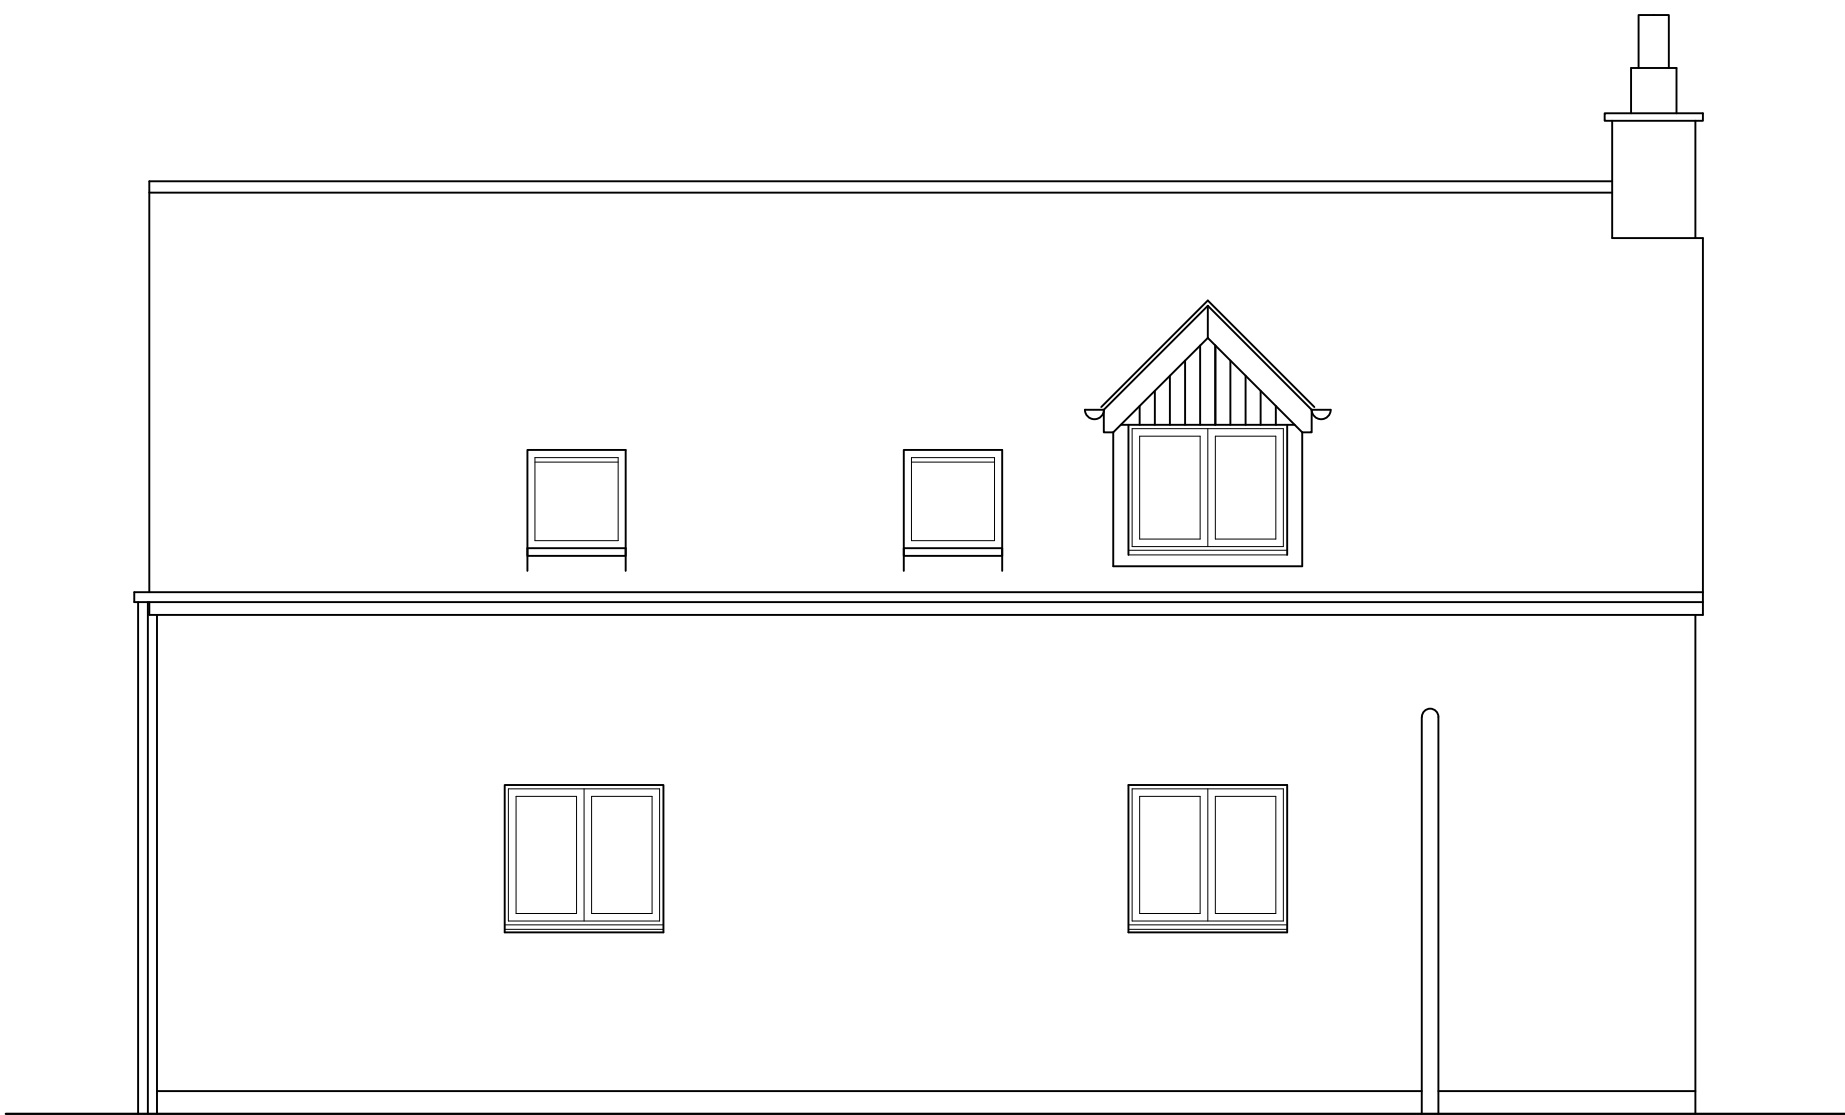


Rear Elevation

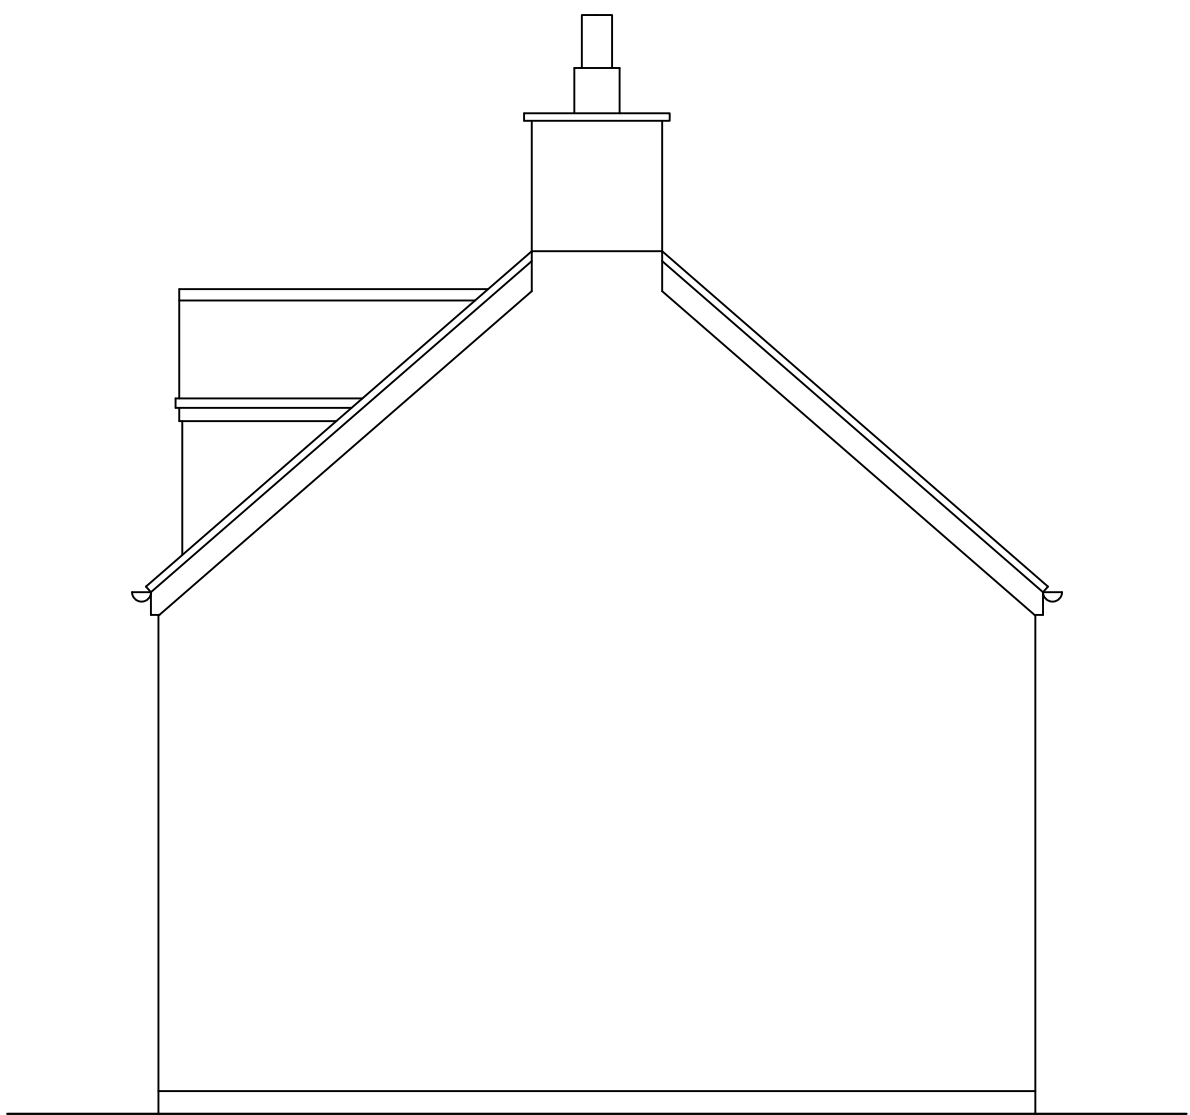


Side Elevation

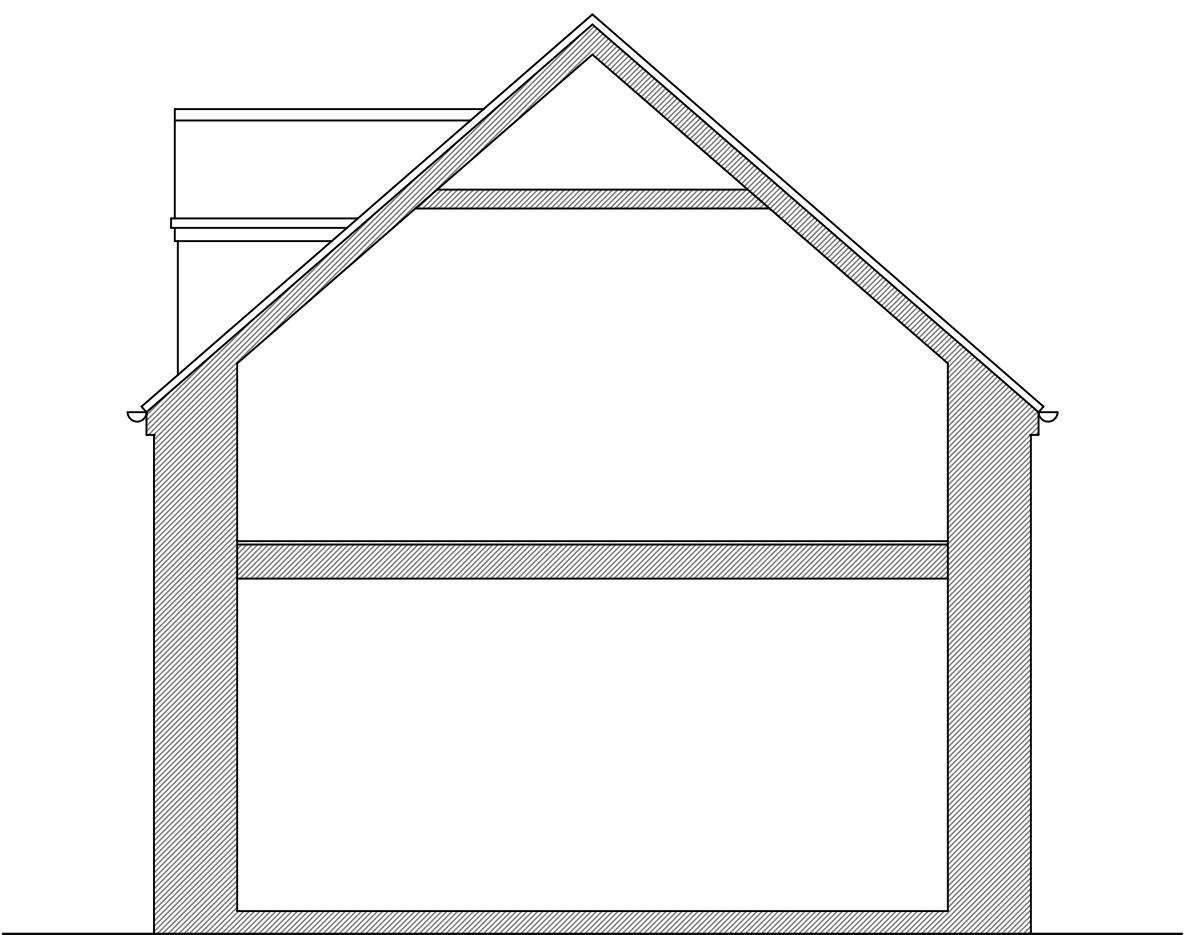

Section

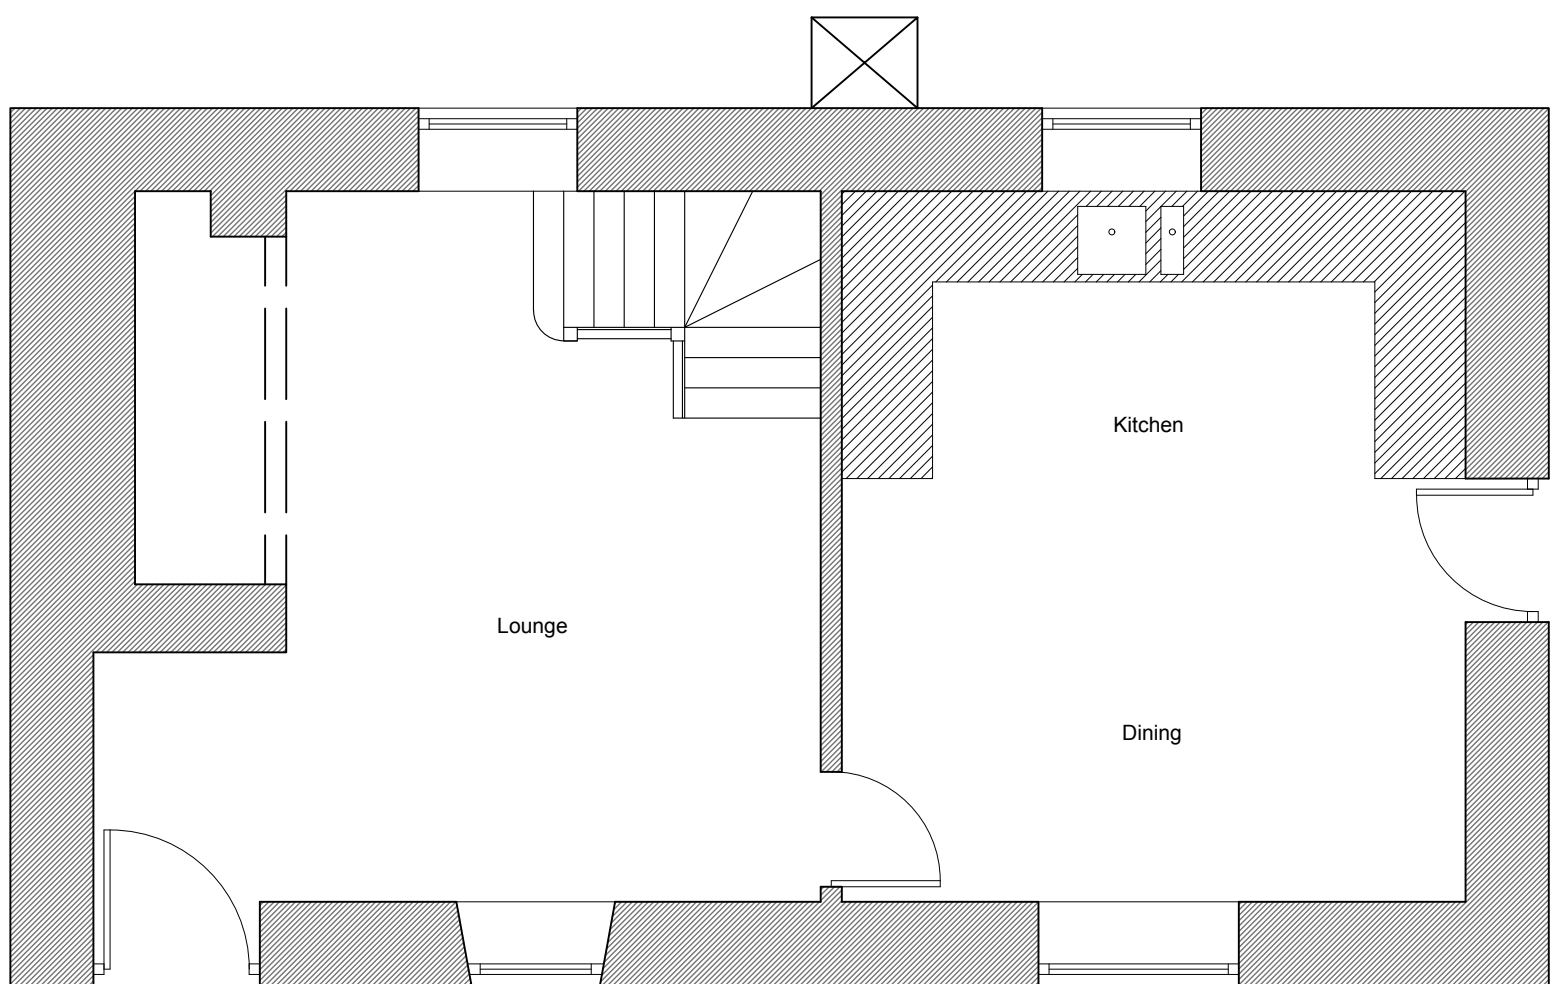

Ground Floor

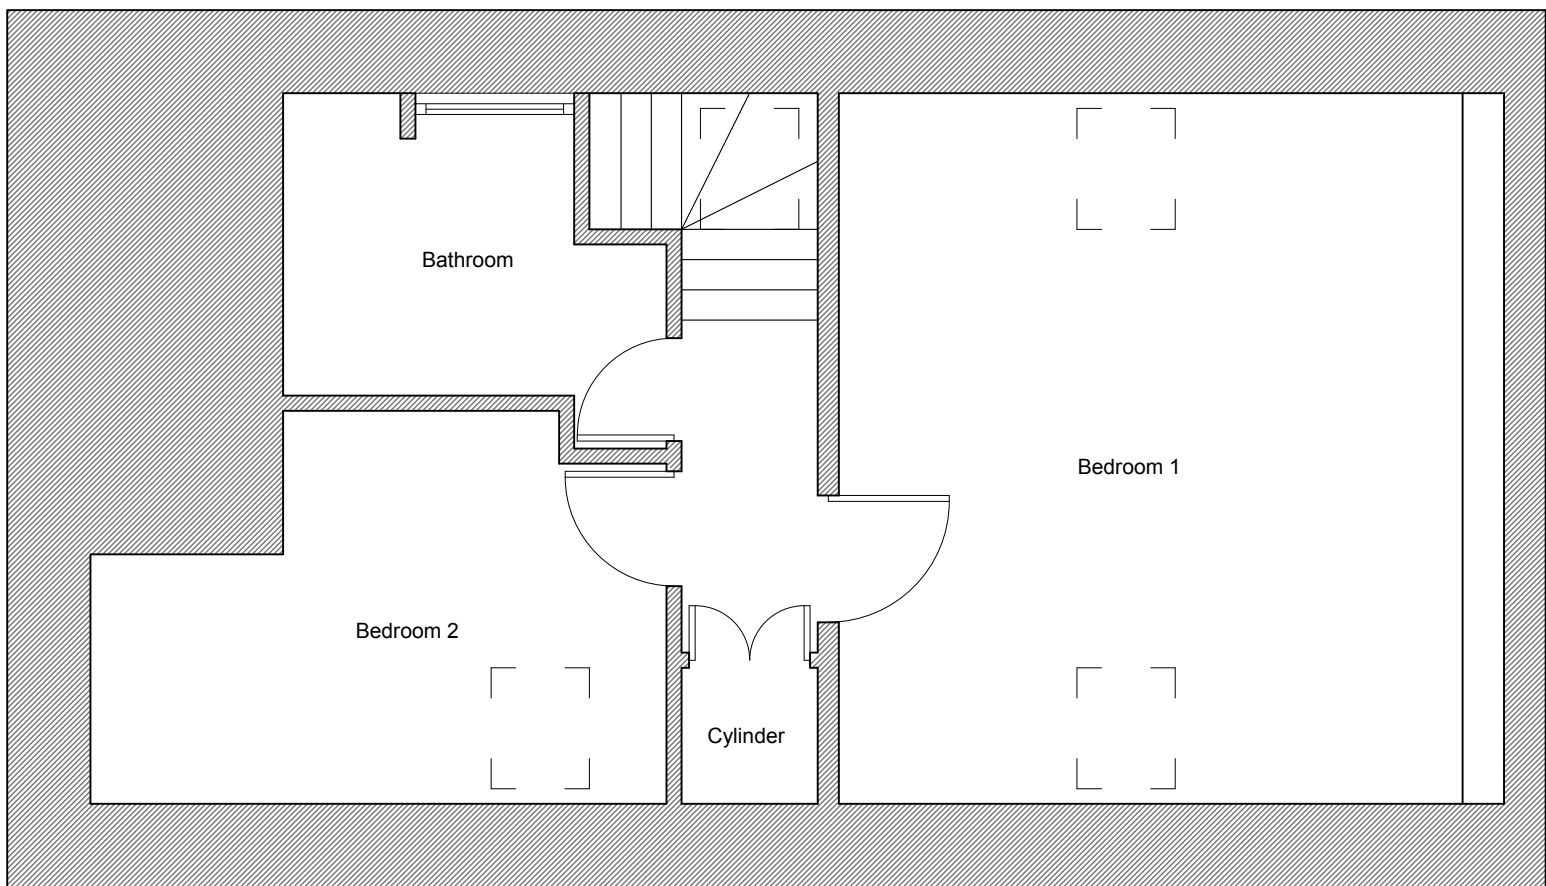

First Floor