


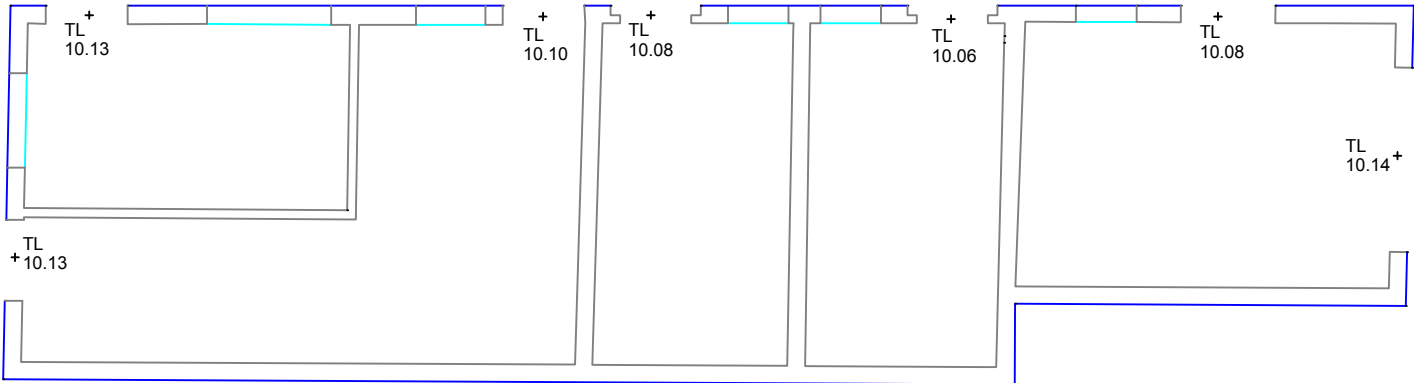

NOTES
Do not scale from this drawing
All measurements to be checked on site

Revision	Description	Date
-	-	-

project
OUTBUILDINGS AT KNOLTON HALL

project no.
1140

client
MR AND MRS CHANTLER


drawing
EXISTING OUTBUILDING PLAN

drawing no.	revision
23	-

status
PLANNING

scale	date
1:100@A3	24.05.19

drawn by
RS

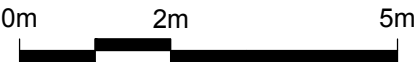

MOSS. CO.
LLP.

BROOKGATE HALL - PLEALEY - SHREWSBURY - SY5 0UY

Tel: 01743 588230

E-mail: info@mosscompany.co.uk