



UNIT #	APT TYPE	AREA m ²
-	STAFF	-
1	C	54.5
2	C	54.5
3	C	54.5
4	D	50.7
5	D	58
6	E	50.7
7	E	58
8	E	50.7
9	E	58
10	A	50.7
11	A	58
12	A	50.7
13	A	58
14	B	50.7
15	B	58
16	B	50.7
17	B	58
18	B	50.7
19	B	58

2 | FIRST FLOOR APARTMENTS 12-19

SCALE: 1 : 100



REV	DESCRIPTION	DATE	BY
-----	-------------	------	----

THIS DRAWING IS THE COPYRIGHT OF AINSLEY GOMMON ARCHITECTS.
CHECK ALL DIMENSIONS ON SITE. DISCREPANCIES TO BE NOTIFIED TO ARCHITECT.
ELEMENTS OF STRUCTURE SHOWN ARE INDICATIVE AND FOR GUIDANCE.
FINAL DESIGN TO BE AS STRUCTURAL ENGINEERS DETAILS AND SPECIFICATION.

PROJECT
Ty Nos, Holt Road, Wrexham
for Clwyd Alyn

DRAWING TITLE
PROPOSED APARTMENT FLOOR
PLANS - BLOCK 12-19

SCALE As indicated @A2	DATE 22/01/21	DRAWN ME	CHECKED SV
---------------------------	------------------	-------------	---------------

DRAWING STATUS
PLANNING

JOB No	DRAWING No	REVISION
--------	------------	----------

C1039 103




THE OLD POLICE STATION, 15 GLYNNE WAY, HAWARDEN, CH5 3NS
Tel: 01244 537 100 | wales@agarchitects.co.uk | www.agarchitects.co.uk
Ainsley Gomon Architects Ltd. Registered in England & Wales No.4187948
Registered Office: 1 Price Street, Hamilton Square, Birkenhead CH41 6JN

PRINTED: 02/03/2021 14:46:46

1 | GROUND FLOOR APARTMENTS 12-19

SCALE: 1 : 100

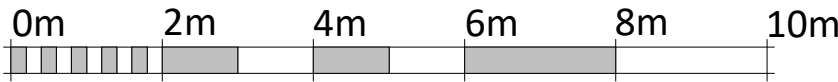

VISUAL SCALE 1:100 @ A2