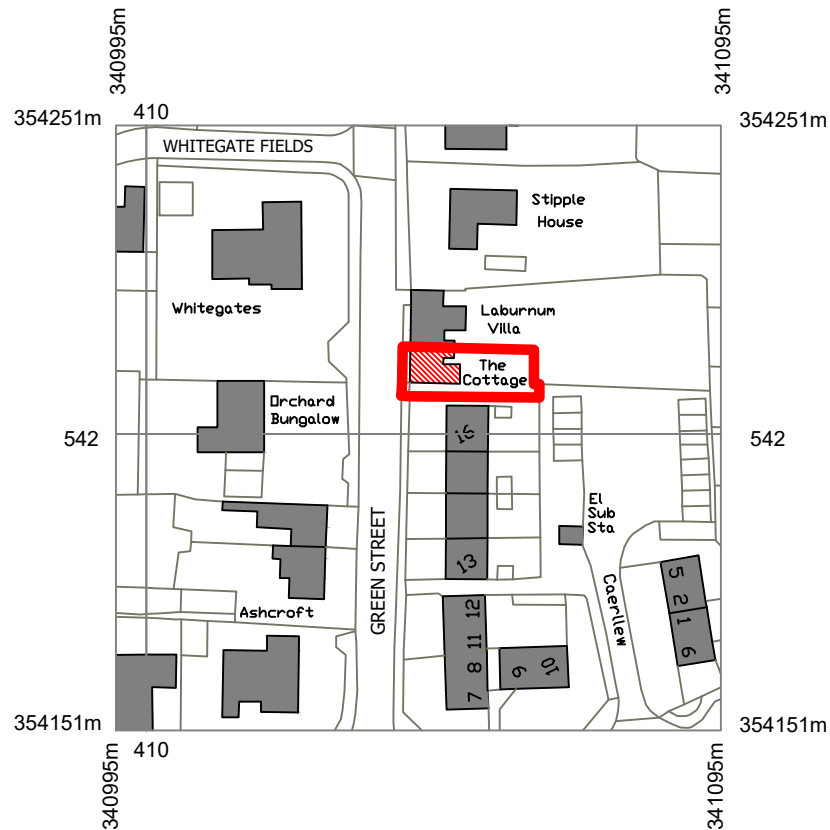


The Cottage, Green St. Holt for Sara Kagan Site Location plan

Drawing no.:

20232 L (--) 01

Scale: 1:1250 @ A4

Date: 19 03 2020

Chris Carr Architect

Pear Tree Cottage, Duke Street, Saughton, Mold, CH7 6EJ
01352 758 164
chrisbcarr@sky.com