


Off Street Parking Detail at 5 Hadley Close, Chirk.

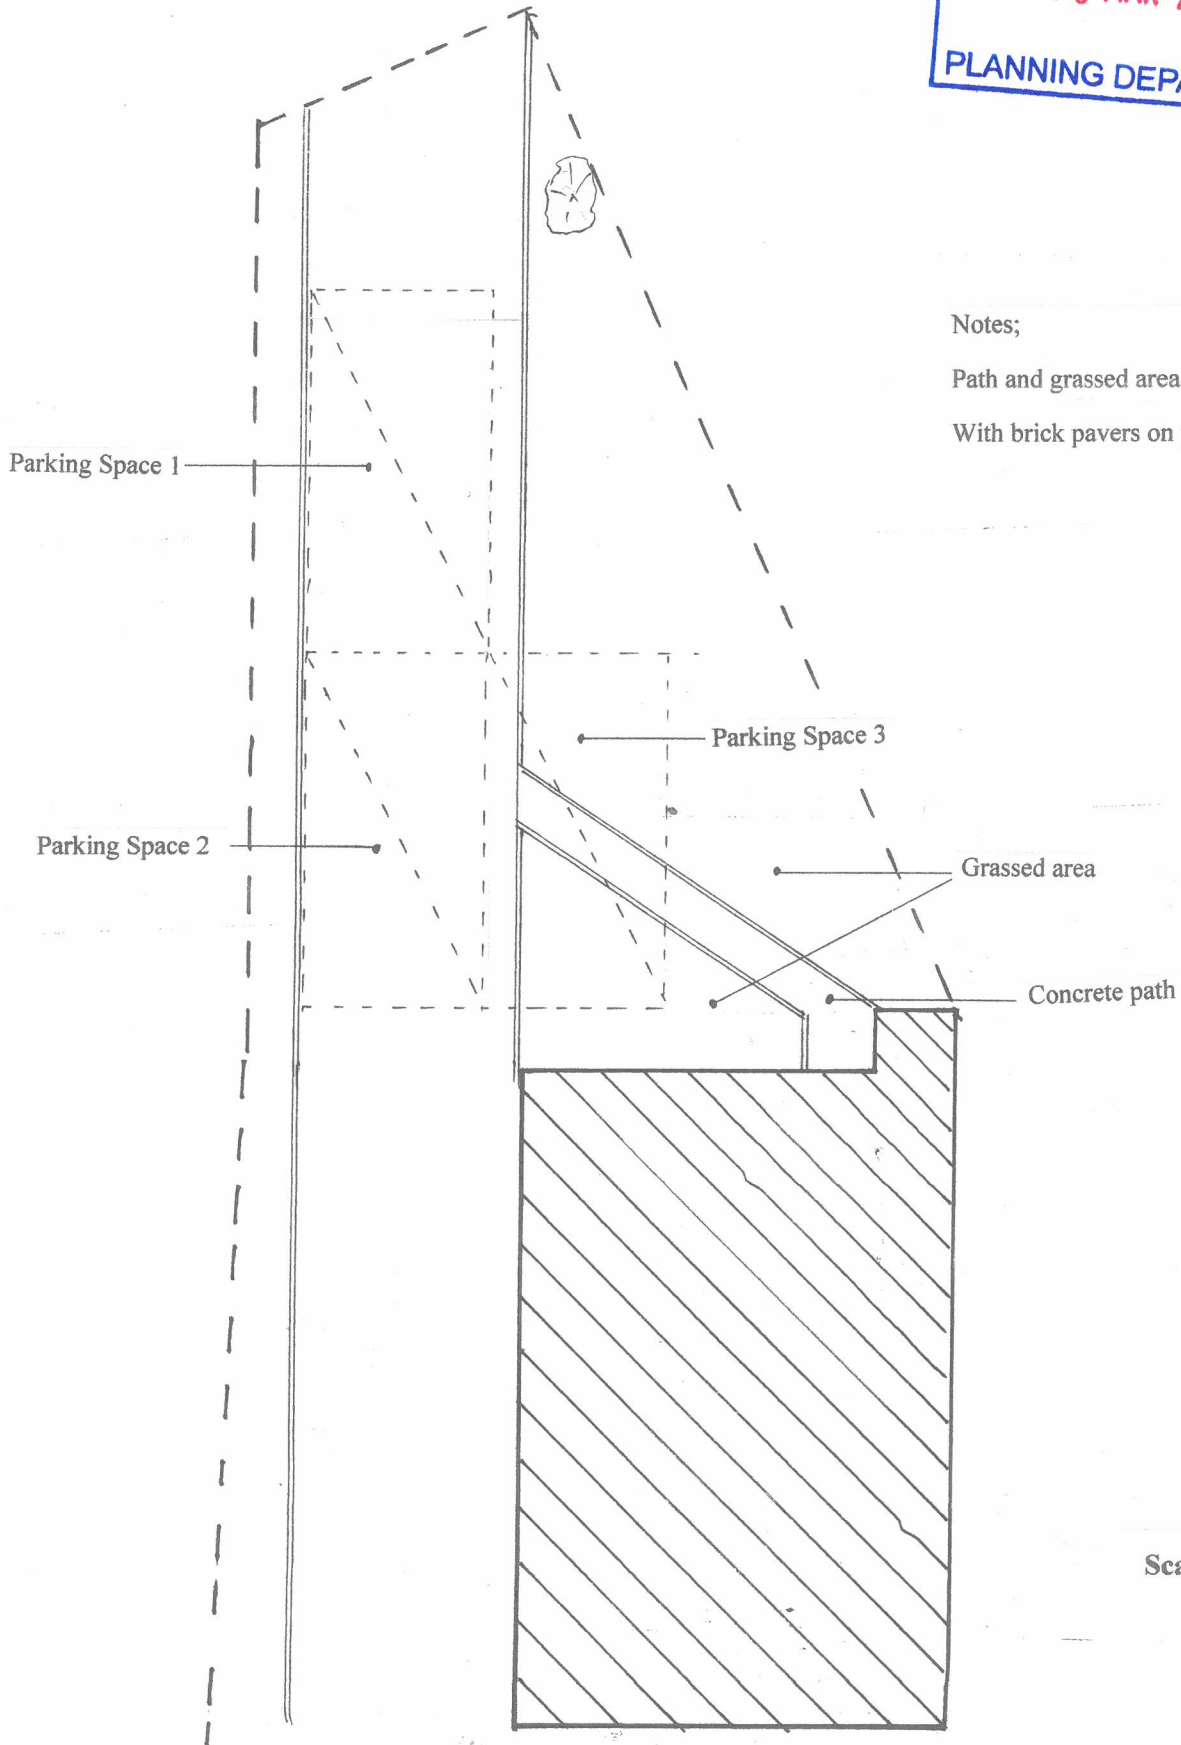

Notes;

Path and grassed area to be replaced
With brick pavers on permeable base

Scale; 1:100