


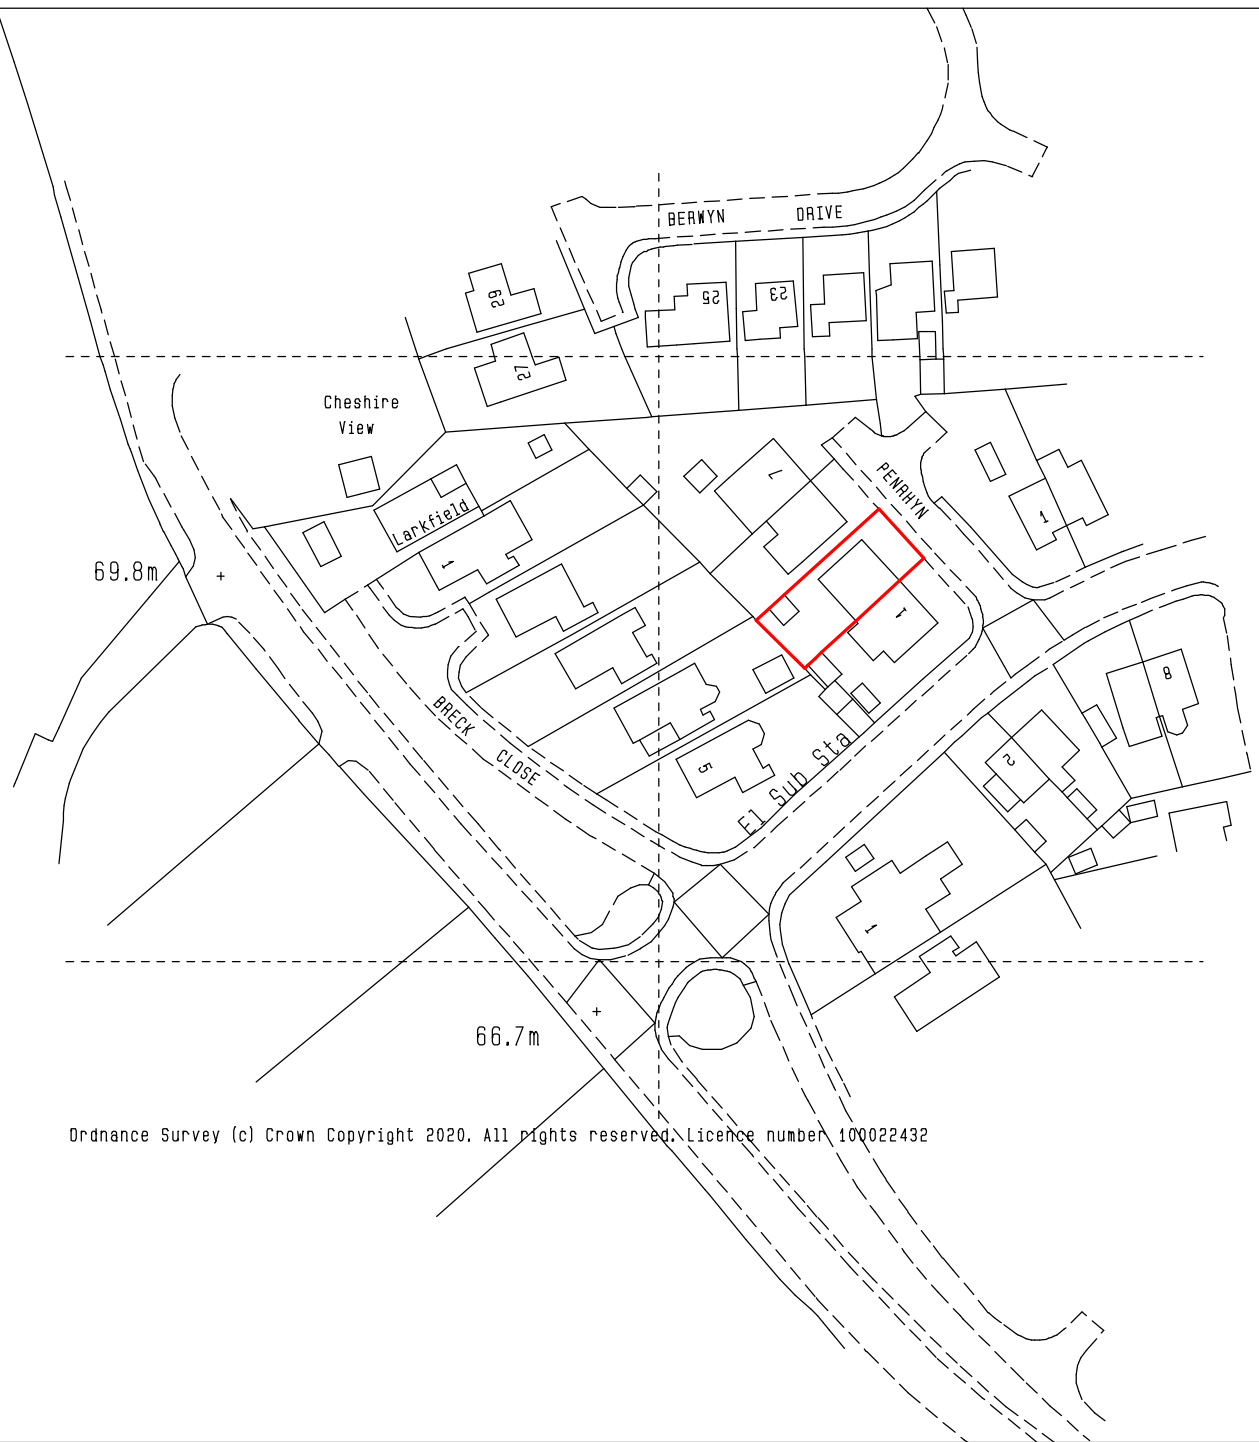

NOTES:
All drawings and specifications contained in this document are the copyright of ARH Architectural Design.
All dimensions must be checked on site and not relied upon the drawings.
All discrepancies must be notified to the Agent immediately.

KEY :

Rev	Date	Revisions
1	20/09/2020	Issue 1

Drawn by : A.R. HEWITT Date : SEPTEMBER 2020

ARH Architectural Design
206 Liverpool Road,
Whitchurch,
Shropshire,
SY13 1UT

Tel: 07891 147512
e-mail
arharchitecturaldesign@gmail.com

ARH Architectural Design is the trading name of Andy Hewitt & Associates Ltd.
Company Registered in England and Wales No: 12234209

Client :
Mr and Mrs D. Marriott

Job Title :
PROPOSED REAR EXTENSION AND
INTERNAL ALTERATIONS AT
3 PENRHYN,
MARCHWIEL,
WREXHAM,
CLYWD,
LL13 0RE

Drawing Title :
SITE LOCATION PLAN

Drawn by :	Scale :	Rev :
SHAS000	As Shown @ A4	-

