


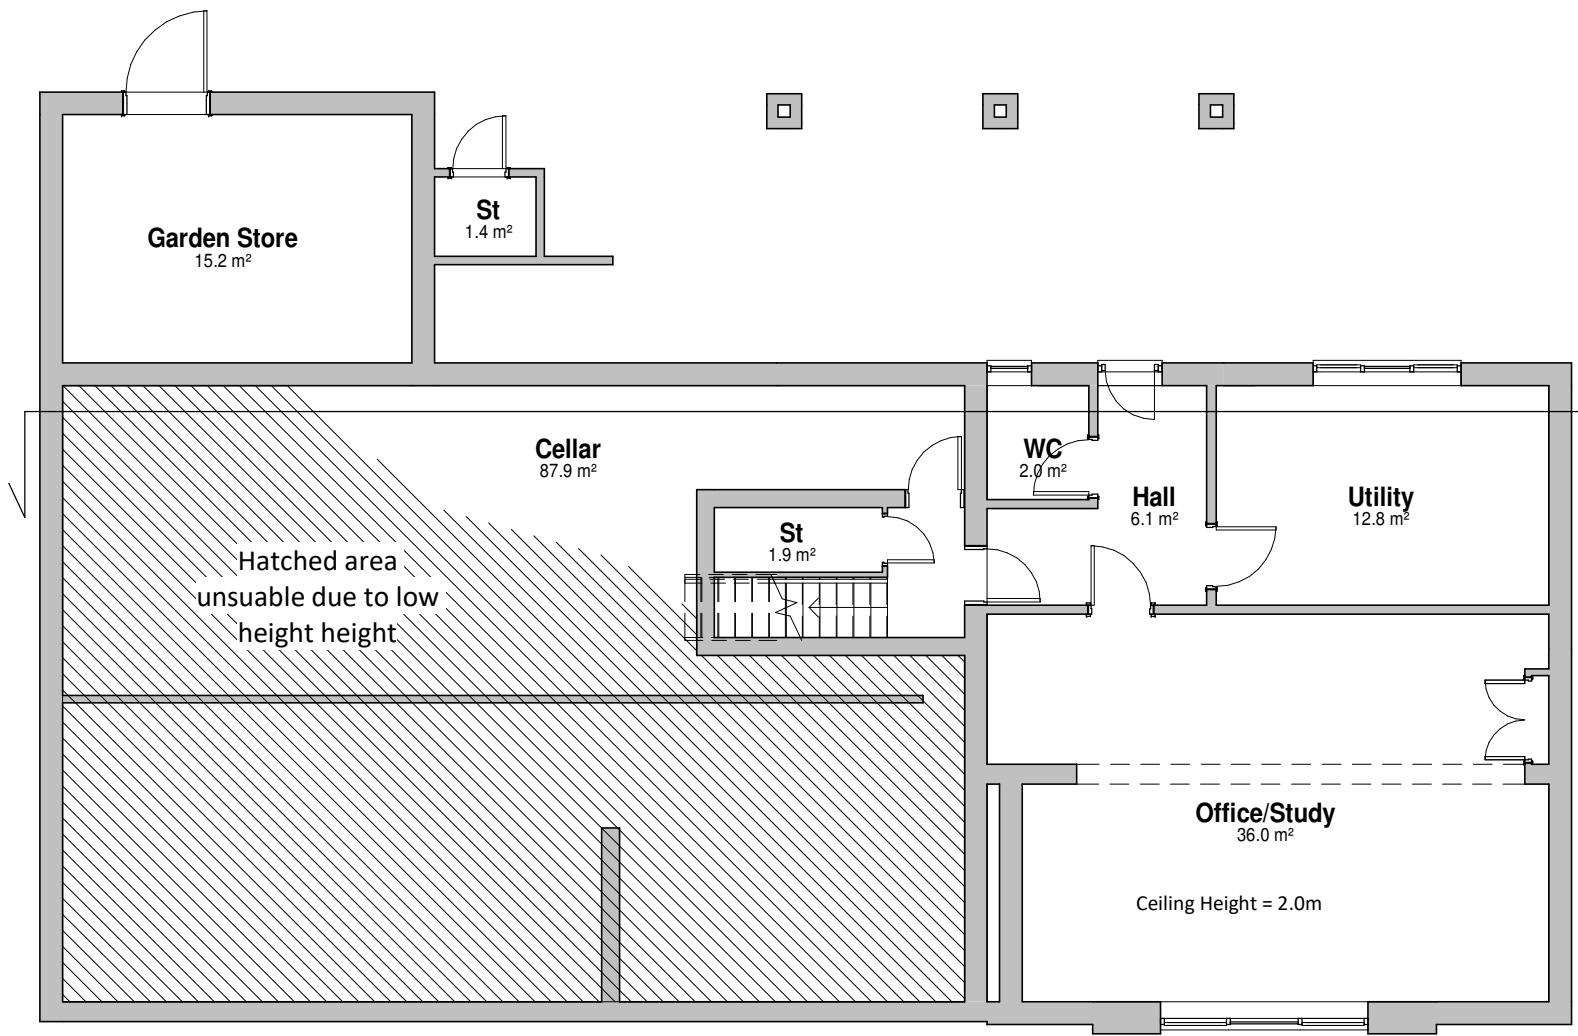

REV	DESCRIPTION	DATE	BY

THIS DRAWING IS THE COPYRIGHT OF DAVID PARRY.
CHECK ALL DIMENSIONS ON SITE. ANY DISCREPANCIES TO BE NOTIFIED TO THE ARCHITECT.
ELEMENTS OF STRUCTURE SHOWN ARE INDICATIVE AND FOR GUIDANCE. FINAL DESIGN TO BE AS STRUCTURAL ENGINEERS DETAILS AND SPECIFICATION.

PROJECT
**Chantry Meade Extension
for Ms Tracey Mew**

DRAWING TITLE
Proposed Basement Plan

SCALE	DATE	DRAWN	CHECKED
1 : 100 @A4	06/09/20	DP	DP

DRAWING STATUS	PRELIMINARY
----------------	-------------

JOB No	DRAWING No	REVISION
P114	014	

1 | Proposed Basement Plan

SCALE 1 : 100