


1. All dimensions to be verified on site prior to any shop works being commenced.
2. Any discrepancies to be reported to the Designer before any work is put in hand.
3. Do not scale from this drawing.
4. This drawing is to be read in conjunction with relevant consultants and specialists drawings.
5. This is a metric drawing.
6. Dimensions indicated thus **** are site dimensions and are to be adjusted onsite by the Contractor accordingly.

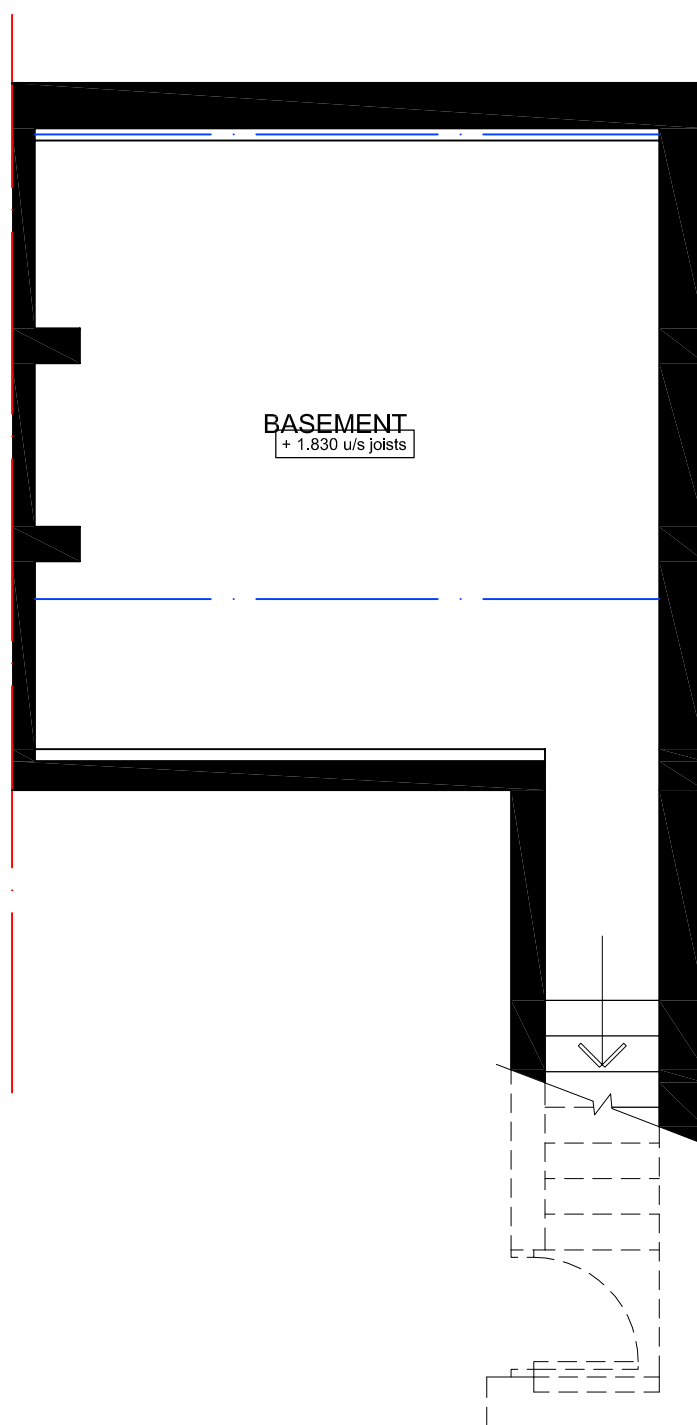

Architectural Design

Rev:	Description:	Init:	Chkd:
Client	MR & MRS SMITH	Dwg. Title	Basement Plan AS EXISTING
Project	1 Rose Cottages, Wrexham Rd Marchwiel, Wrexham LL13 0PW	Scale	1:50
		Drawn	C.B.
		Chkd.	C.B.
		Date	05/03/20
		Dwg. No.	843/L(-)05
		Revision	-

ORIGINAL DRAWING SIZE 297 x 420 (A3)