
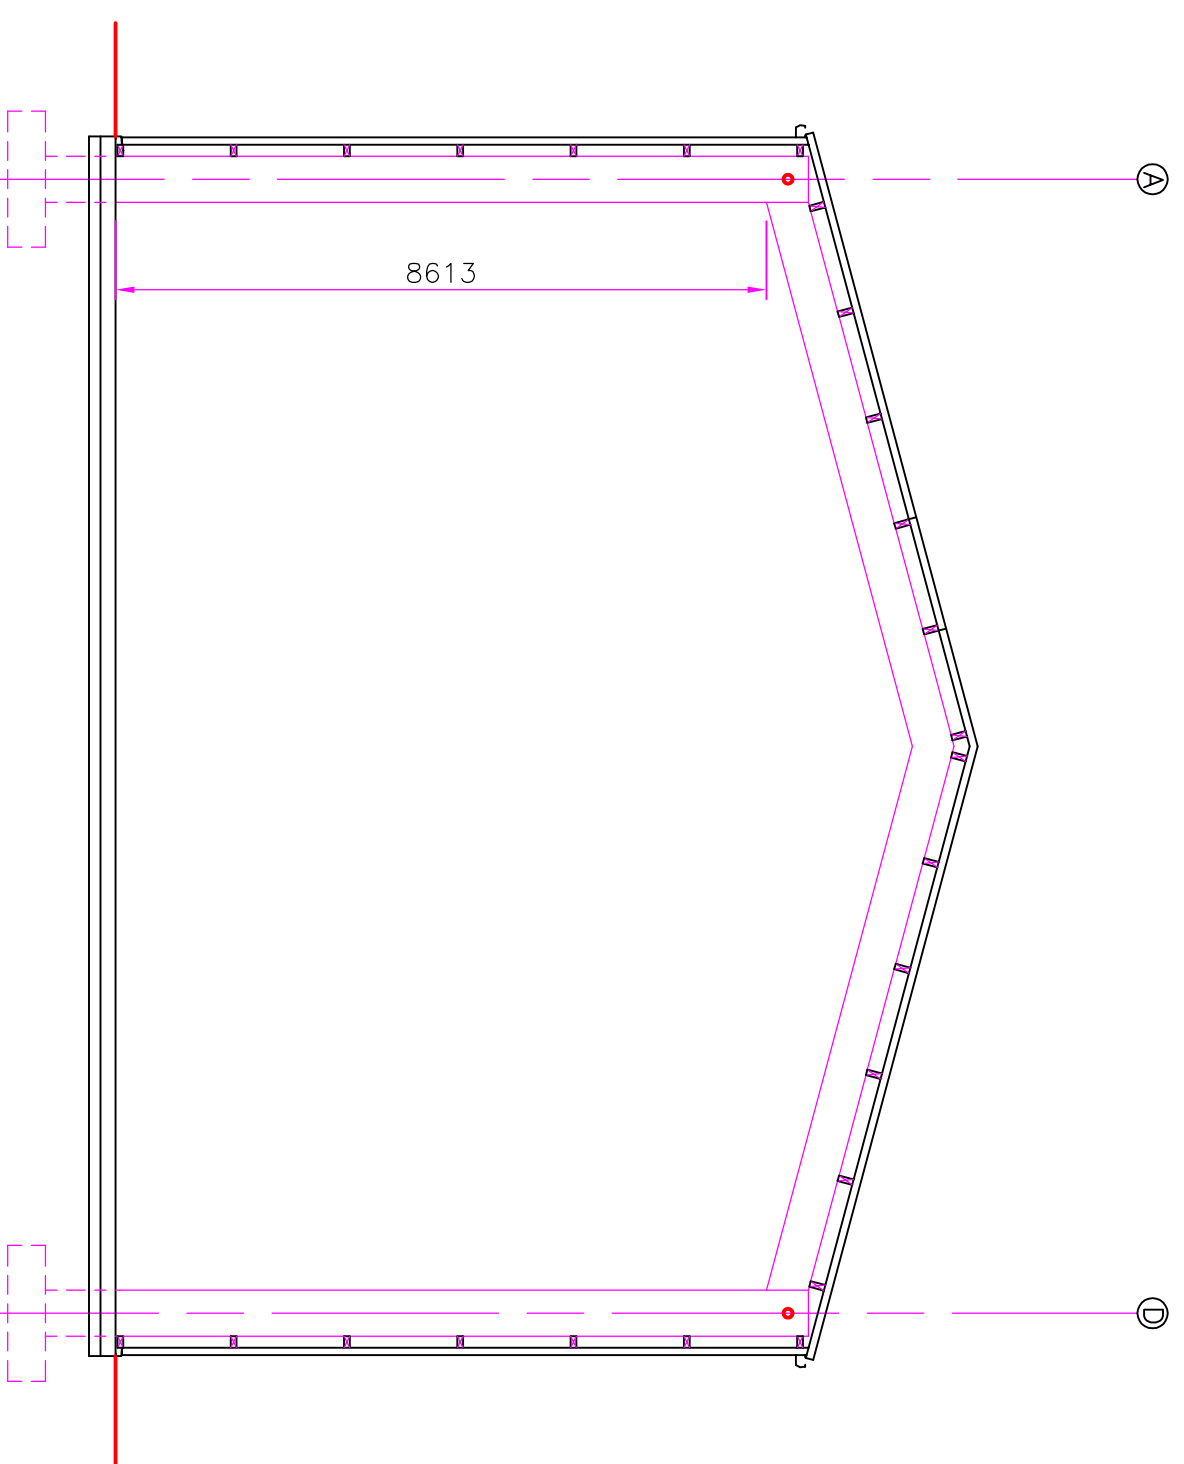
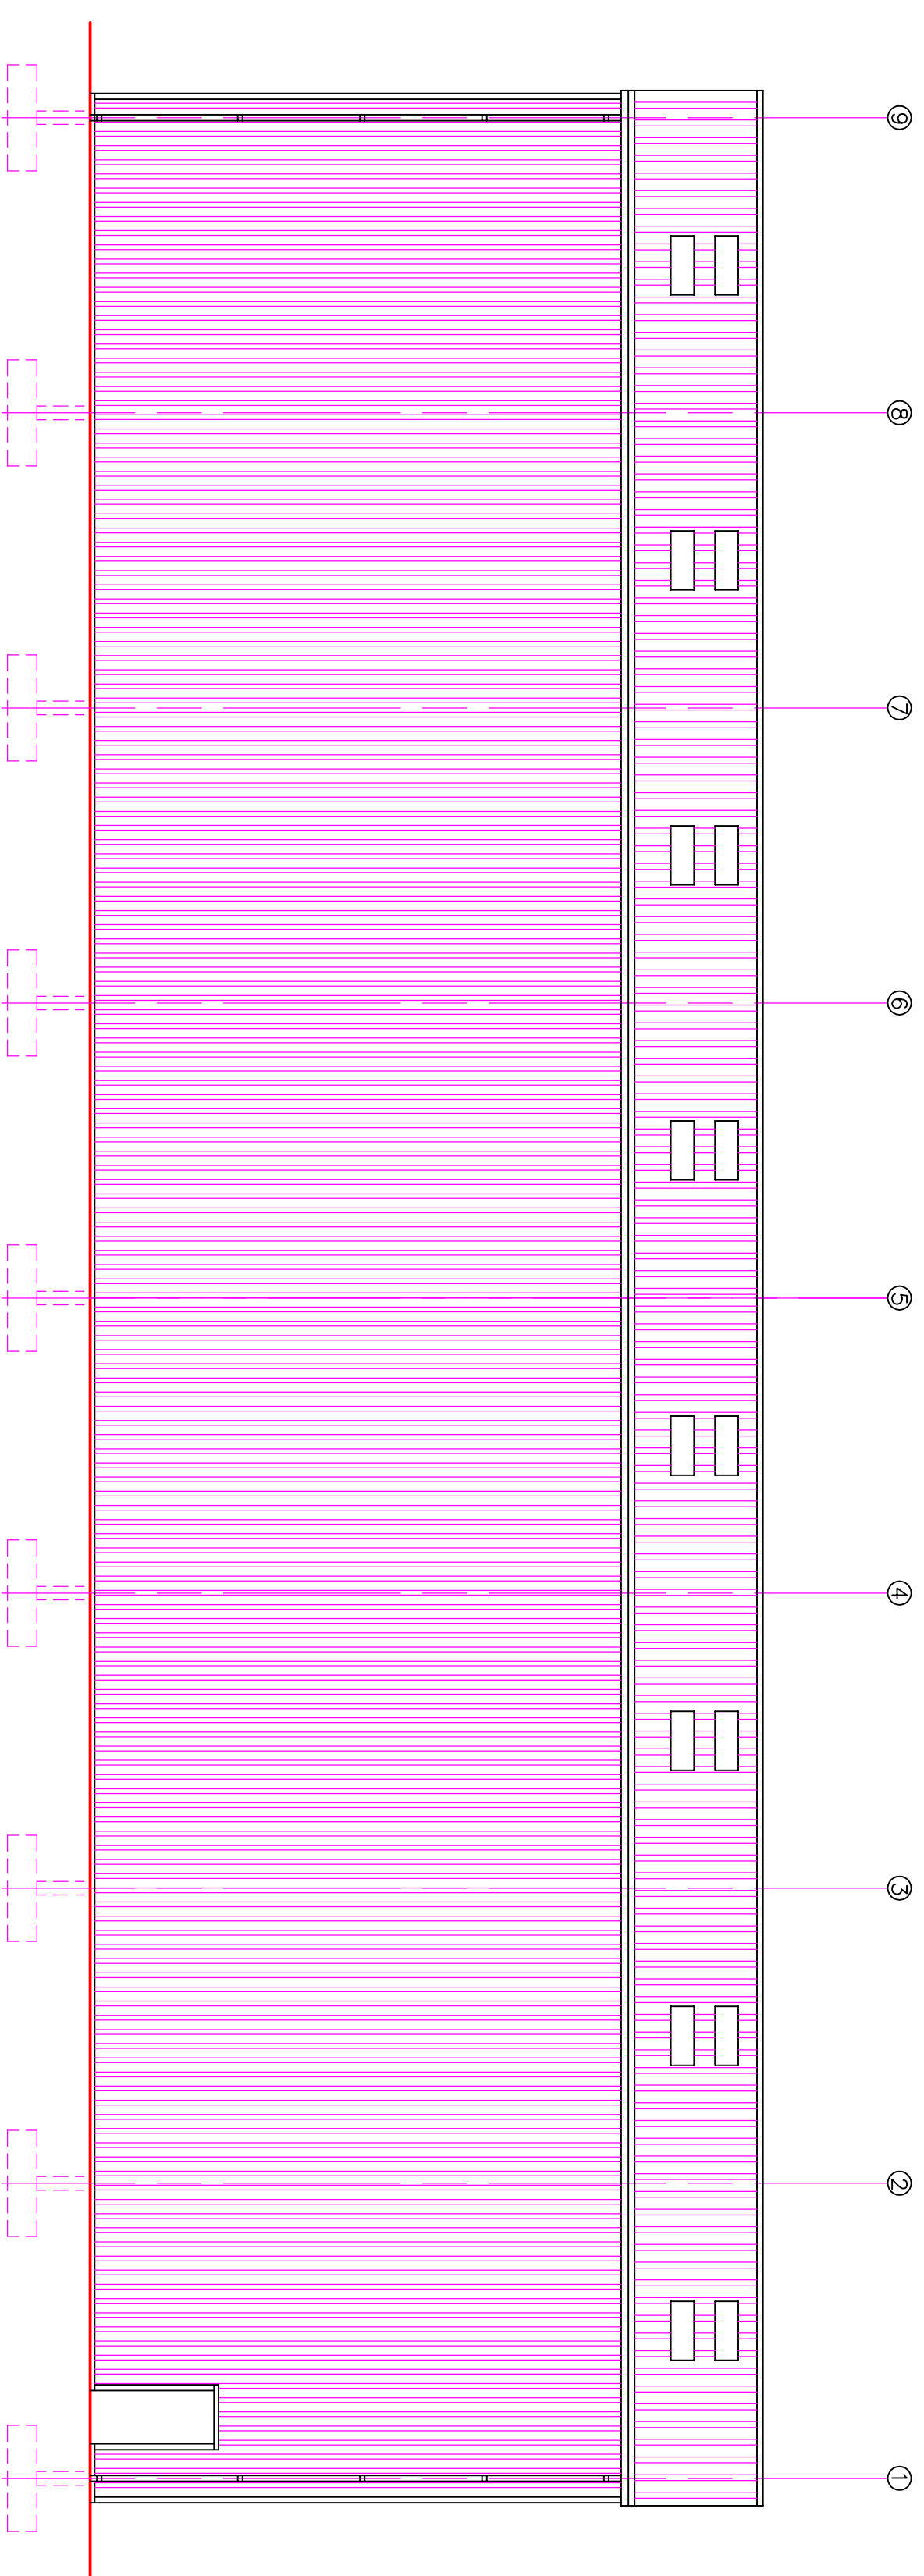
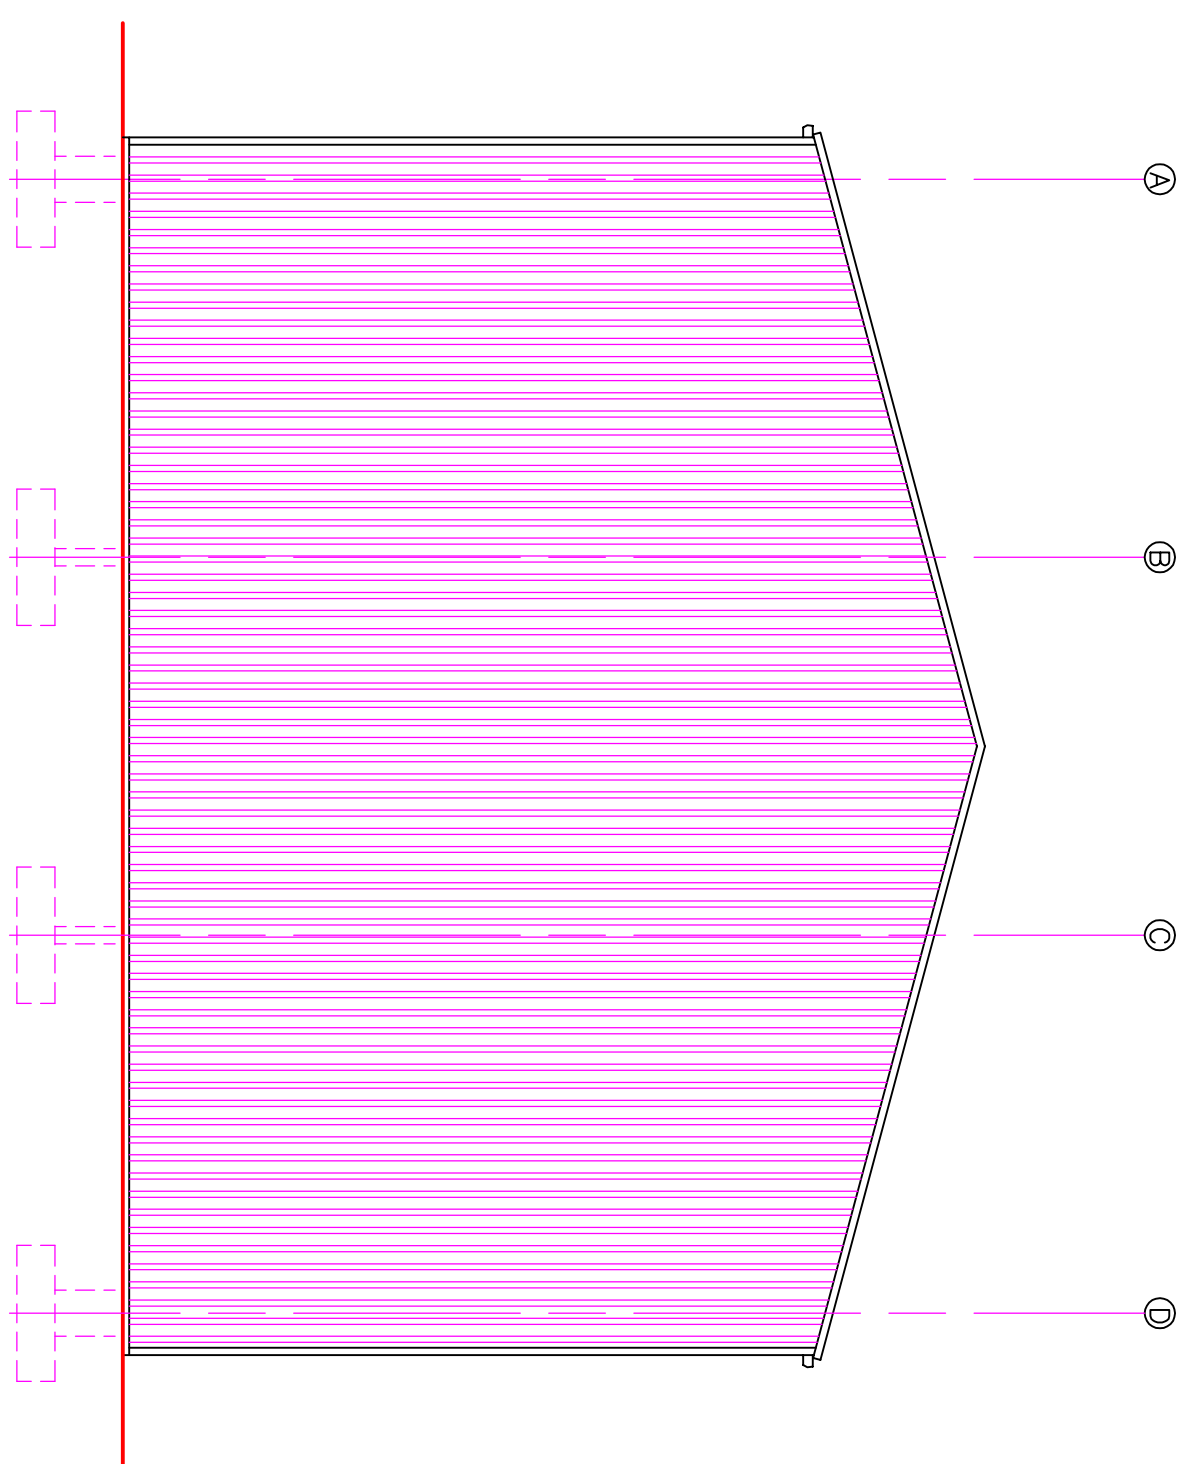


Notes:
All dimensions must be checked on site and not scaled from this drawing.

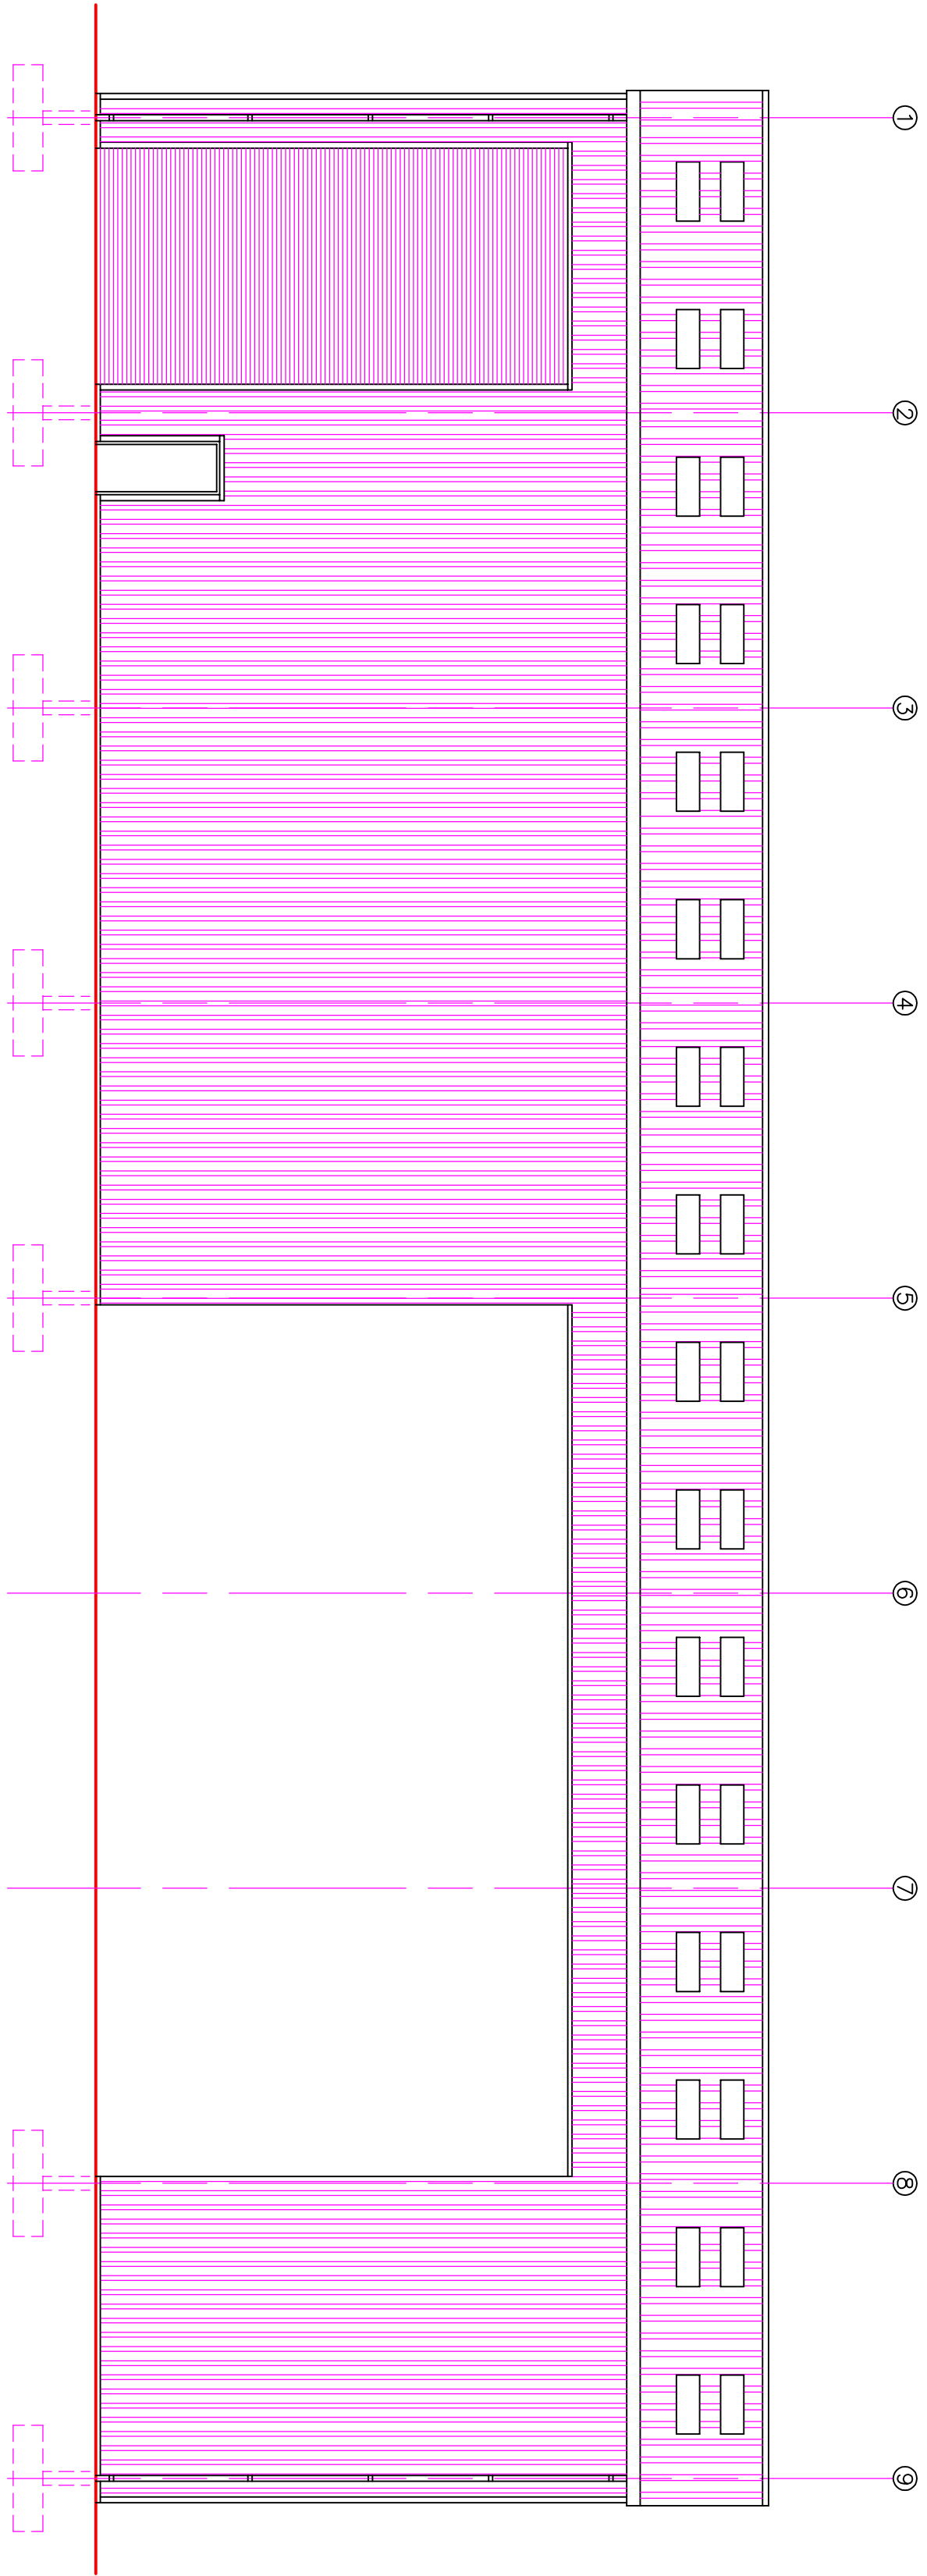

Kingsway Design

The Studio @ The Oaks,
Holywood, Wolsingham,
Bishop Auckland. DL13 3HE

Tel. 01 388 526521
Mobile 07763 131708

Client
James Jones & Sons Ltd.

Job Title
Proposed New Boilerhouse, Kilns,
& Dry Store at Oak Road, Wrexham,
LL13 9RG.

Drawings Title
Boilerhouse - Elevations.

Scale & A1
1 / 100

Date
November, 2020. M S

Drawing No.
0729 / 06