



Appendix A

Glebe House Farm, Horsemans Green,
Whitchurch, SY13 3DY

Tree Constraints Plan
Showing all trees, crown dimensions, tree
categories and root protection areas (RPAs)

SCALE :
1 : 250 @ A3


DATE :
09/11/2020

David Bailey Old Oak Tree Care 01630 673216
07813 808174 oldoaktree@talktalk.net




©2020 Old Oak Tree Care
This plan is to be reproduced in colour
B+W copies will not contain all information

Map reference:
PC20/421/TCP

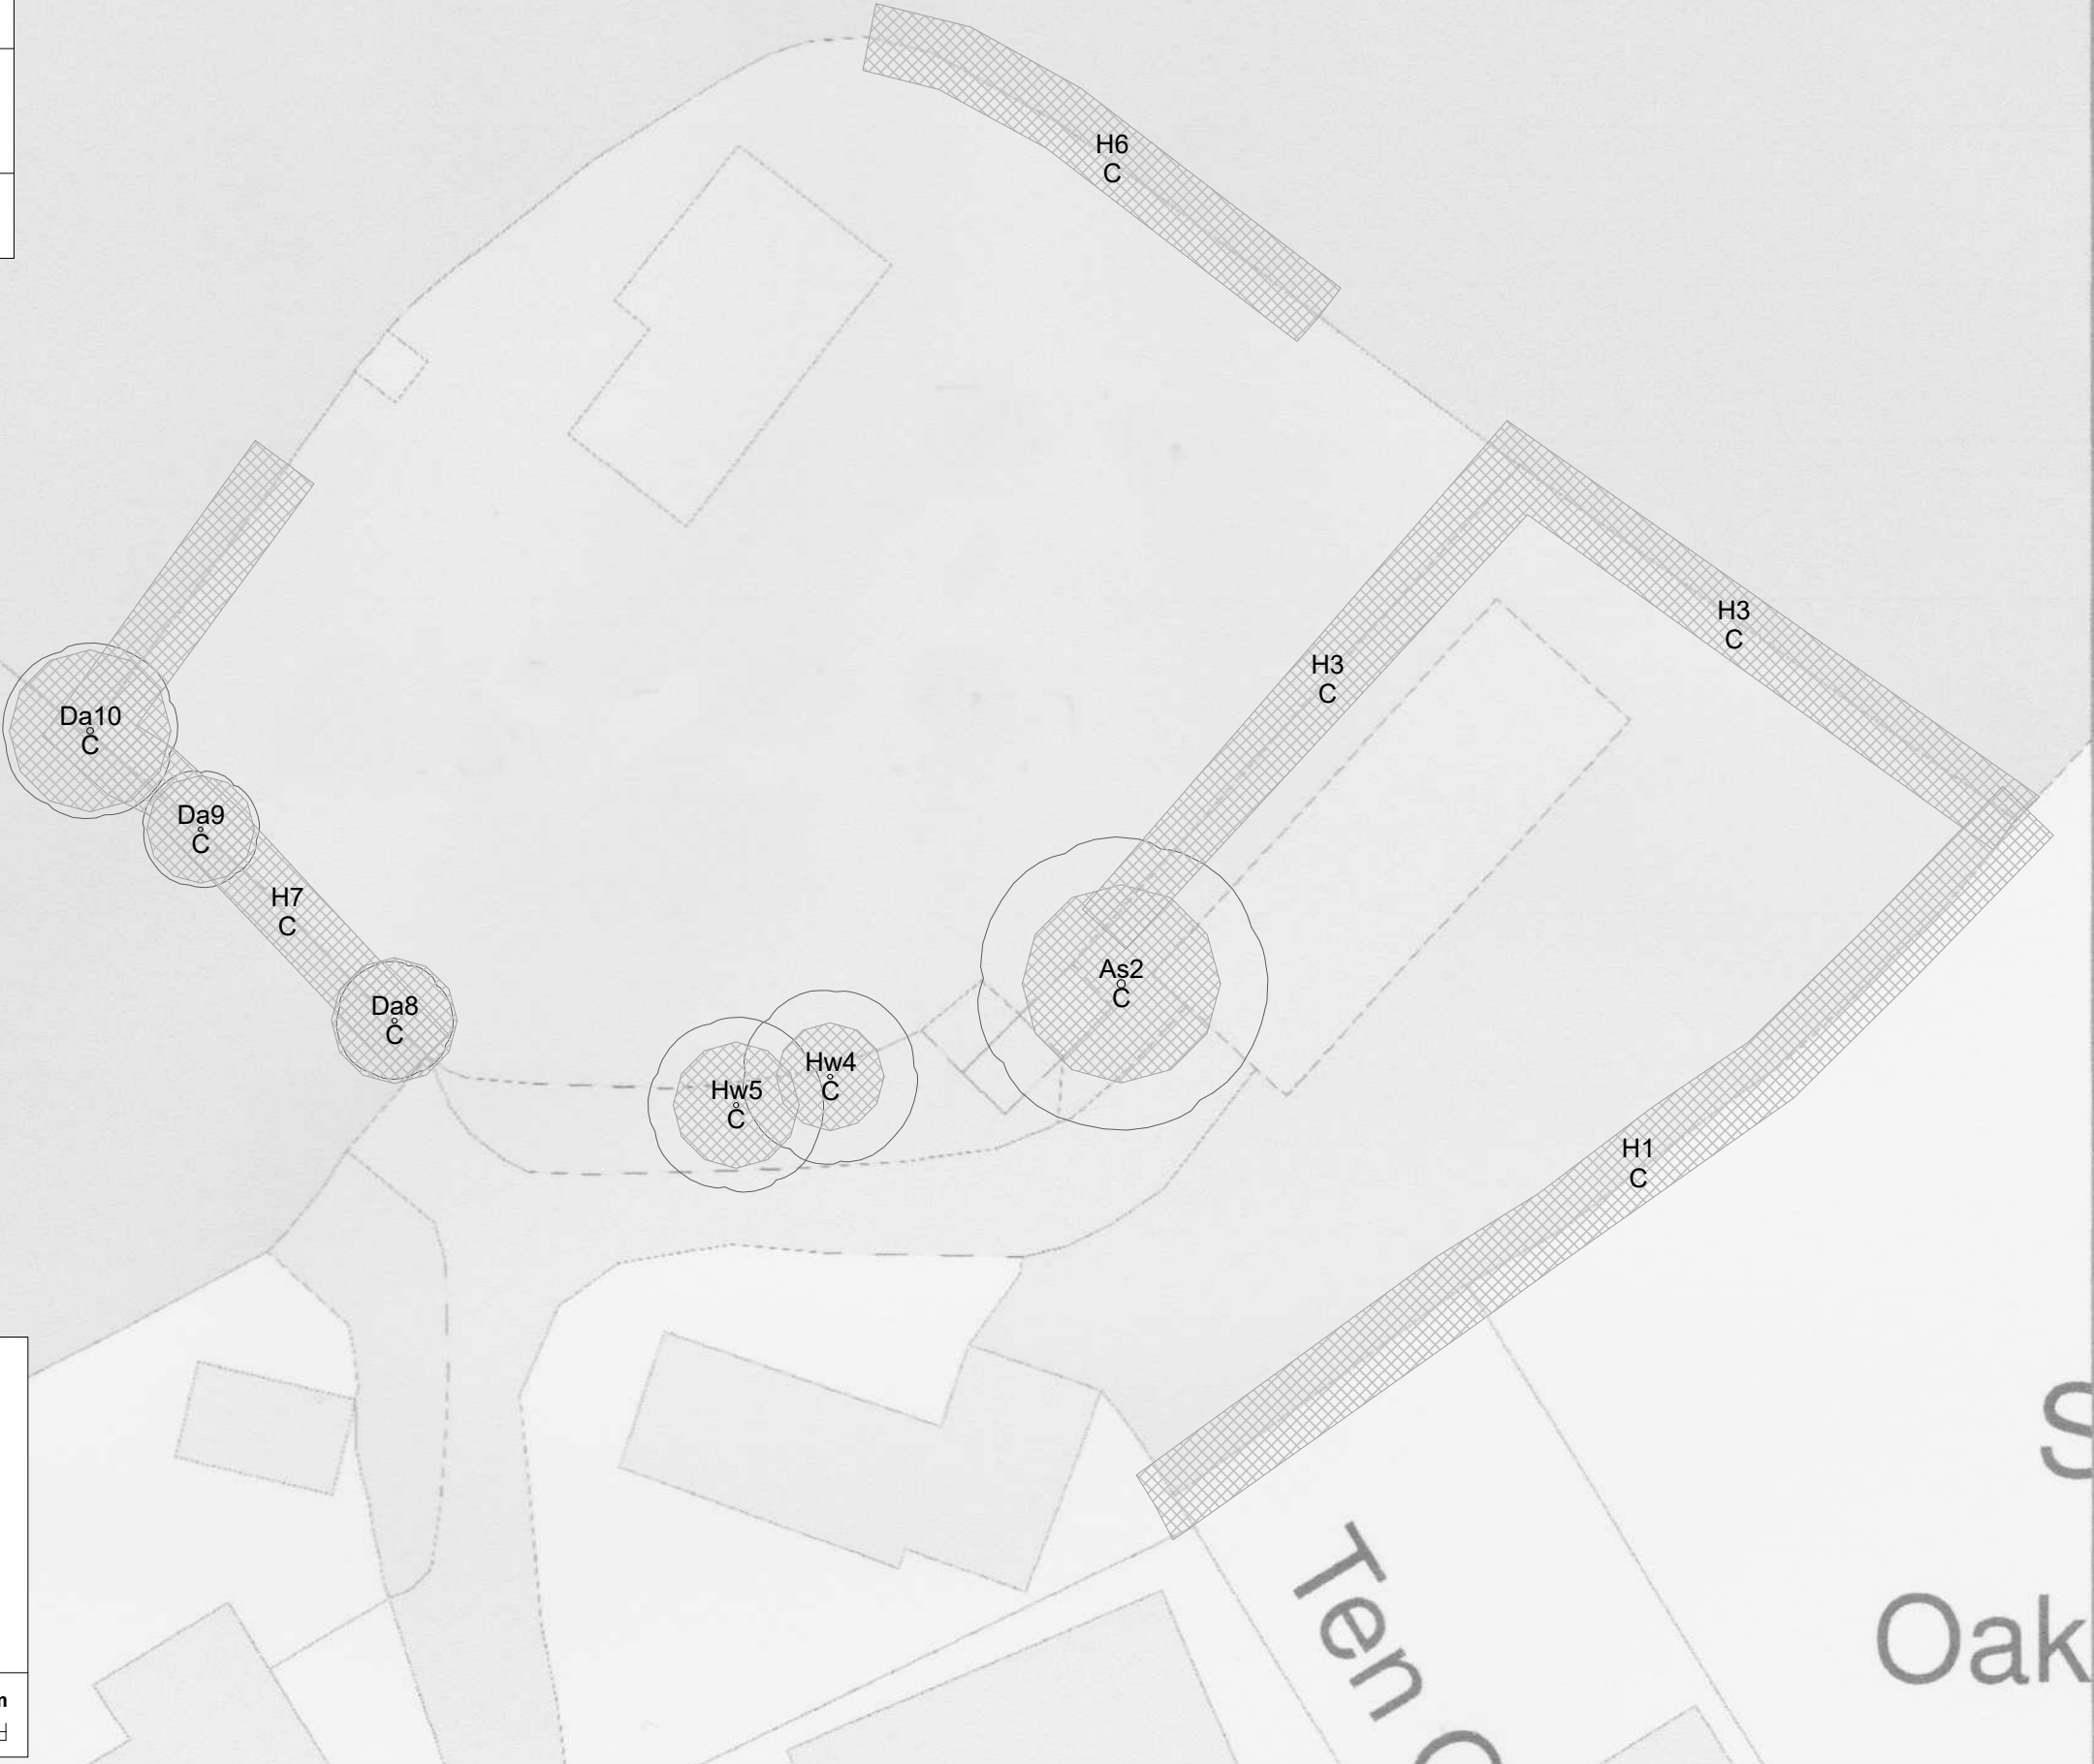

Legend

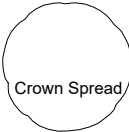

Crown Spread



Root Protection Area



Category 'A'



Category 'B'



Category 'C'



Category 'U'

0

20m





Appendix B

Glebe House Farm, Horsemans Green,
Whitchurch, SY13 3DY

Tree Protection Plan
Showing all retained trees, crown dimensions, tree
categories, RPAs and protective fencing

SCALE :
1 : 250 @ A3

DATE :
09/11/2020




David Bailey Old Oak Tree Care 01630 673216
07813 808174 oldoaktree@talktalk.net

©2020 Old Oak Tree Care
This plan is to be reproduced in colour
B+W copies will not contain all information

Map reference:
PC20/421/TCP



Legend

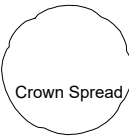

Crown Spread



Root Protection Area



Category 'A'



Category 'B'



Category 'C'



Category 'U'

0

20m

