
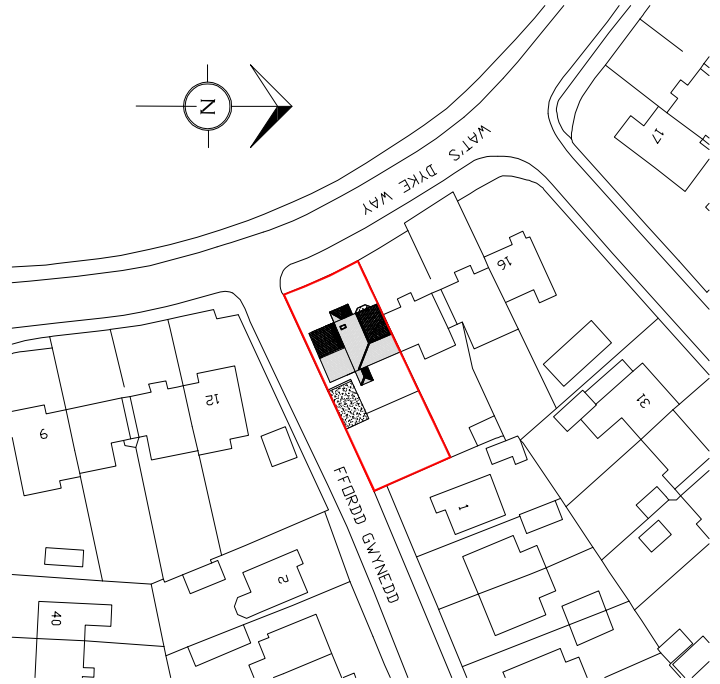
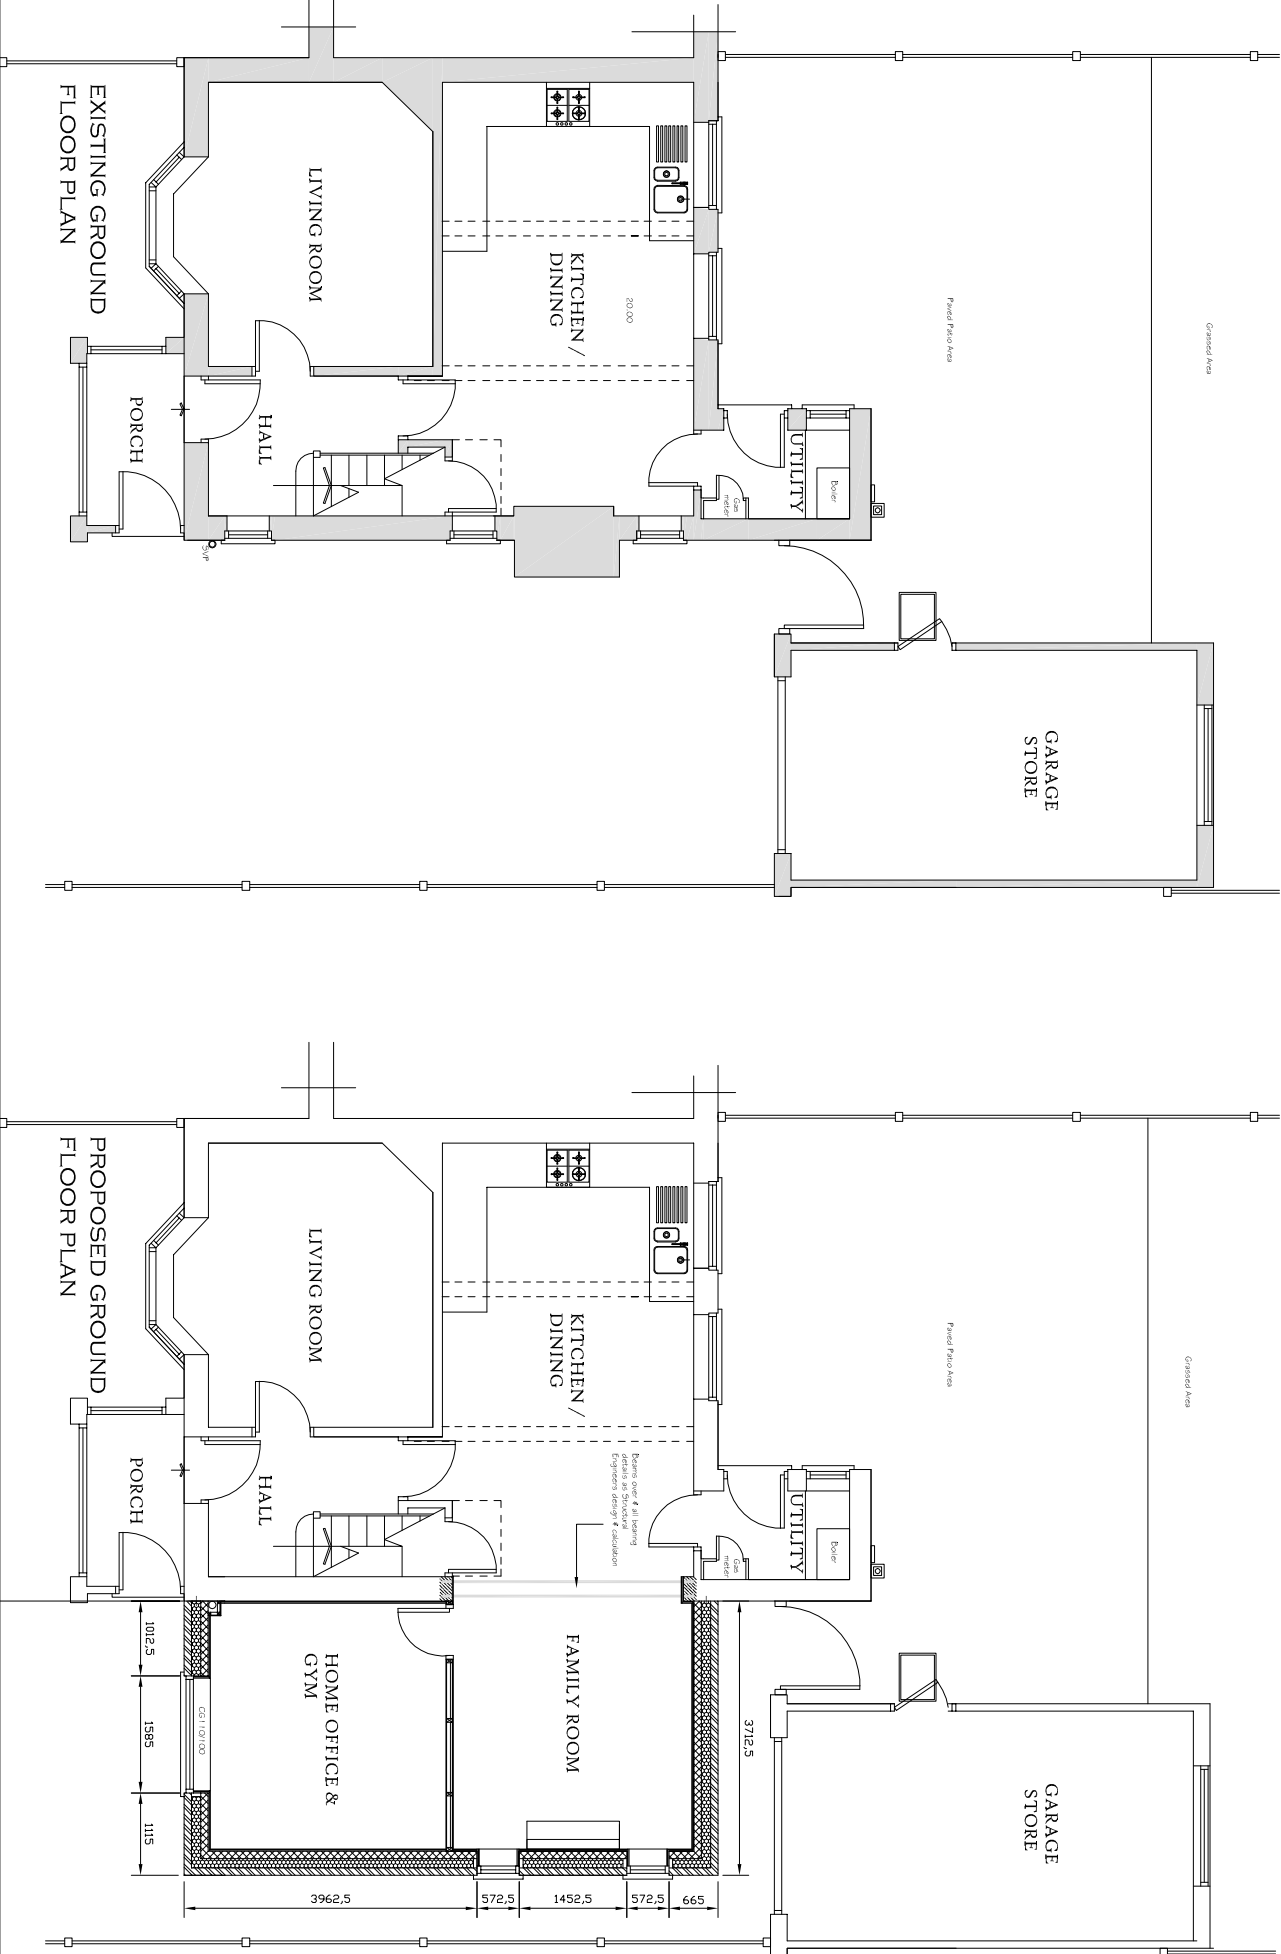


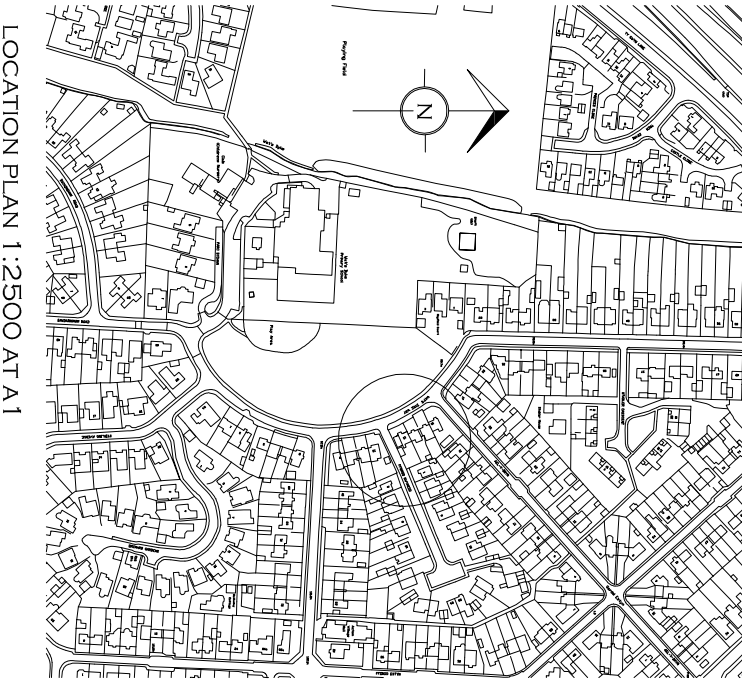

CLIENT :- MR. K. LEWIS		REVISIONS :-
PROJECT :- PROPOSED SIDE EXTENSION, AT NO. 13 WATTS DYKE WAY, WREXHAM, LL11 2TFE		
DRAWING :- EXISTING & PROPOSED PLANS, & ELEVATIONS.		
DATE :- JANUARY 2021		
DRAWING REF :- 2021/MDW/01		
SCALES :- ELEVATIONS 1:100 AT A1 FLOOR PLAN 1:50 AT A1		