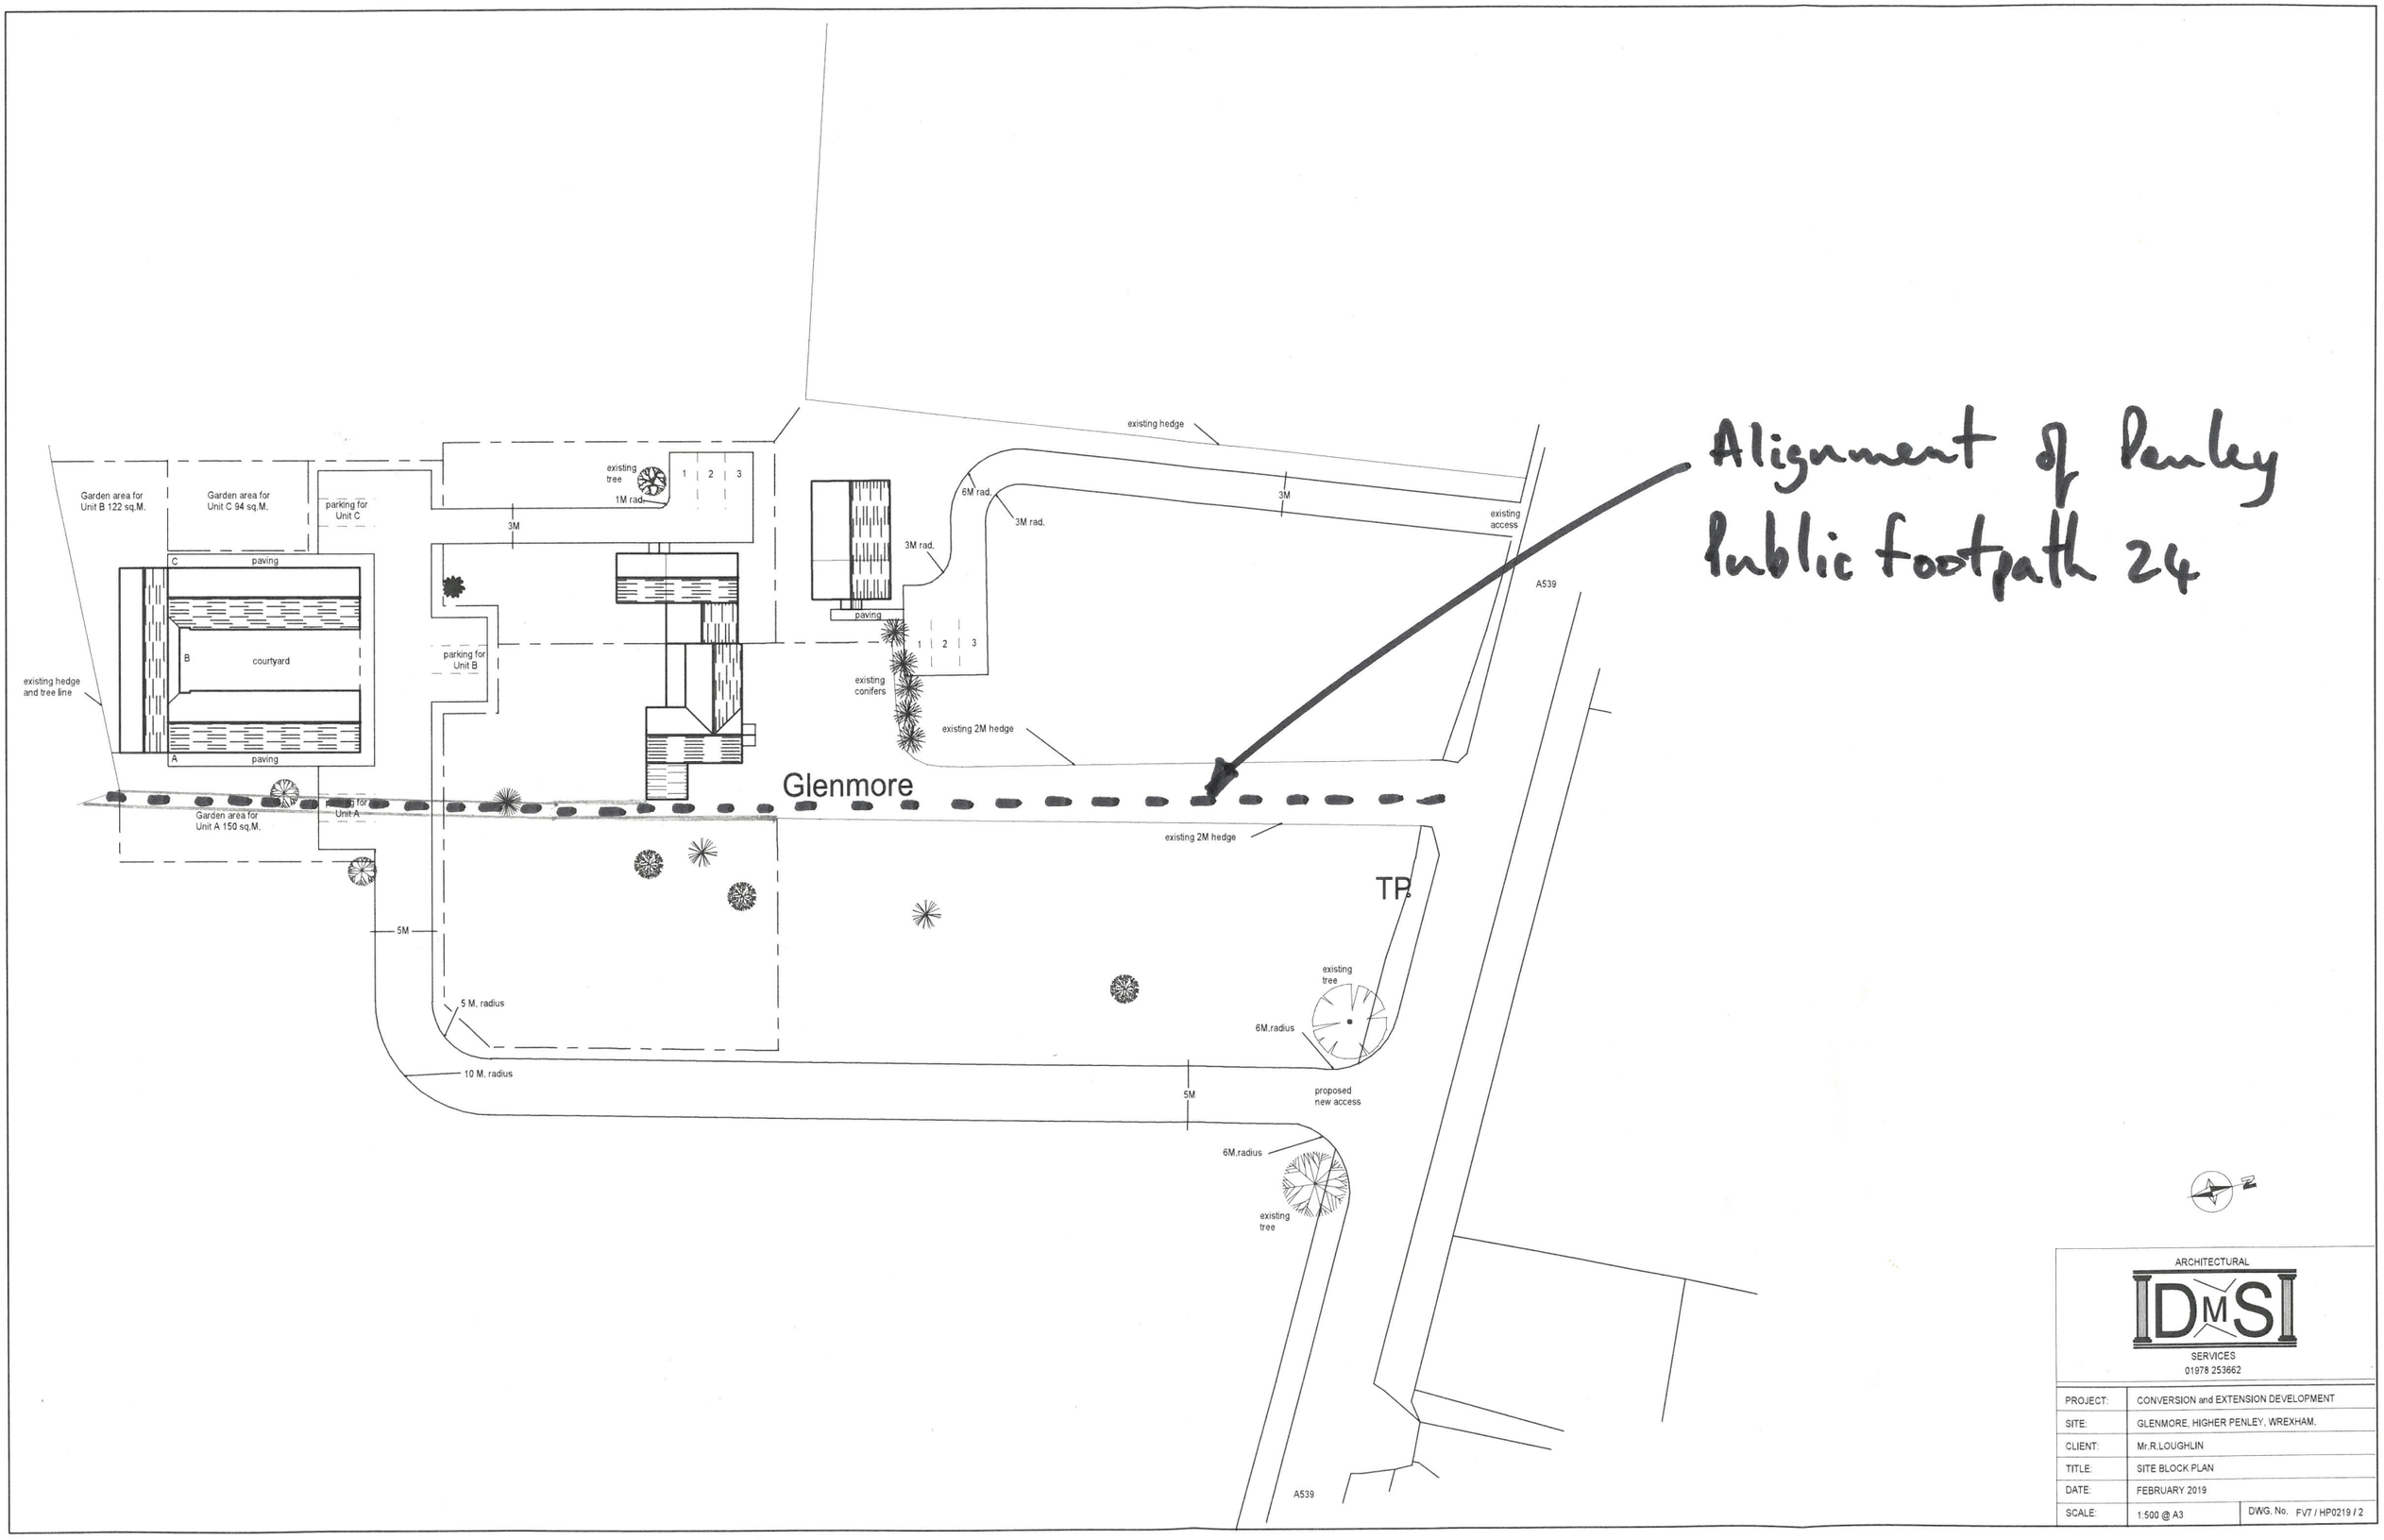

PROJECT:	CONVERSION and EXTENSION DEVELOPMENT		
SITE:	GLENMORE, HIGHER PENLEY, WREXHAM.		
CLIENT:	Mr.R.LOUGHLIN		
TITLE:	SITE BLOCK PLAN		
DATE:	FEBRUARY 2019		
SCALE:	1:500 @ A3	DWG. No.	FV7 / HP0219 / 2