P/2014/0752

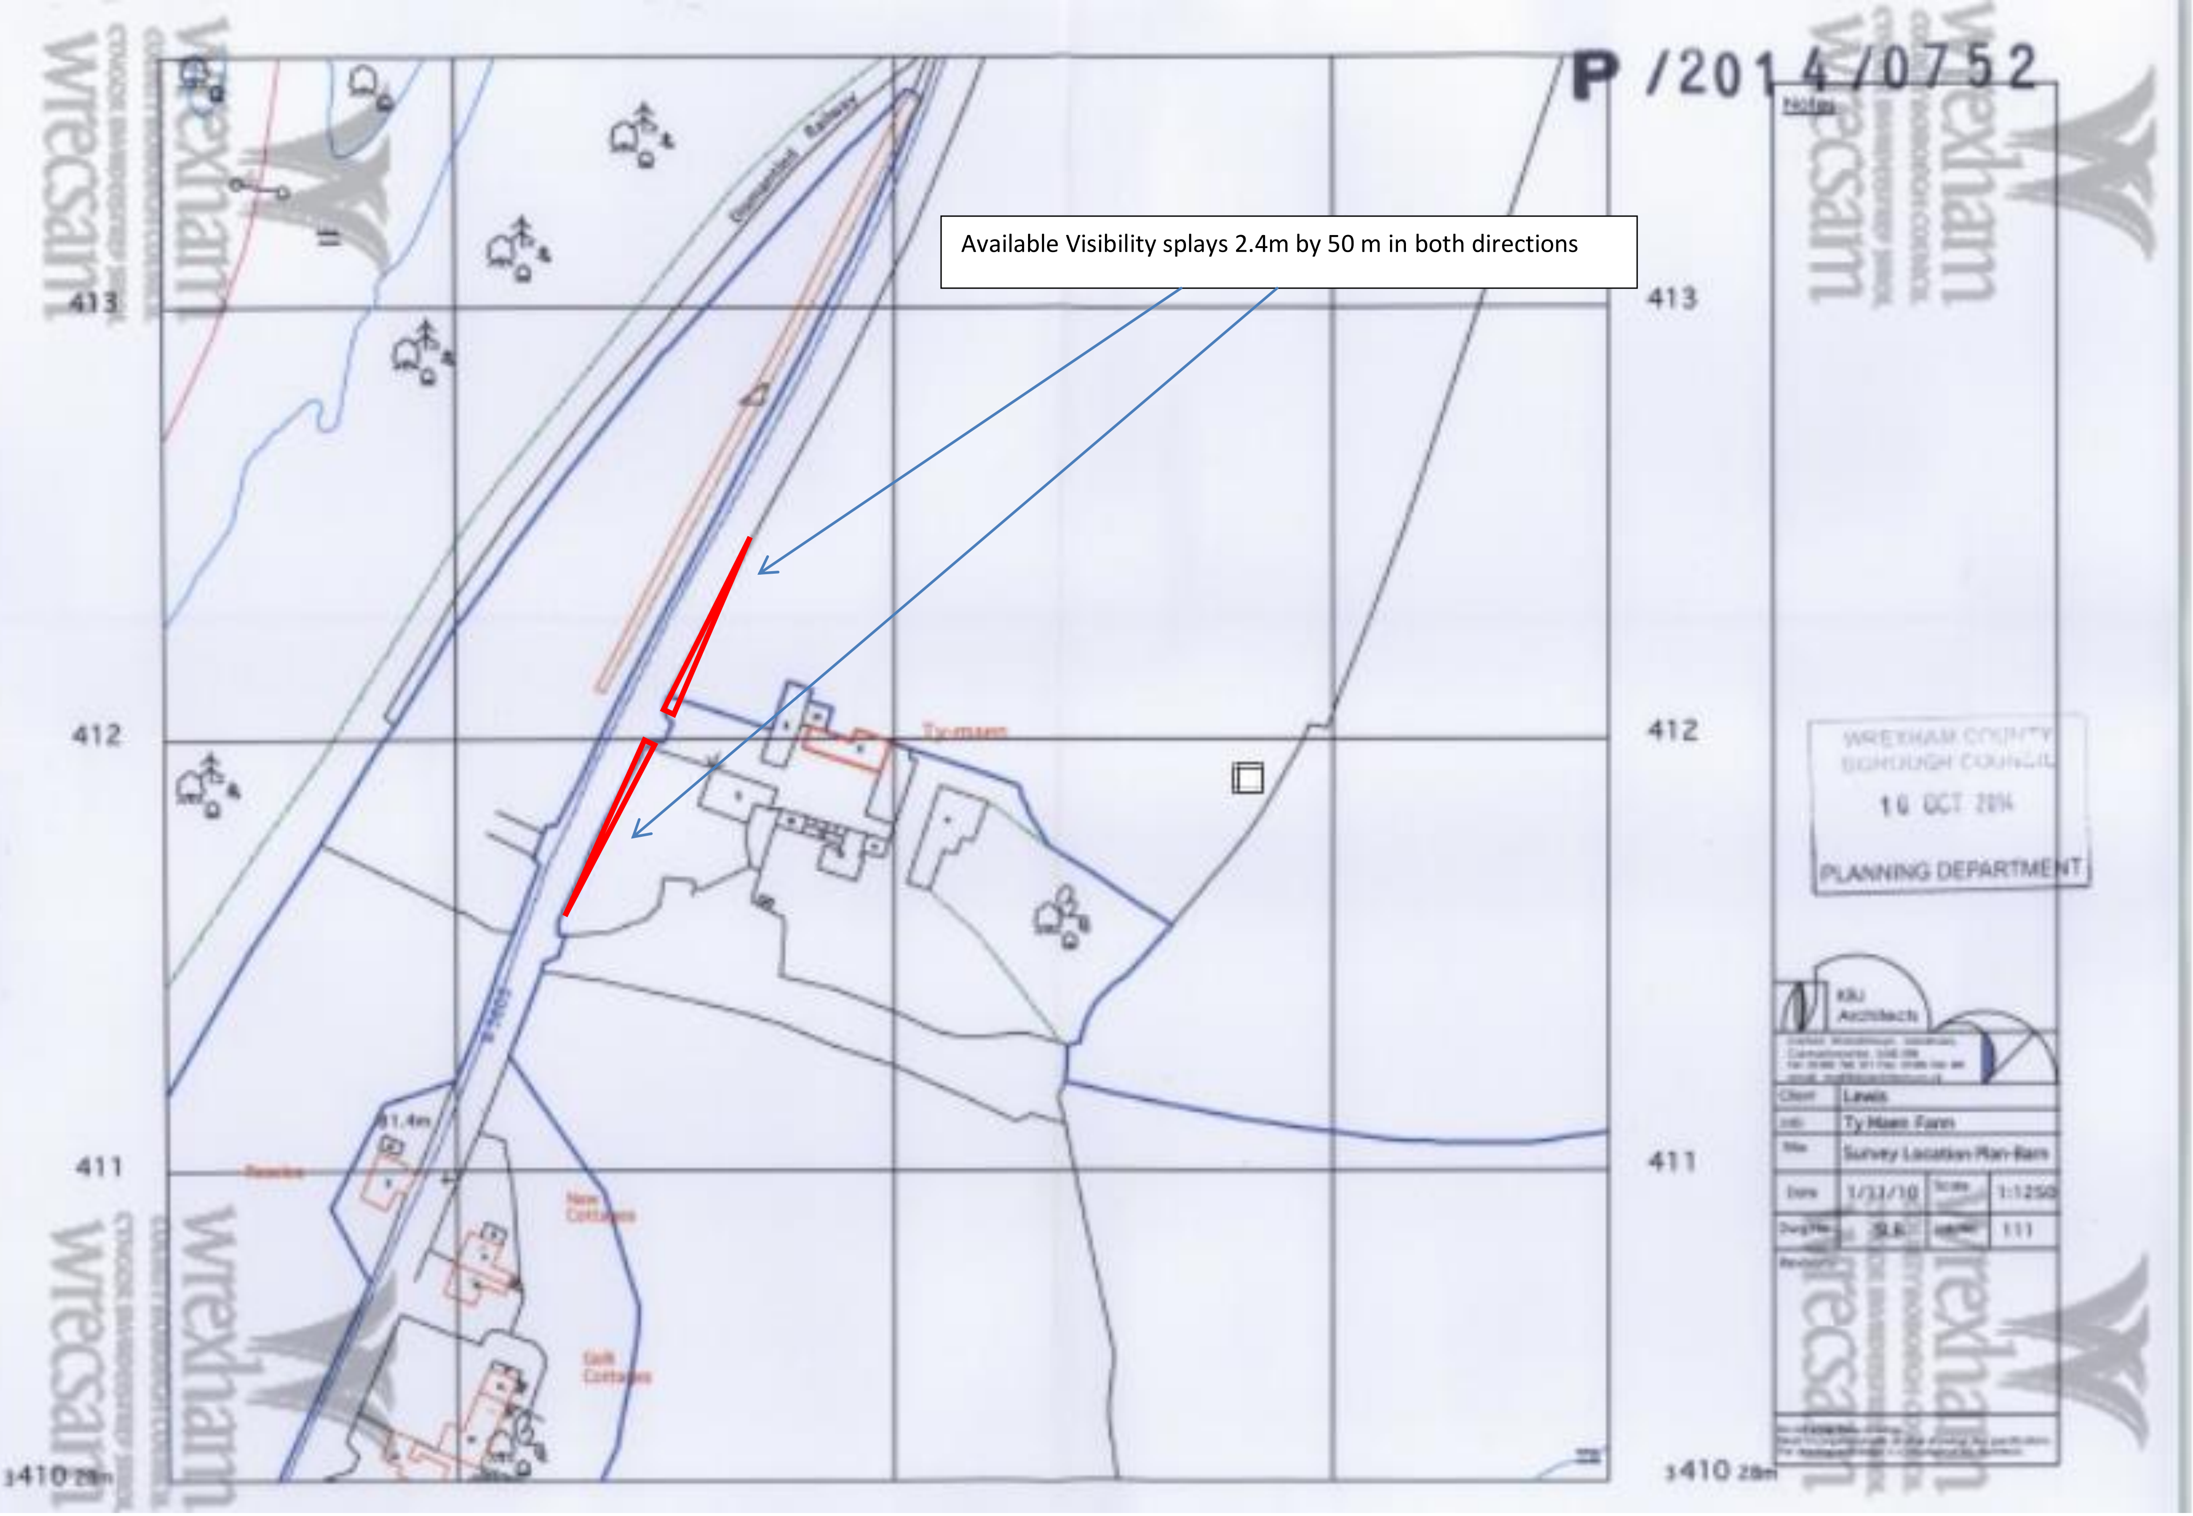
Available Visibility splays 2.4m by 50 m in both directions
Dismantled Railway
413
412
411
410
WREXHAM COUNTY BOROUGH COUNCIL
16 OCT 2014
PLANNING DEPARTMENT
Notes
Architects
Lewis
Ty Mawr Farm
Survey Location Plan-Barn
1:1250
wrexham
wrecsam