


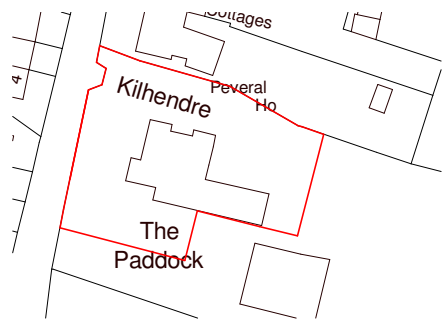


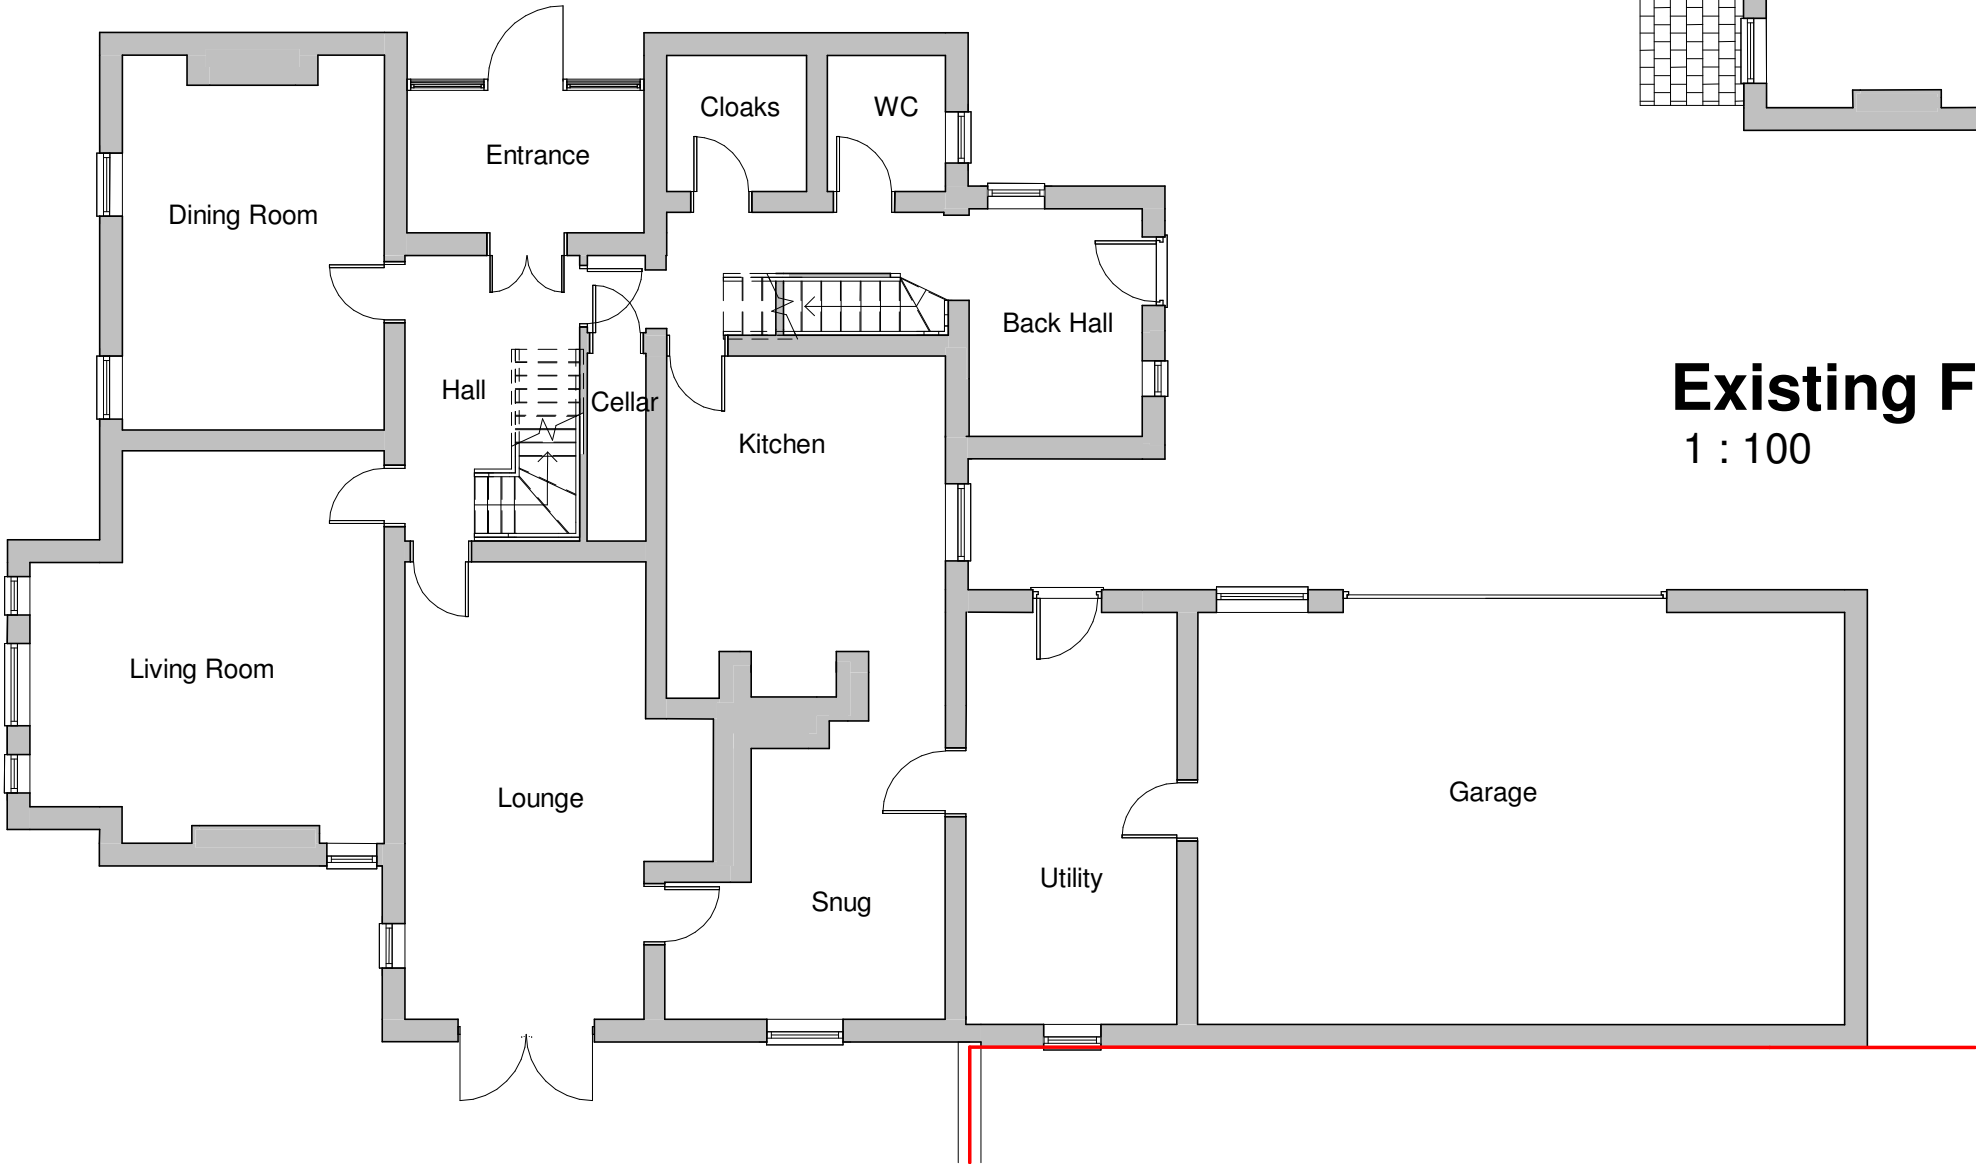

Location Plan
1 : 1250

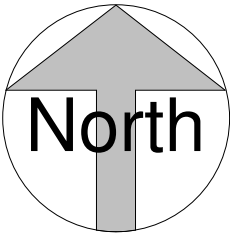

Proposed Ground Floor
1 : 100

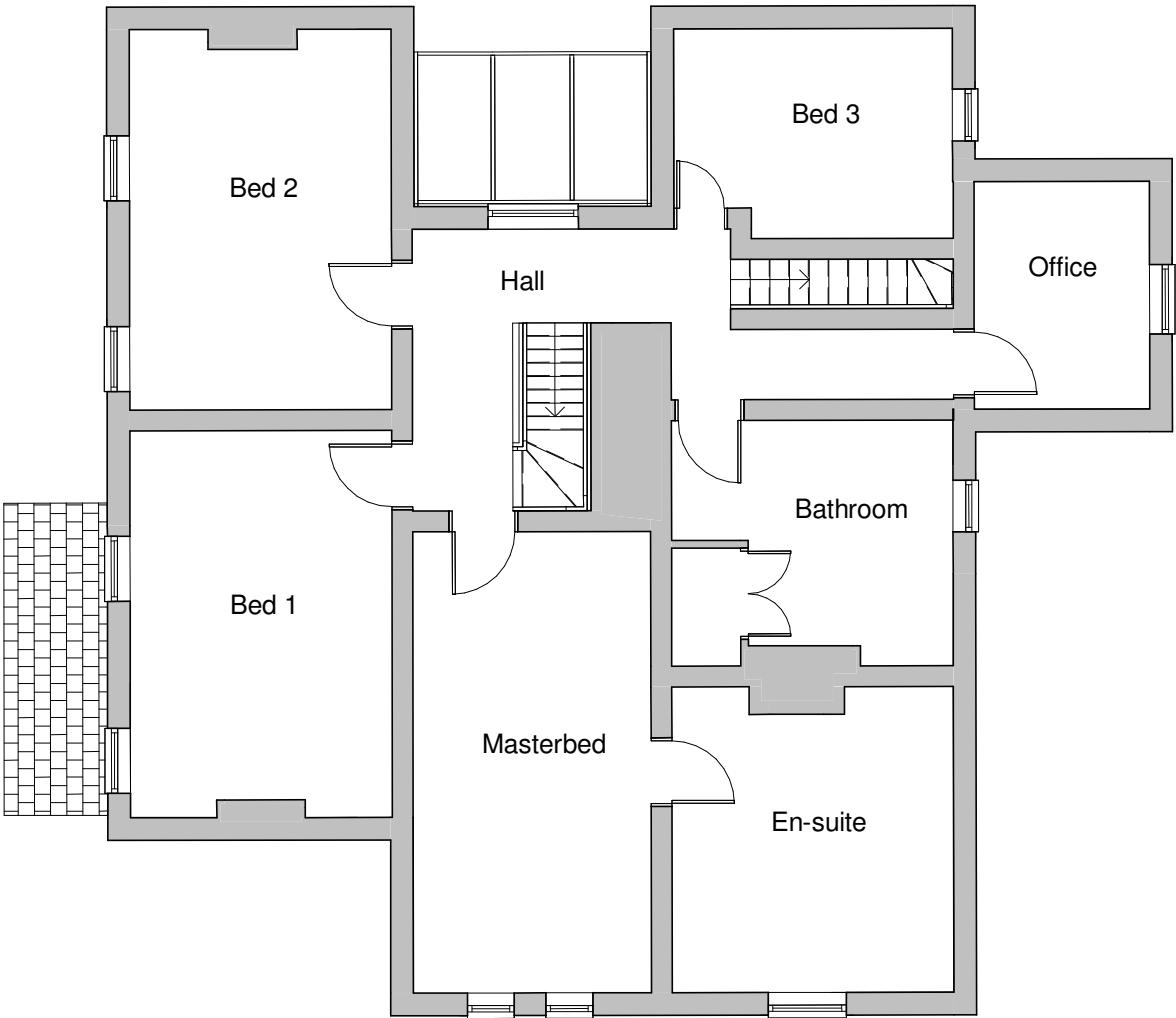

Existing First Floor
1 : 100

REV	DESCRIPTION	BY	DATE



OFF THE WALL - Architectural Services

1 The Woodlands, Chester Road
Gresford, Wrexham, LL12 8NU

Instagram: [offthewall_architectural](#)
phone: 07722 113 971
email: cathy@offthewallarchitectural.com

CLIENT:
Mr & Mrs Rowlands

ADDRESS:
Kilhendre, Old Wrexham Road, Gresford

STAGE:
Planning Application

TITLE:
Existing Floor & Location Plans

SCALE AT A3: As indicated	DATE: 17/12/2020	DRAWN: LJ	CHECKED: CO
PROJECT NO: OTW1171	DRAWING NO: EX01	REVISION:	