
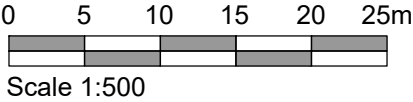


APPLICATION BOUNDARY INDICATED THUS: —————


Schedule of Areas	m²
Site Area	295.3

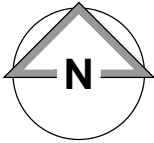

342360

342310

342260

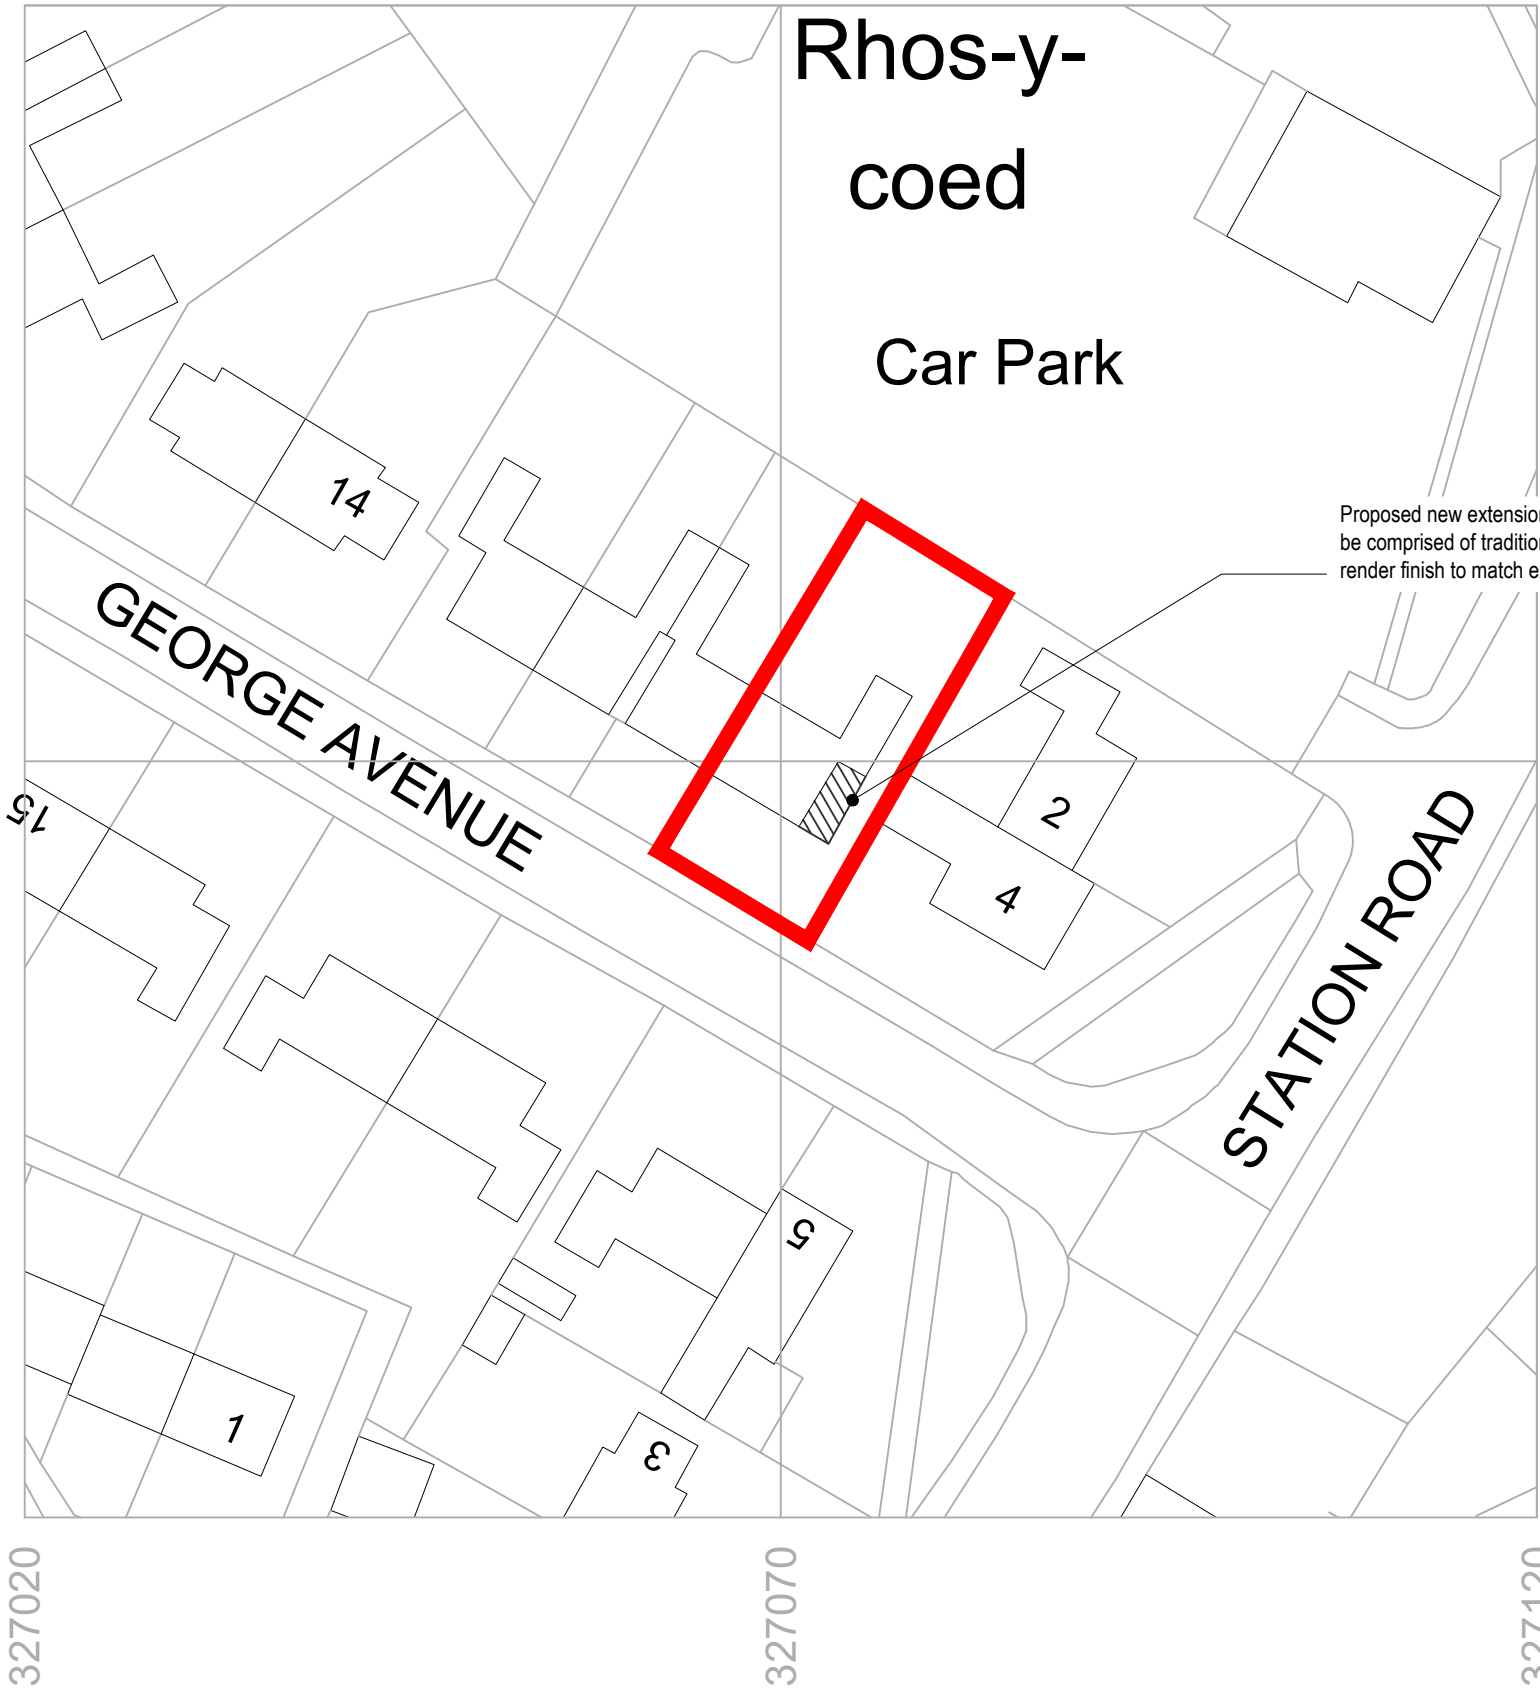

Proposed new extension (14.7m² footprint / 12.3m² GIA) to be comprised of traditional masonry wall construction with render finish to match existing and flat roof with built-up felt

A	26/01/2021
Note updated for issue	
-	16/12/2020
Draft Issue	
Rev	Date

Produced on 23 September 2020 from the Ordnance Survey National Geographic Database and incorporating surveyed revision available at this date.
This map shows the area bounded by 327020,342260 327020,342360 327120,342360 327120,342260
Reproduction in whole or part is prohibited without the prior permission of Ordnance Survey.
Crown copyright 2020. Supplied by copla ltd trading as UKPlanningMaps.com a licensed Ordnance Survey partner (100054135).
Data licenced for 1 year, expiring 23 September 2021. Unique plan reference: v1c/511170/692808

Block Plan - 1:500

Project 6 George Avenue, Trevor Llangollen, LL20 7UA			
Client Rob Jones & Rebecca Roberts		Purpose of Issue For Approval	Drawing Stage LDC
Title Block Plan			
Scale @ A3 1:500	Date Dec 2020	Ref 118	Drawn TBS
Dwg No 118/GAT/LDC/006			Rev A