


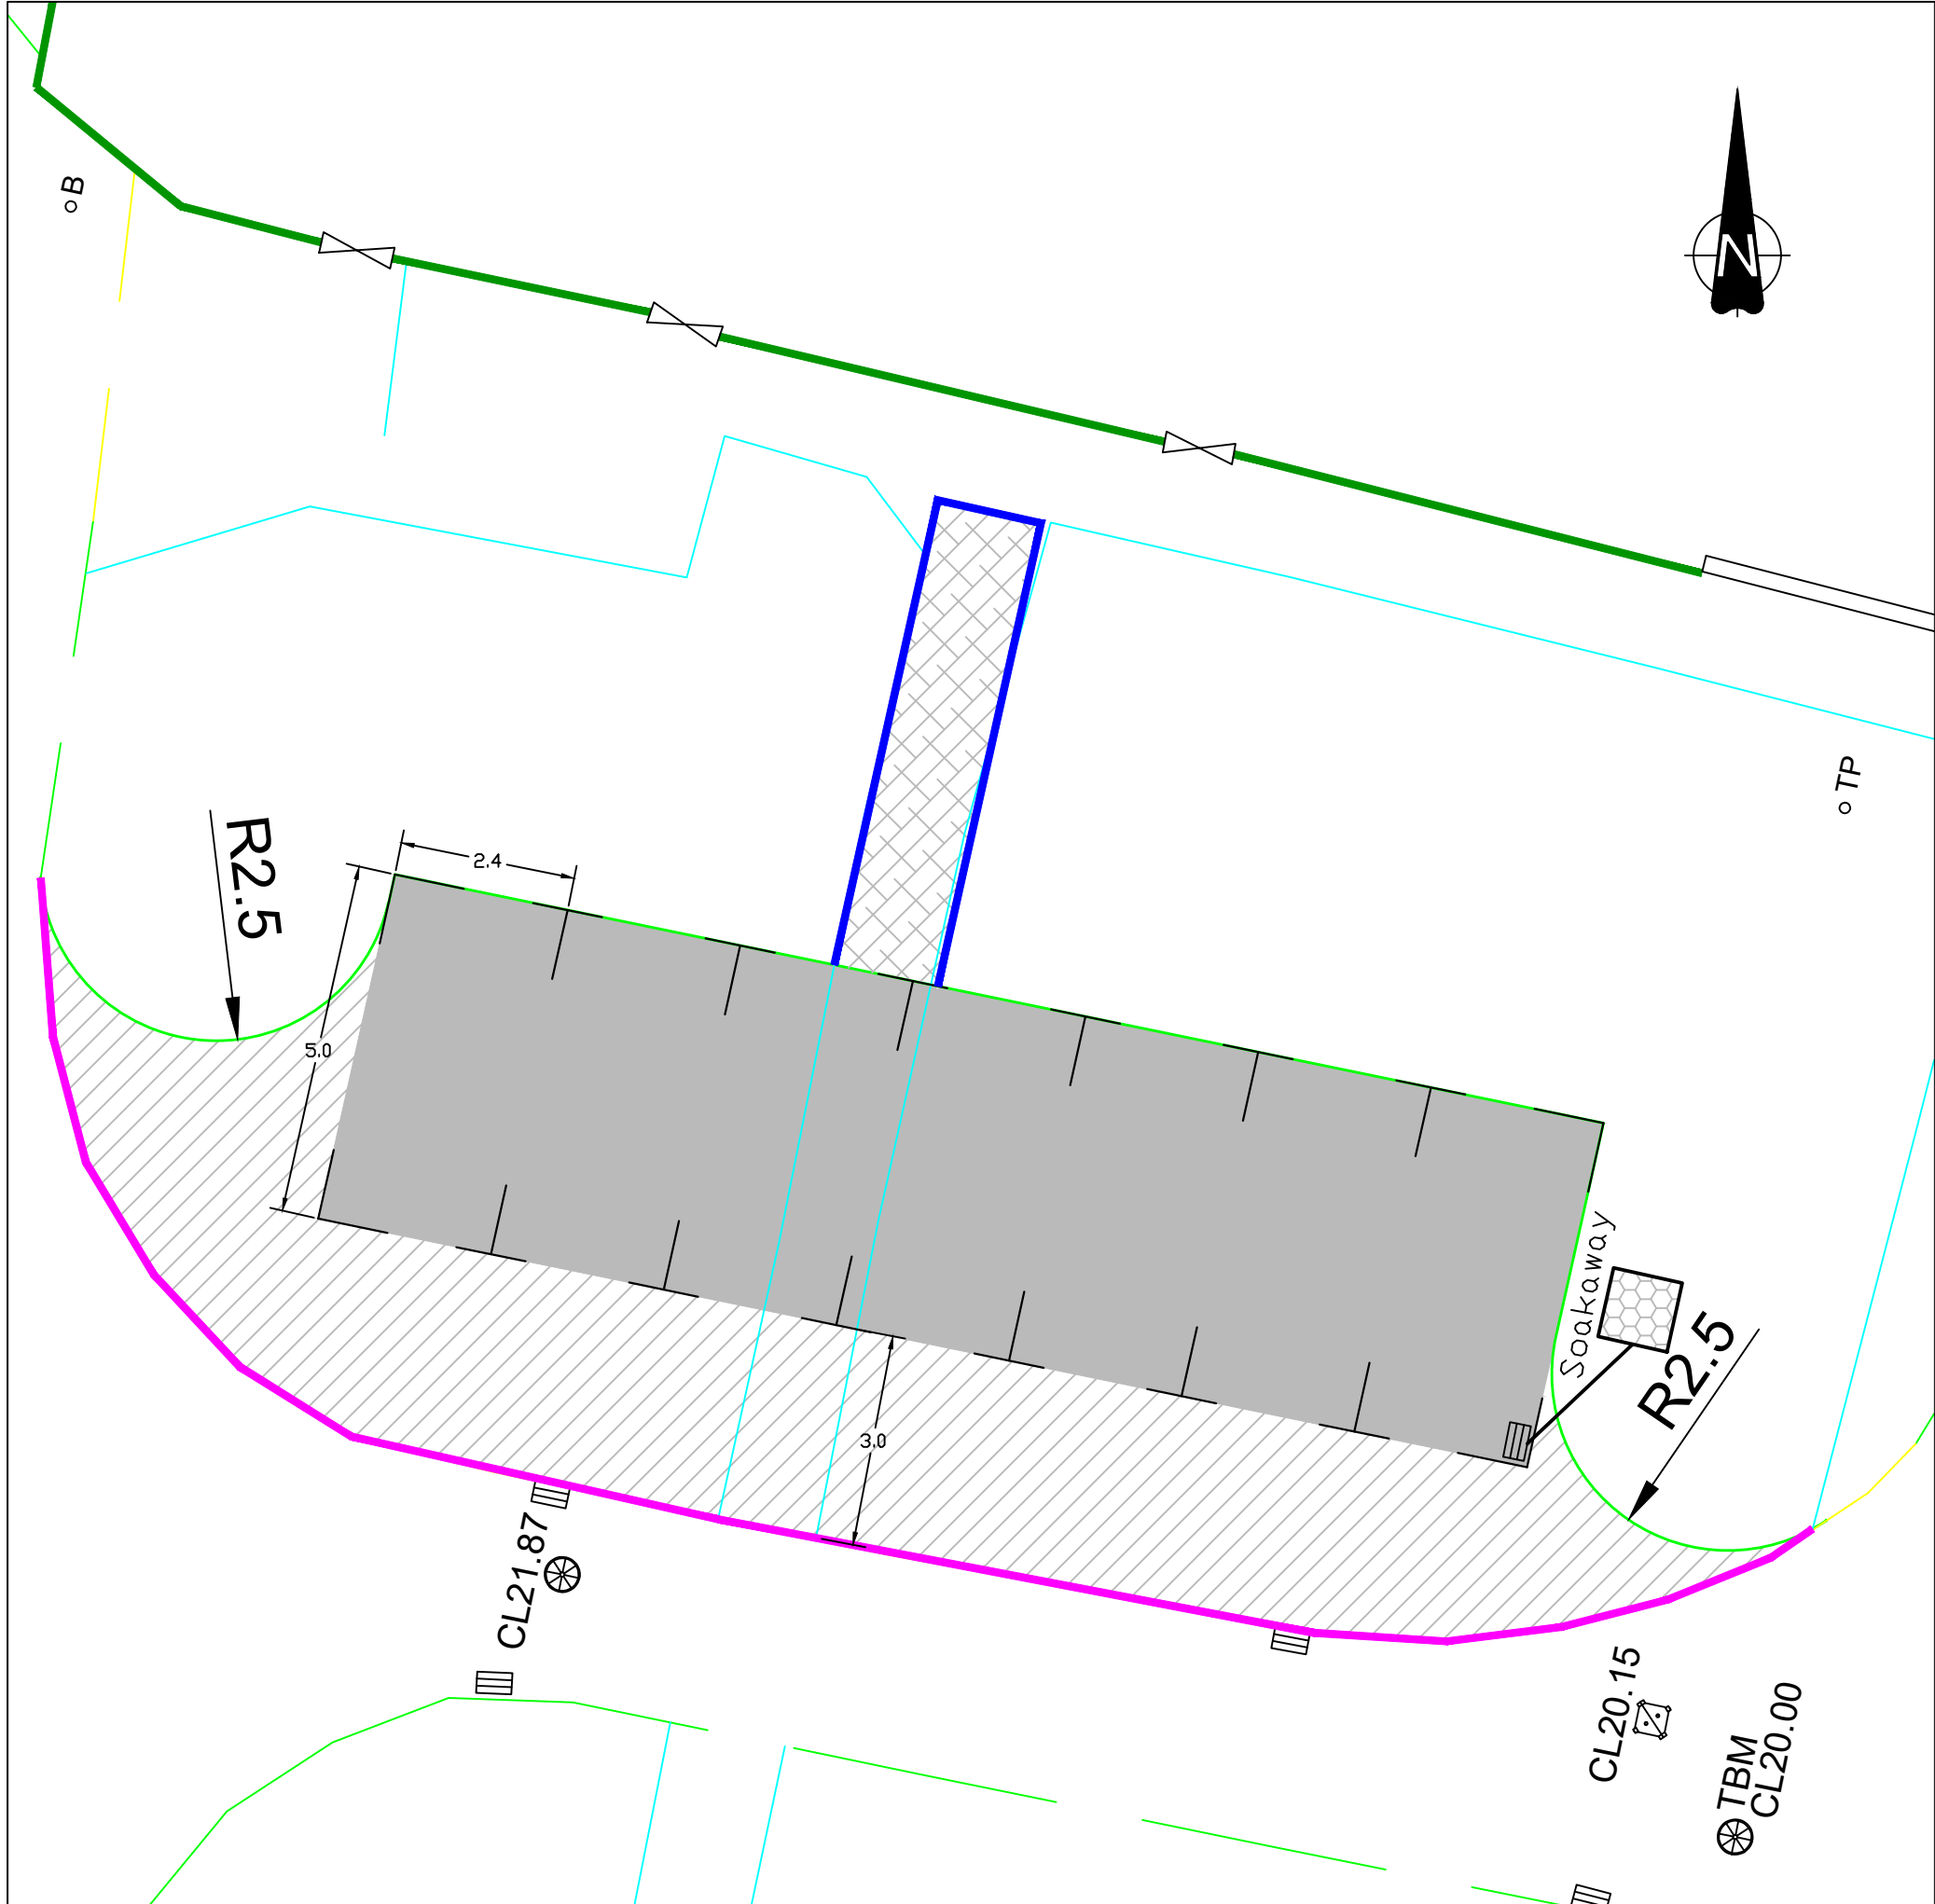

Notes

- KEY
- Parking Bay
 - Footpath
 - Access
 - Soakaway
 - Gully

- BN Kerb (0-6mm upstand)
- HB2 Kerb (125mm upstand)
- Hedging kerb

HARDSTANDING SPECIFICATION

Surface Course, Dense Bitumen Macadam,
10mm nominal size,depth 40mm
Binder Course, Dense Bitumen Macadam,
20mm nominal size,depth 60mm
Sub-base, Granular Sub-base Type I ,depth 250mm

FOOTPATH SPECIFICATION

Surface Course, Dense Bitumen Macadam,
10mm nominal size,depth 20mm
Binder Course, Dense Bitumen Macadam,
20mm nominal size,depth 60mm
Sub-base, Granular Sub-base Type I ,depth 150mm

All setting out to be agreed with WCBC
prior to commencing works on site



WREXHAM COUNTY BOROUGH COUNCIL
Housing Services,
Housing and Public Protection Department,
Ruthin Road,
Wrexham,
LL13 7TU
Tel: (01978) 315300 Fax: (01978) 315355

Project: Coed Efa, New Broughton, Wrexham, LL11 6YN			
Detail: Proposed parking space			
Drawn By: RS	Date: Nov 2020	Checked By:	
Scale: 1:1000 @ A3	Project No: HBS 1095	Dwg No: CE/01/2020/KE	Rev: Preliminary