
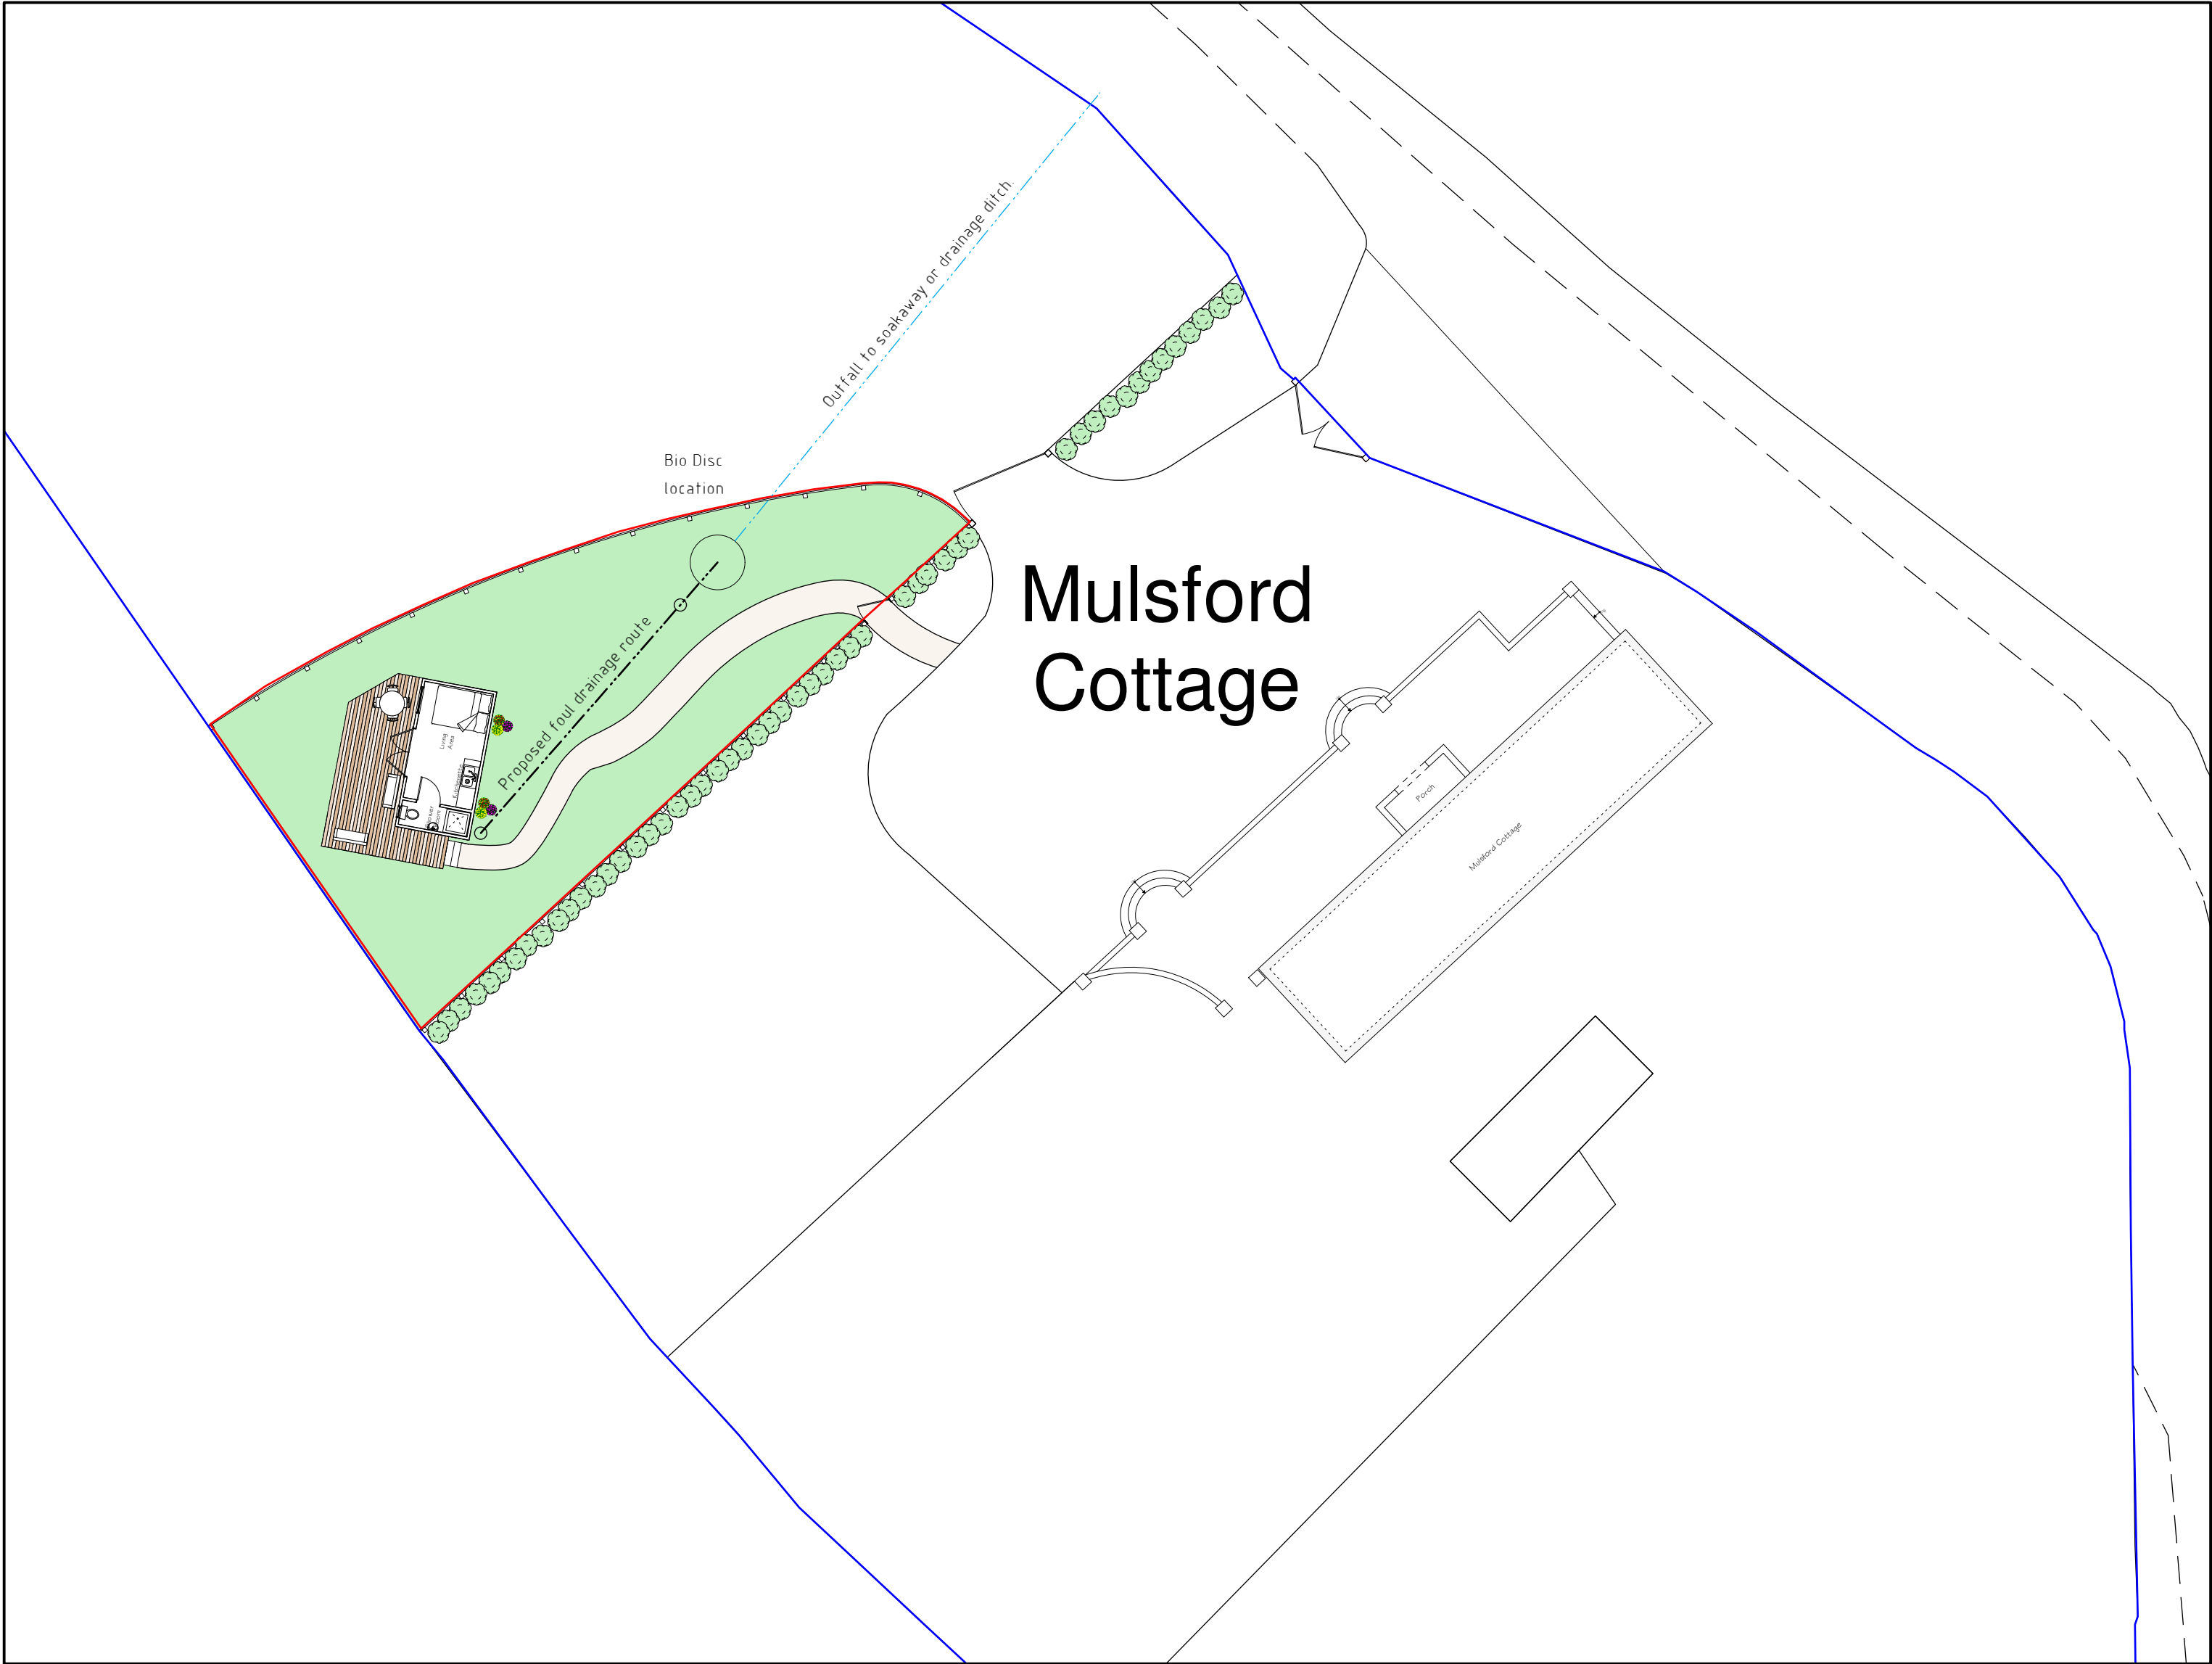
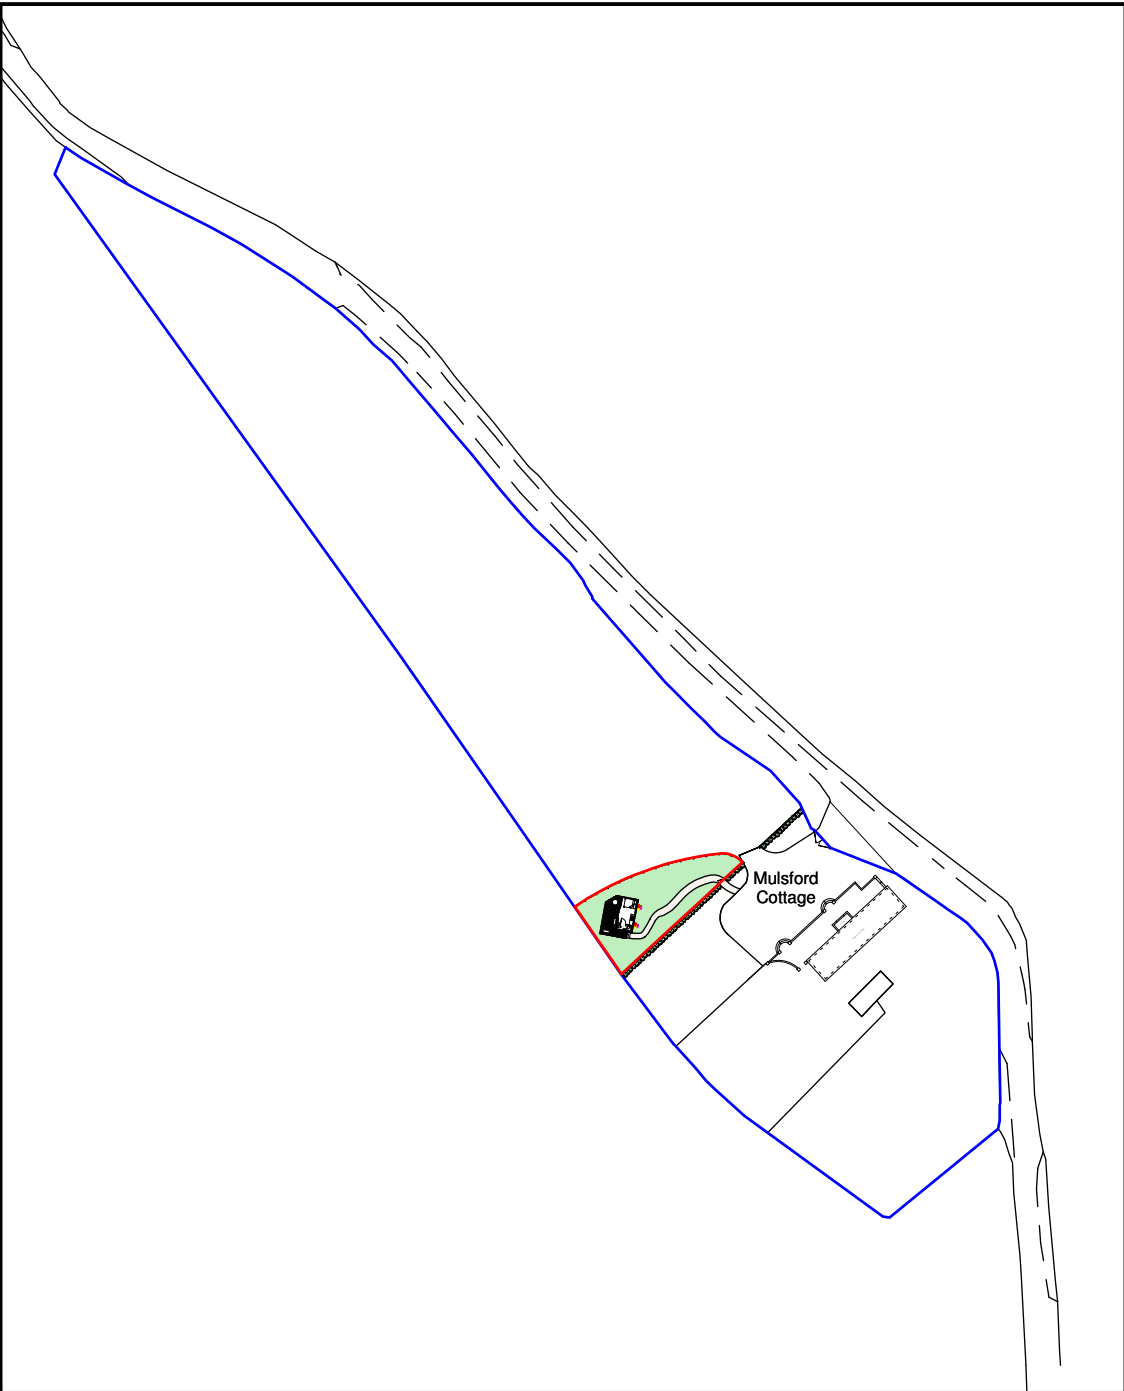
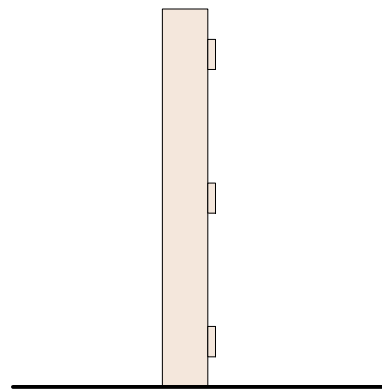


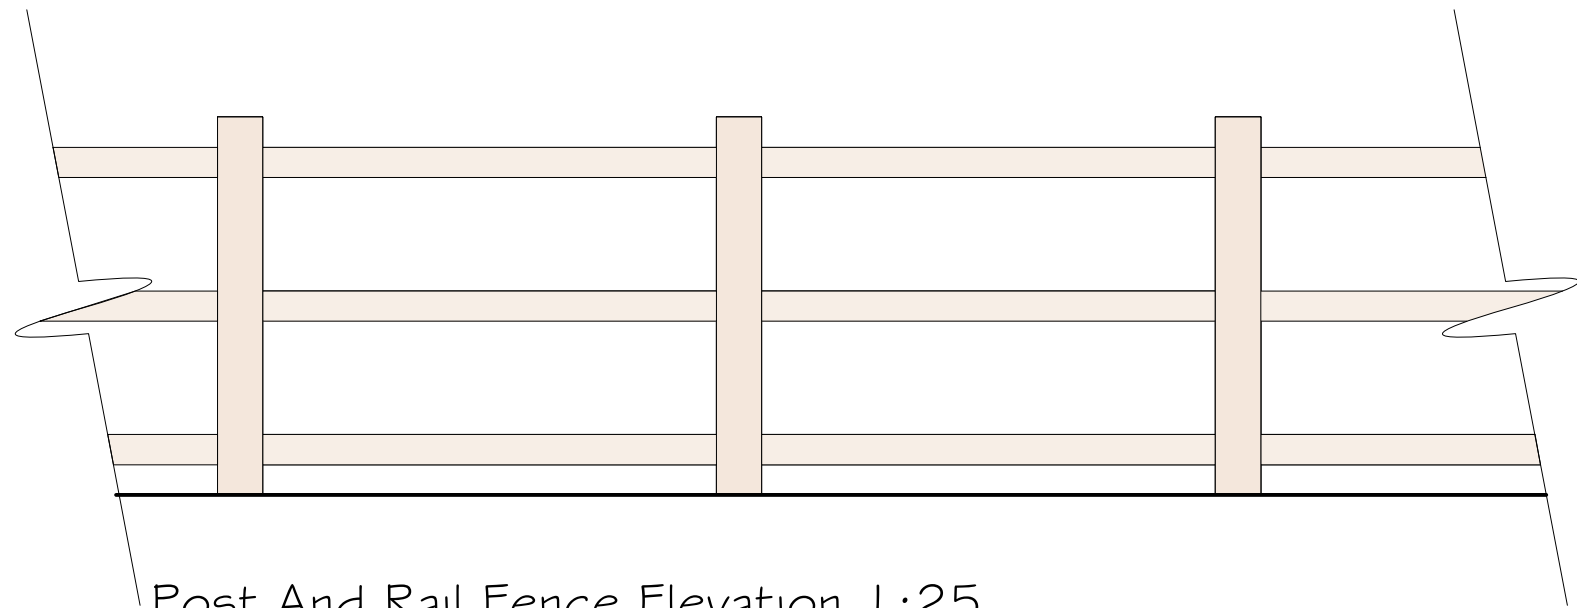

Location Plan 1:1250


Rev	Date	Detail	Initial
B	03/21	Bio-disc Added to proposal	D.J.E.
A	01/21	Design Amends	D.J.E.

Project:
Proposed Alterations to,
Mulsford Cottage, Mulsford,
Nr Sarn, Malpas,
Cheshire, SY14 7LP.

Title: Planning: Site & Location Plan	Scale: (A2) 1:25, 1:200 & 1:1250
---	--

Drawn By: D.J.Edwards	Date: Jan 2021
--------------------------	----------------------

Drawing No: D118/005	Sheet: 1 of 1
-------------------------	------------------

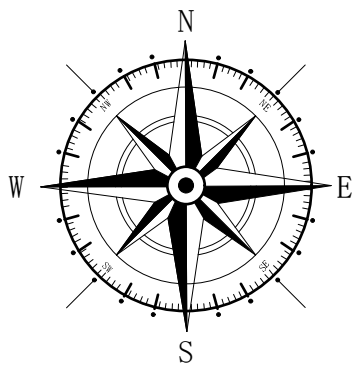

Key	
—	Application Site
—	Land Owned by Client

blueprint
architectural services



Office 3K4,
Redwither Business Tower,
Wrexham. LL13 9XT
Tel: 01978 356500
www.blueprintarchitectural.com

© copyright all rights reserved