




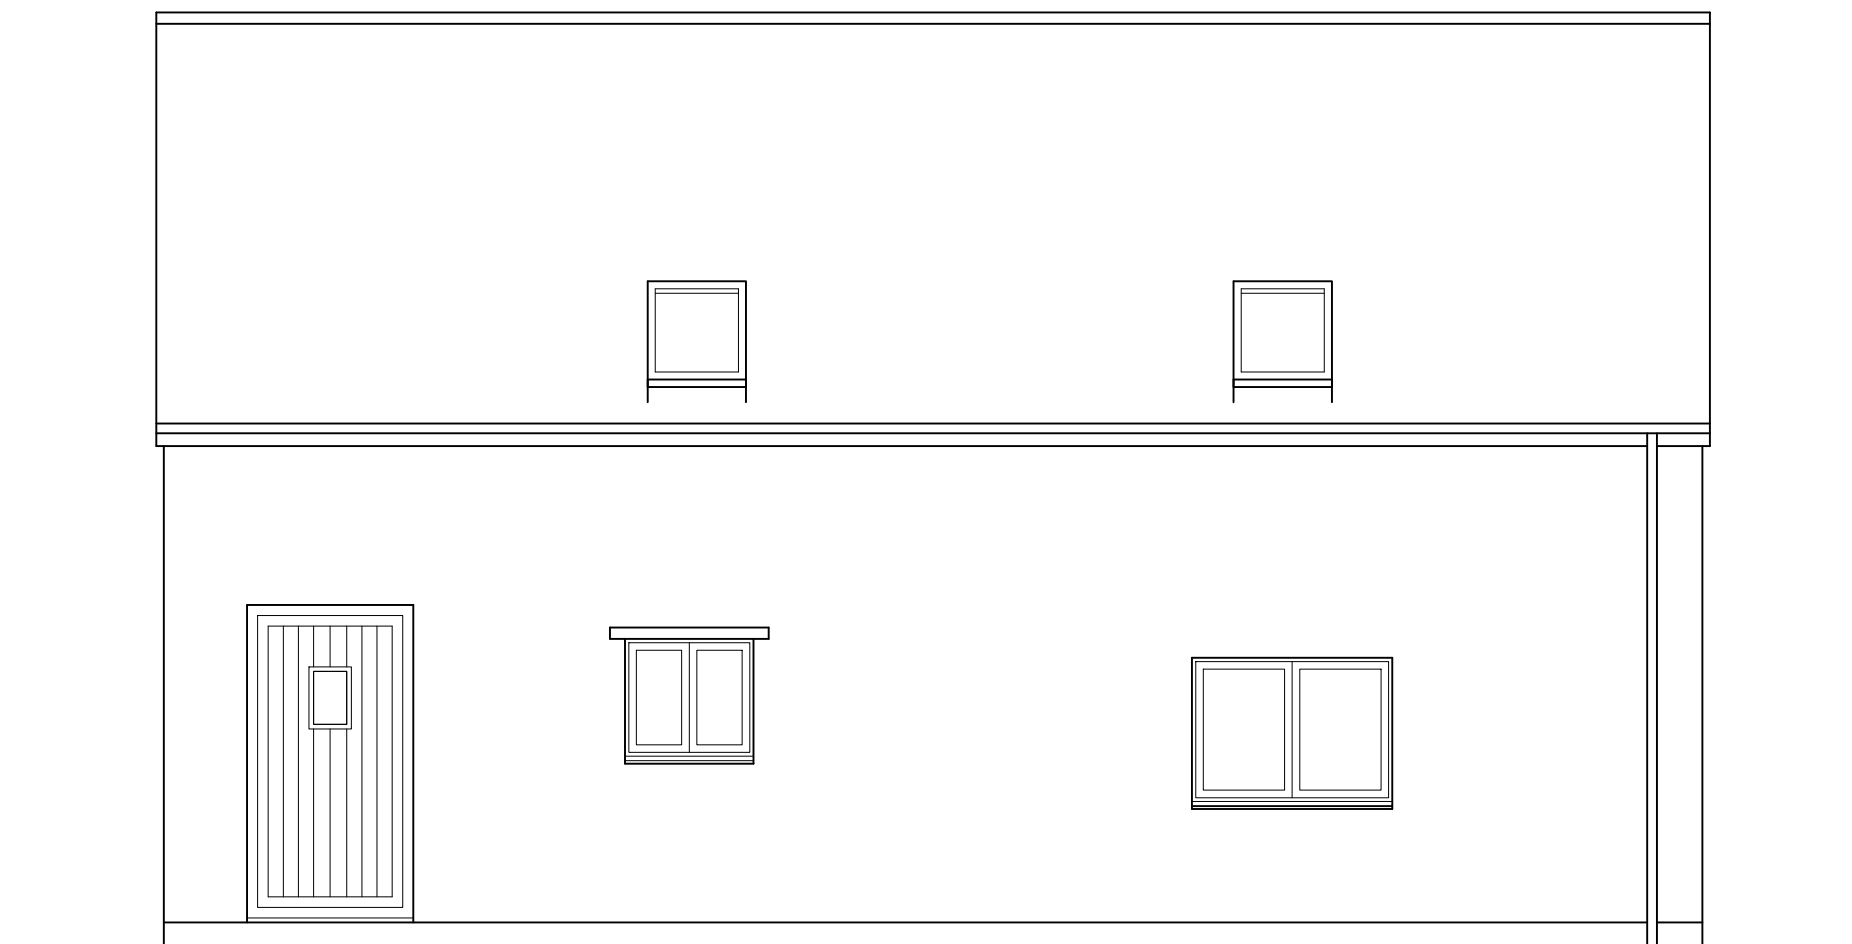


Front Elevation

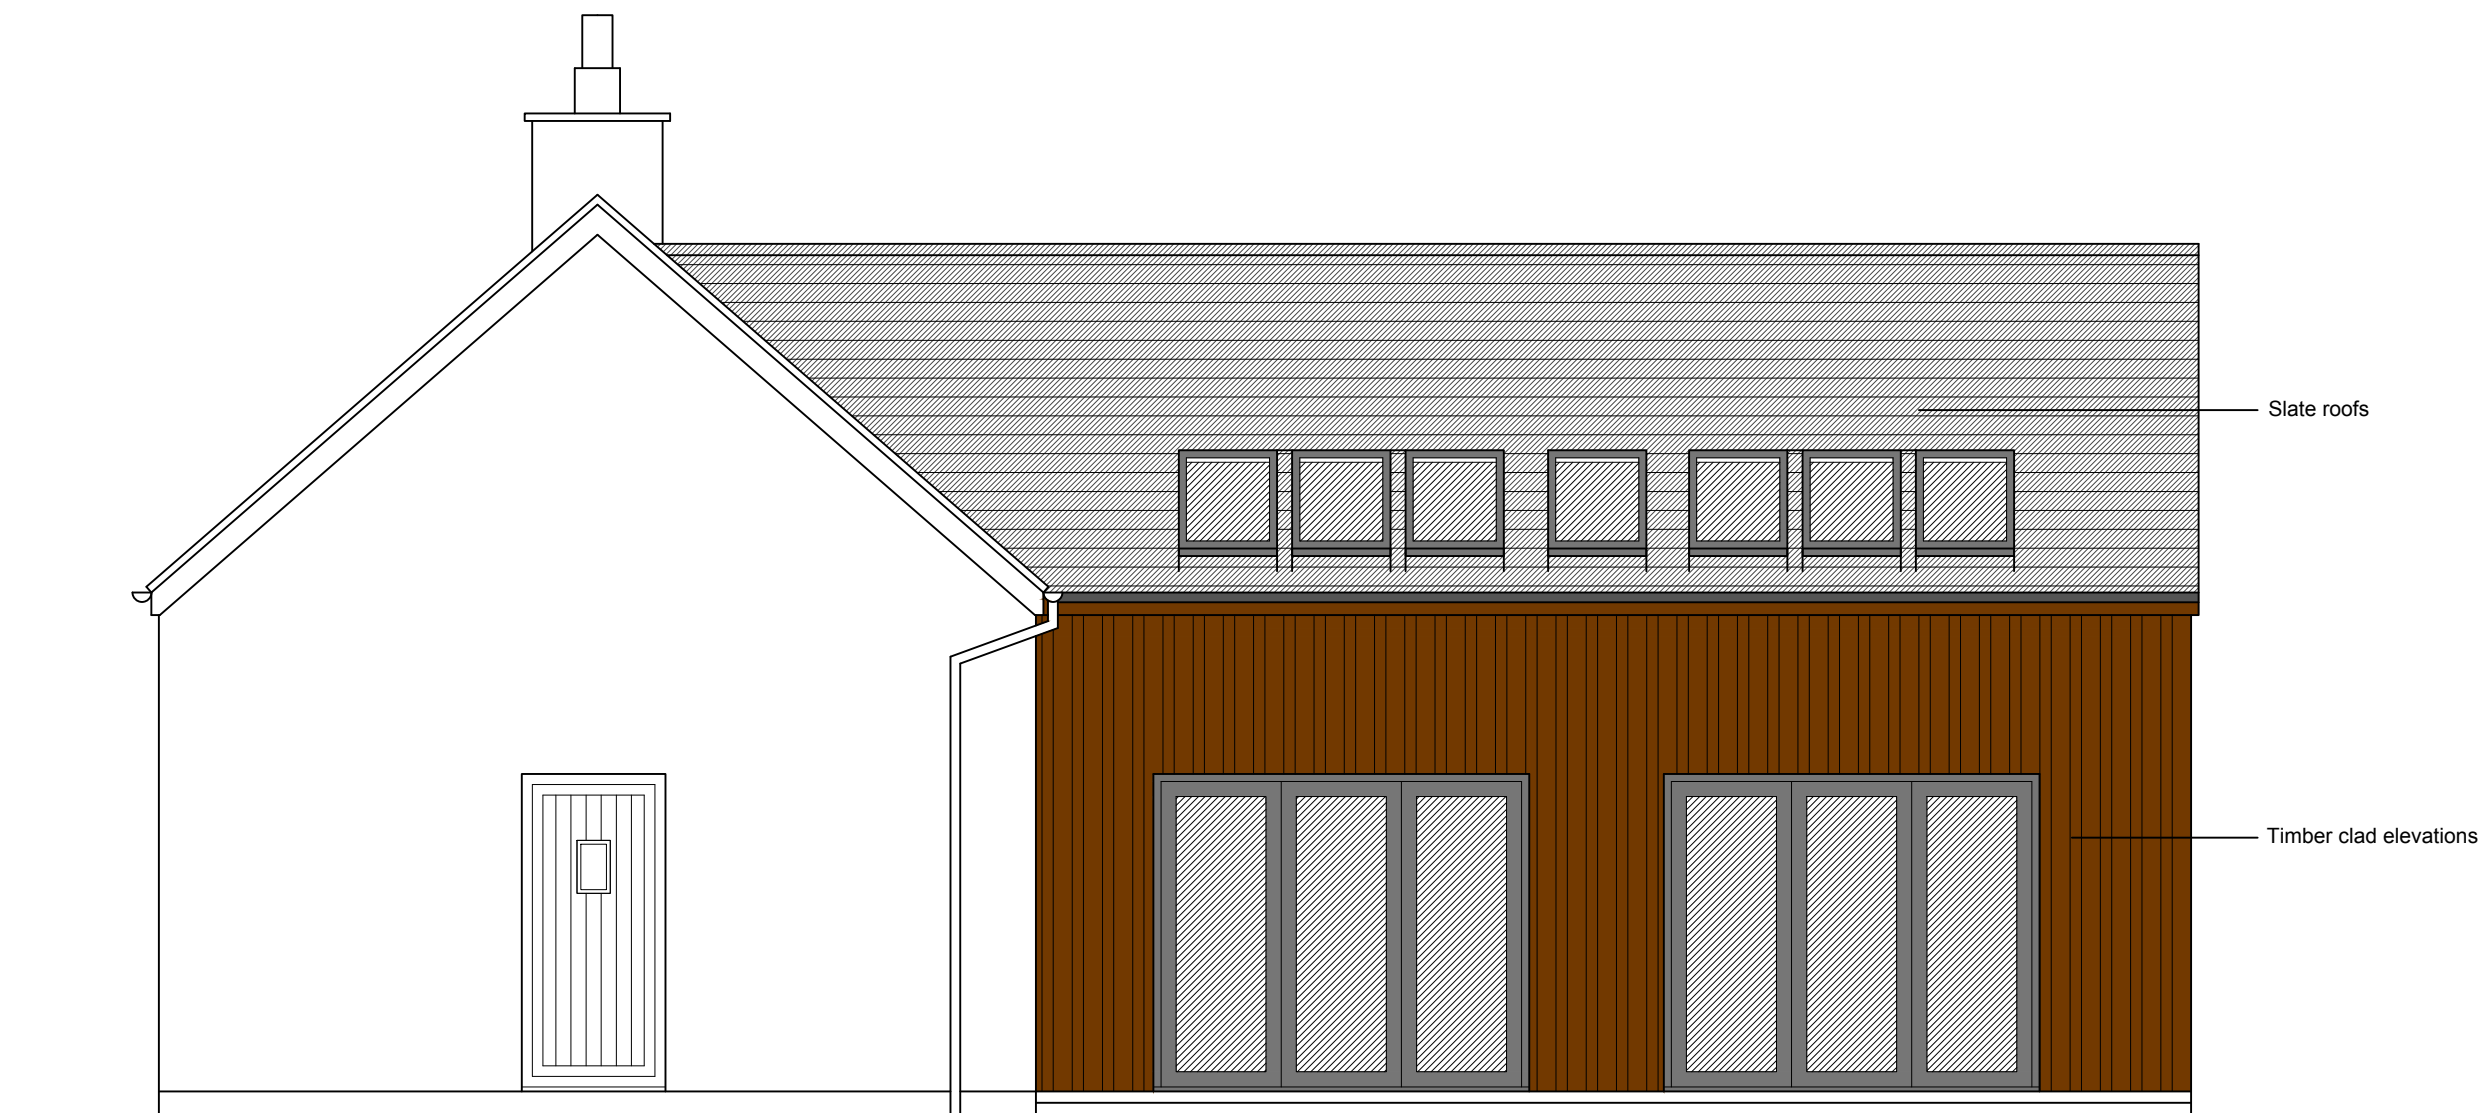


Side Elevation

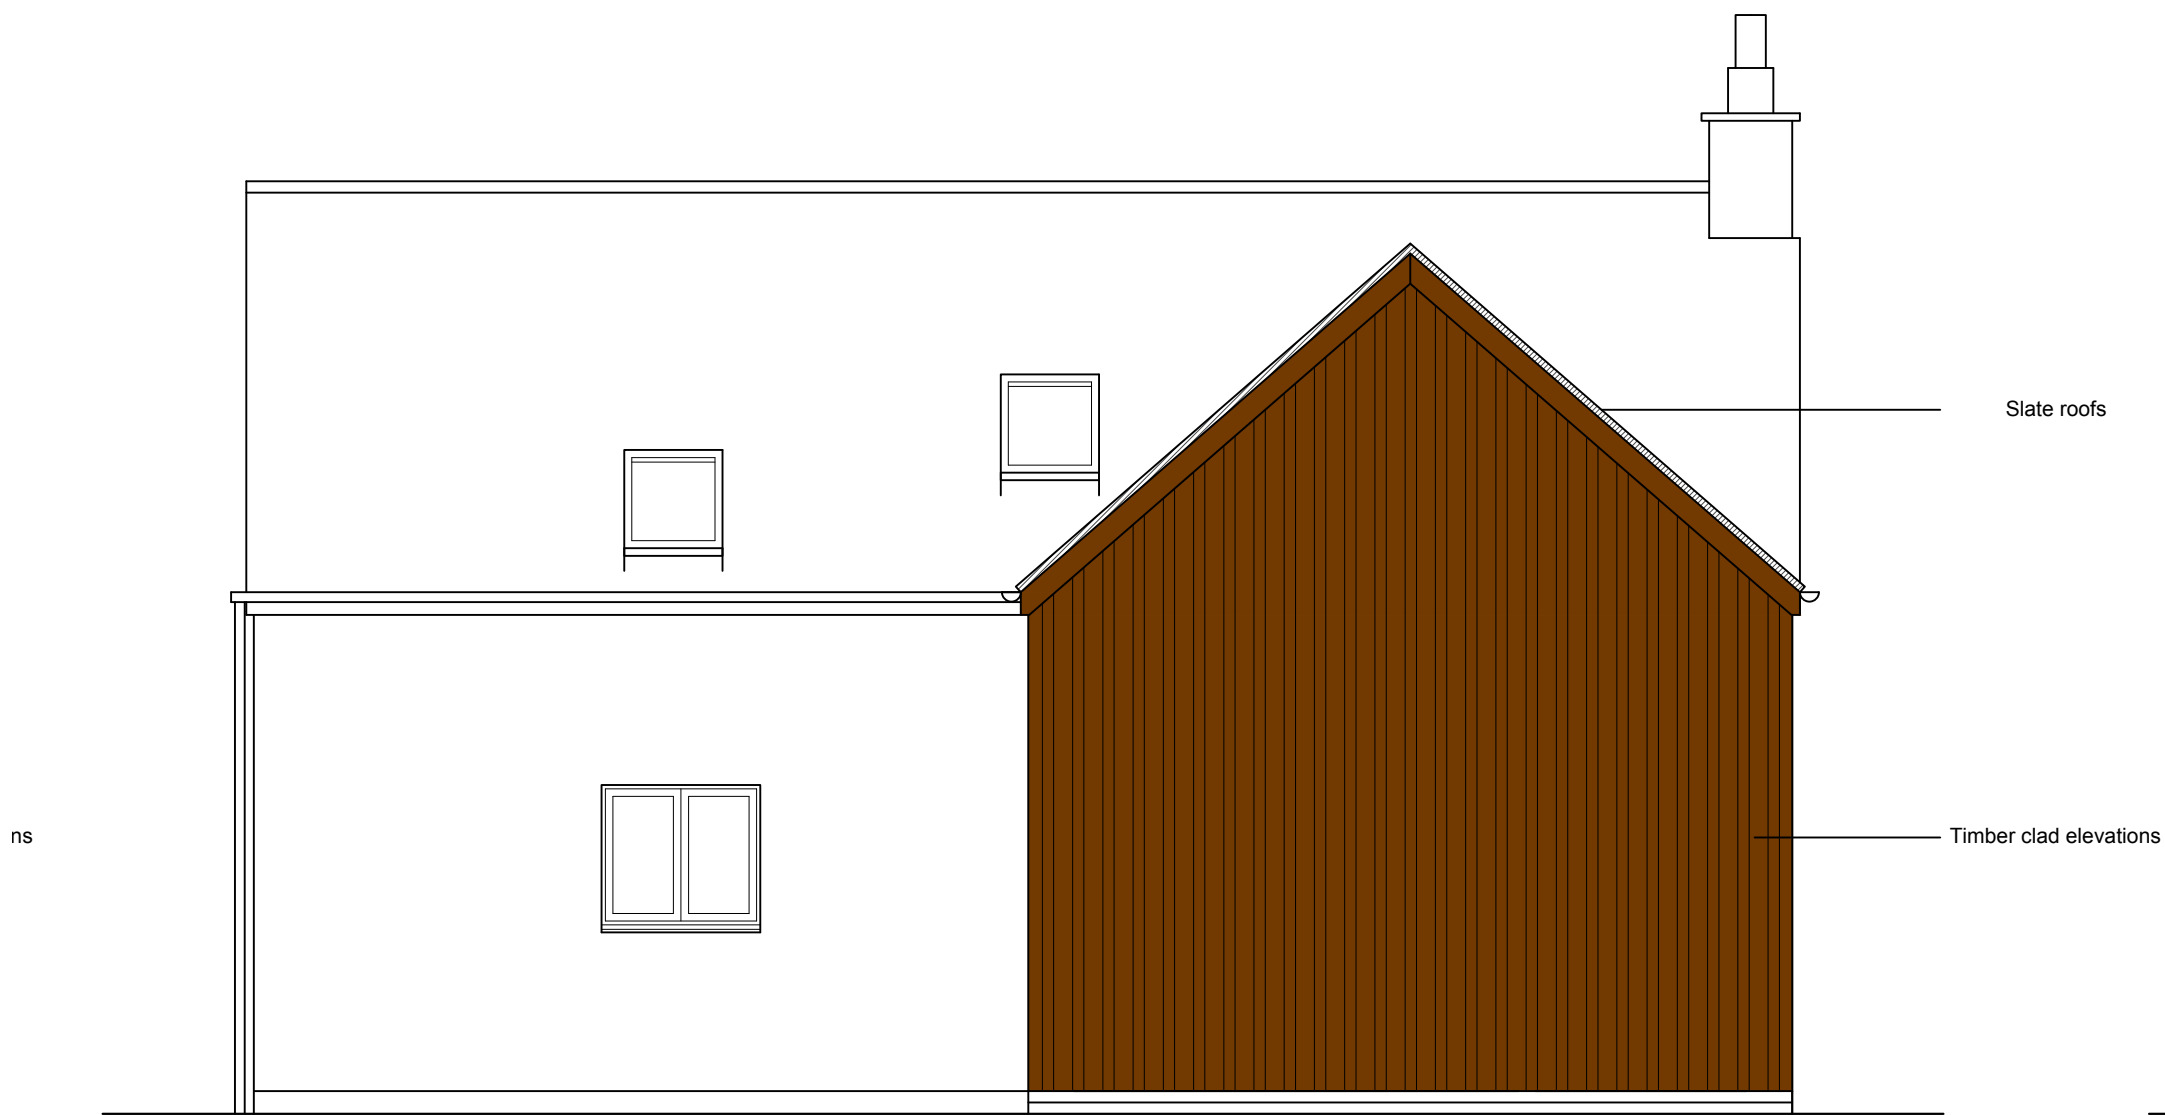

Rear Elevation

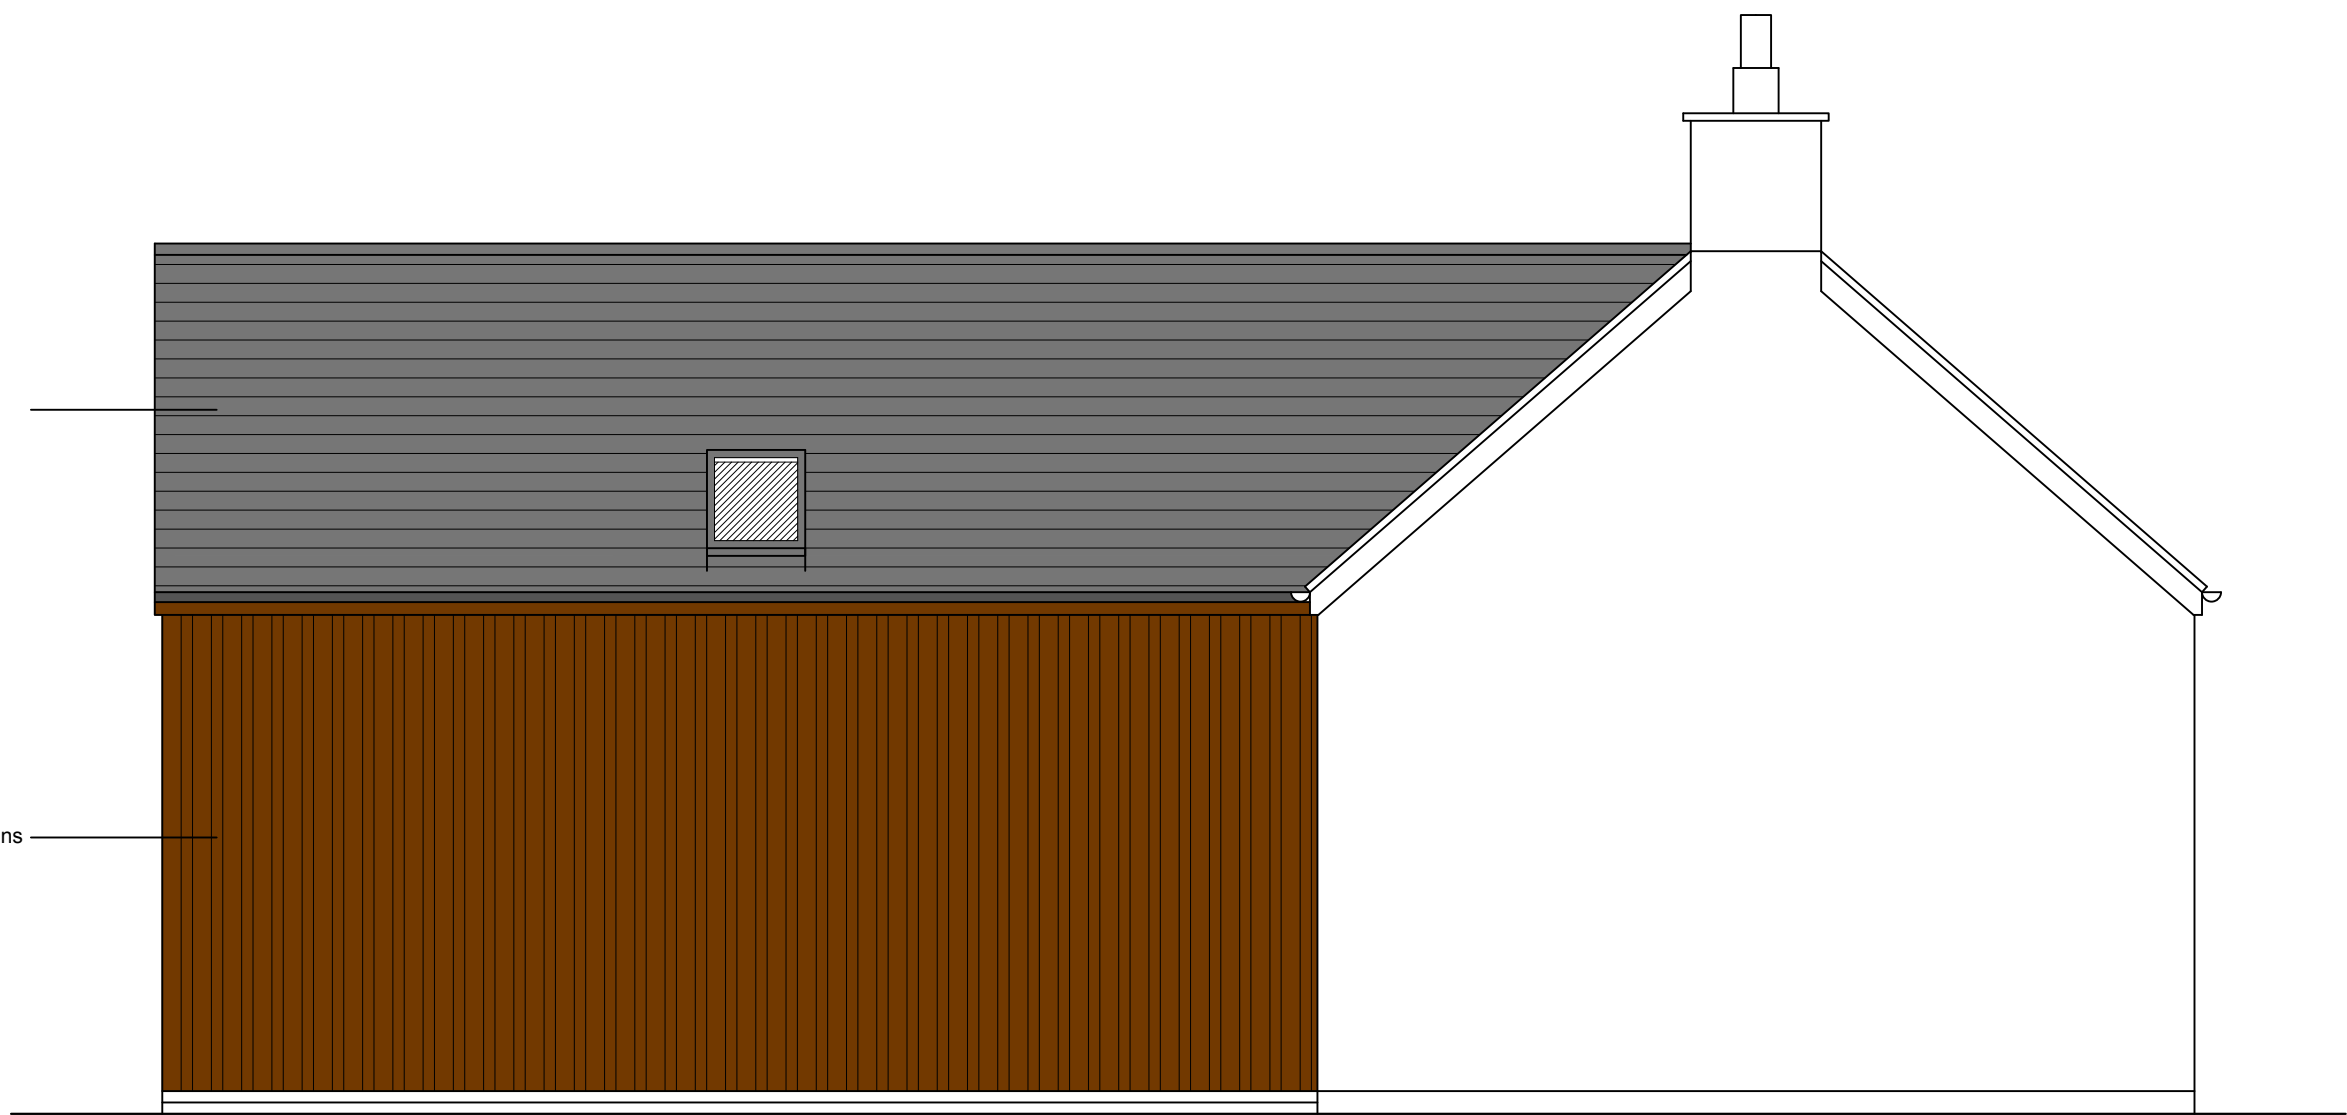

Side Elevation

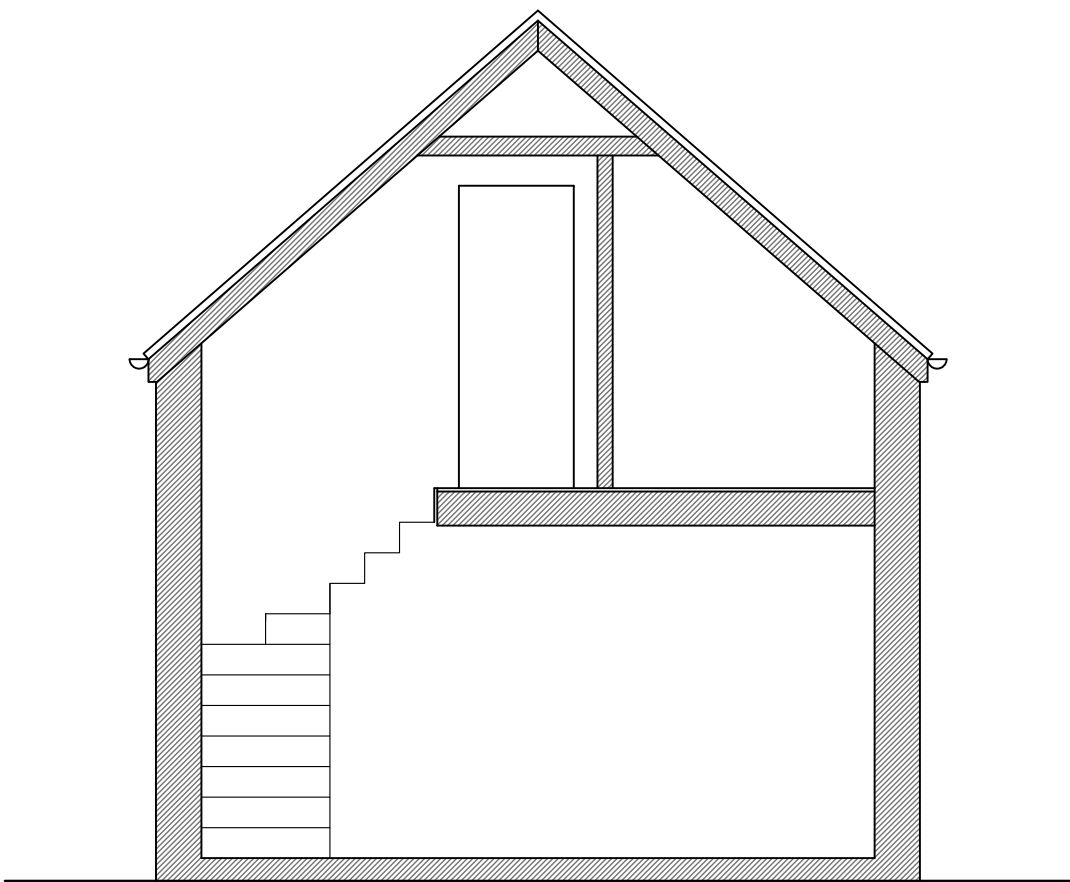

Section