



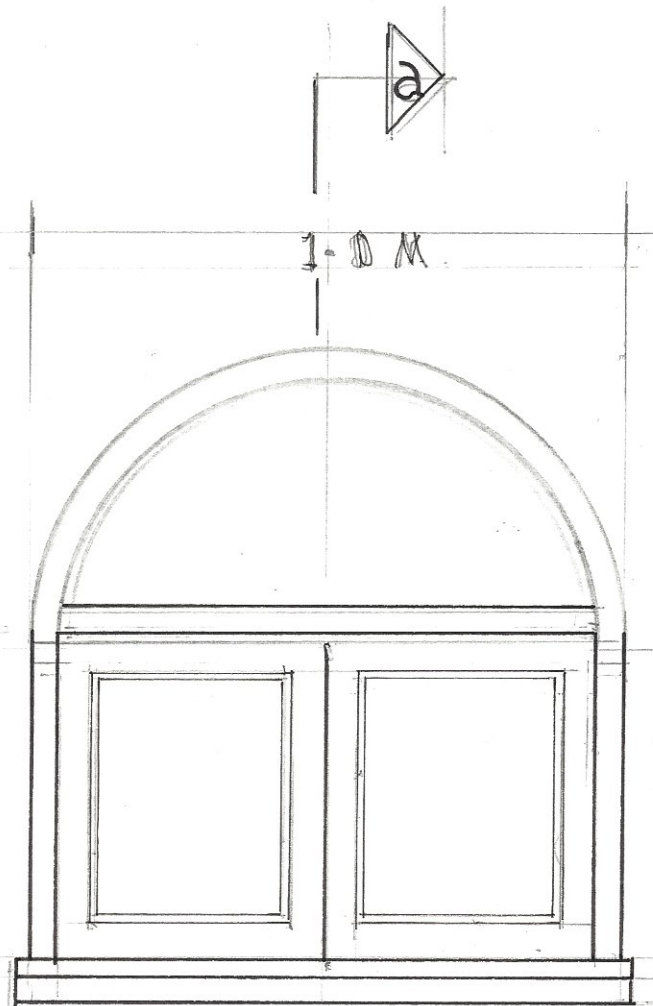

DAK FRAMES
 PILKINGTON K GLASS
 ARGON FILLED
 TWO OPENING LIGHTS

BRIDGE MAN COACH HOUSE
 HIGH ST. BANGOR ON DEE
 ALI30BU FOR J. A. LOX
 4TH. NOV. 20.20

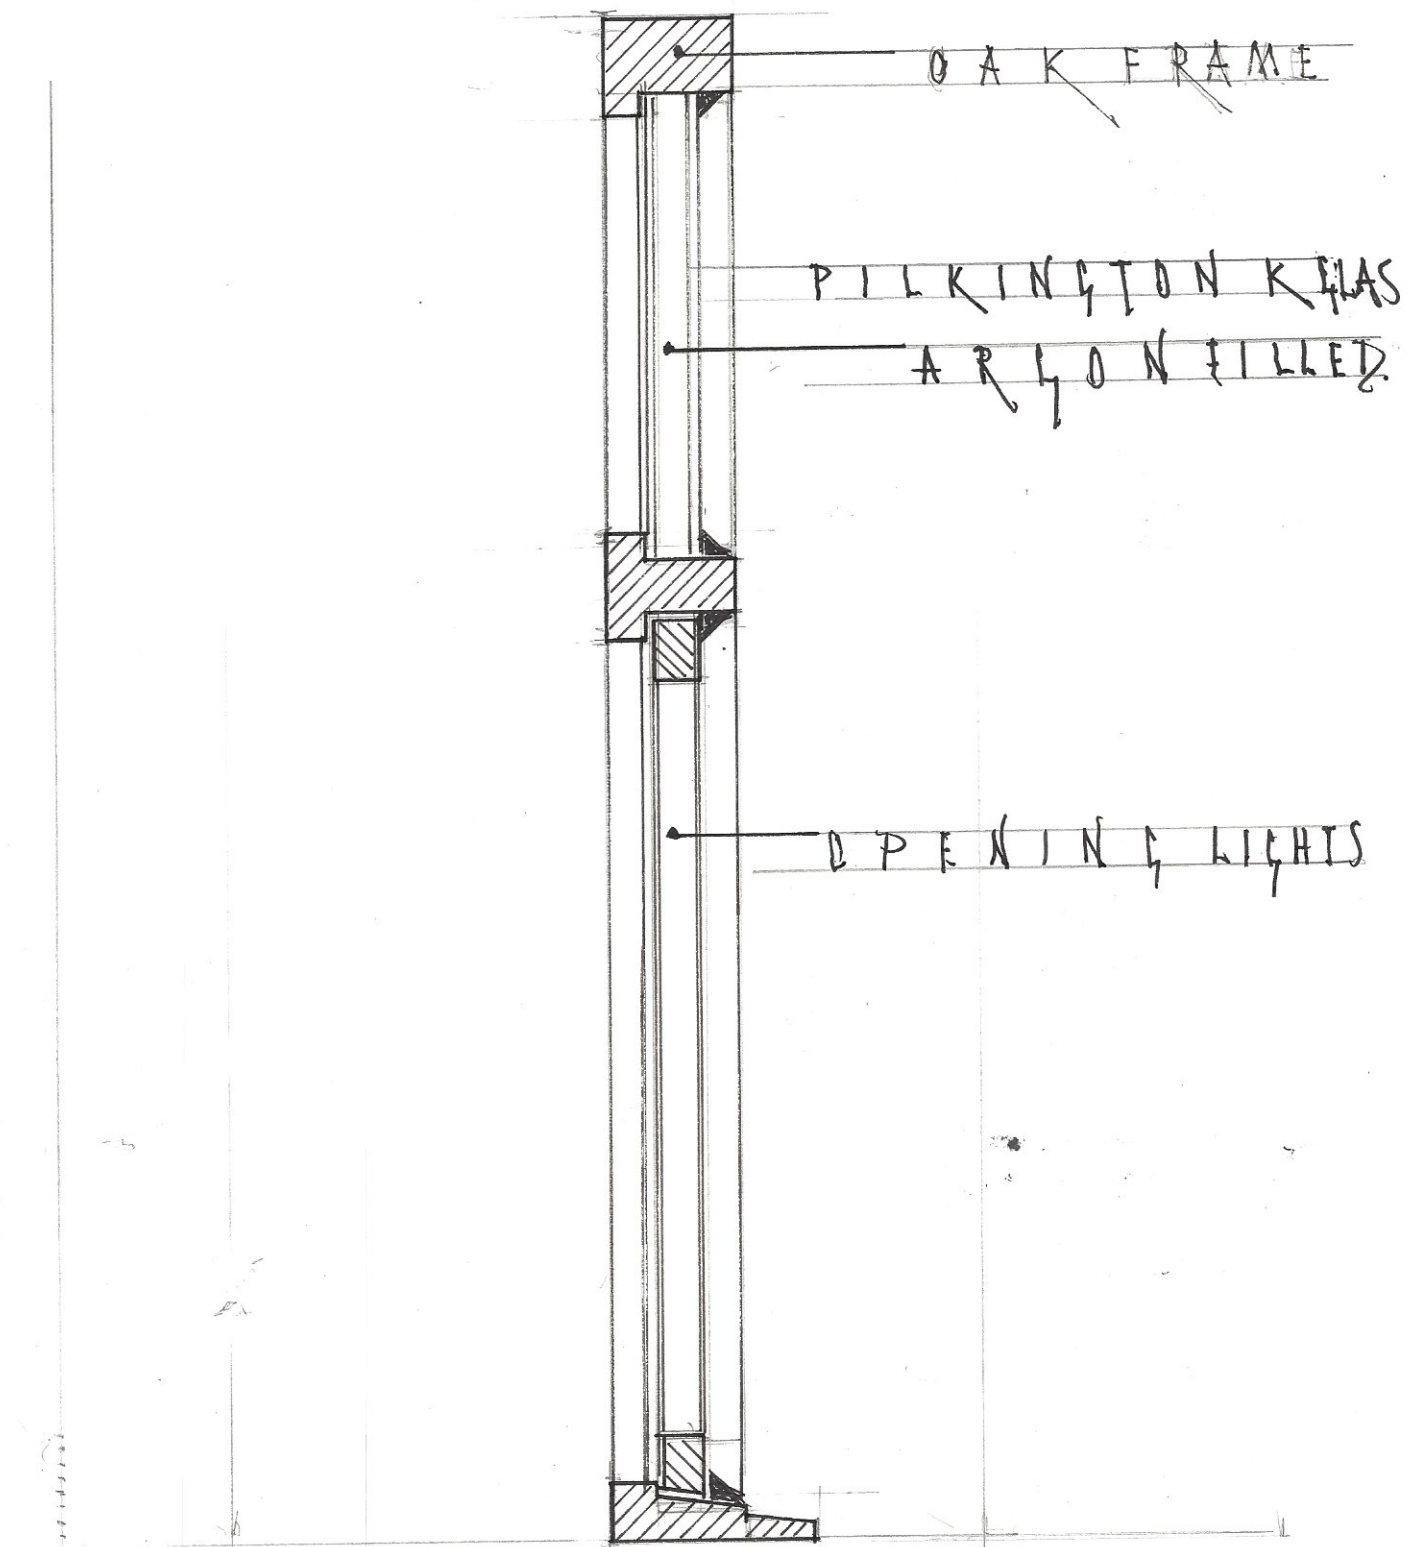

SECTION A-A

SCALE 1-50

FOR J A FAX. 15 FEB:20