


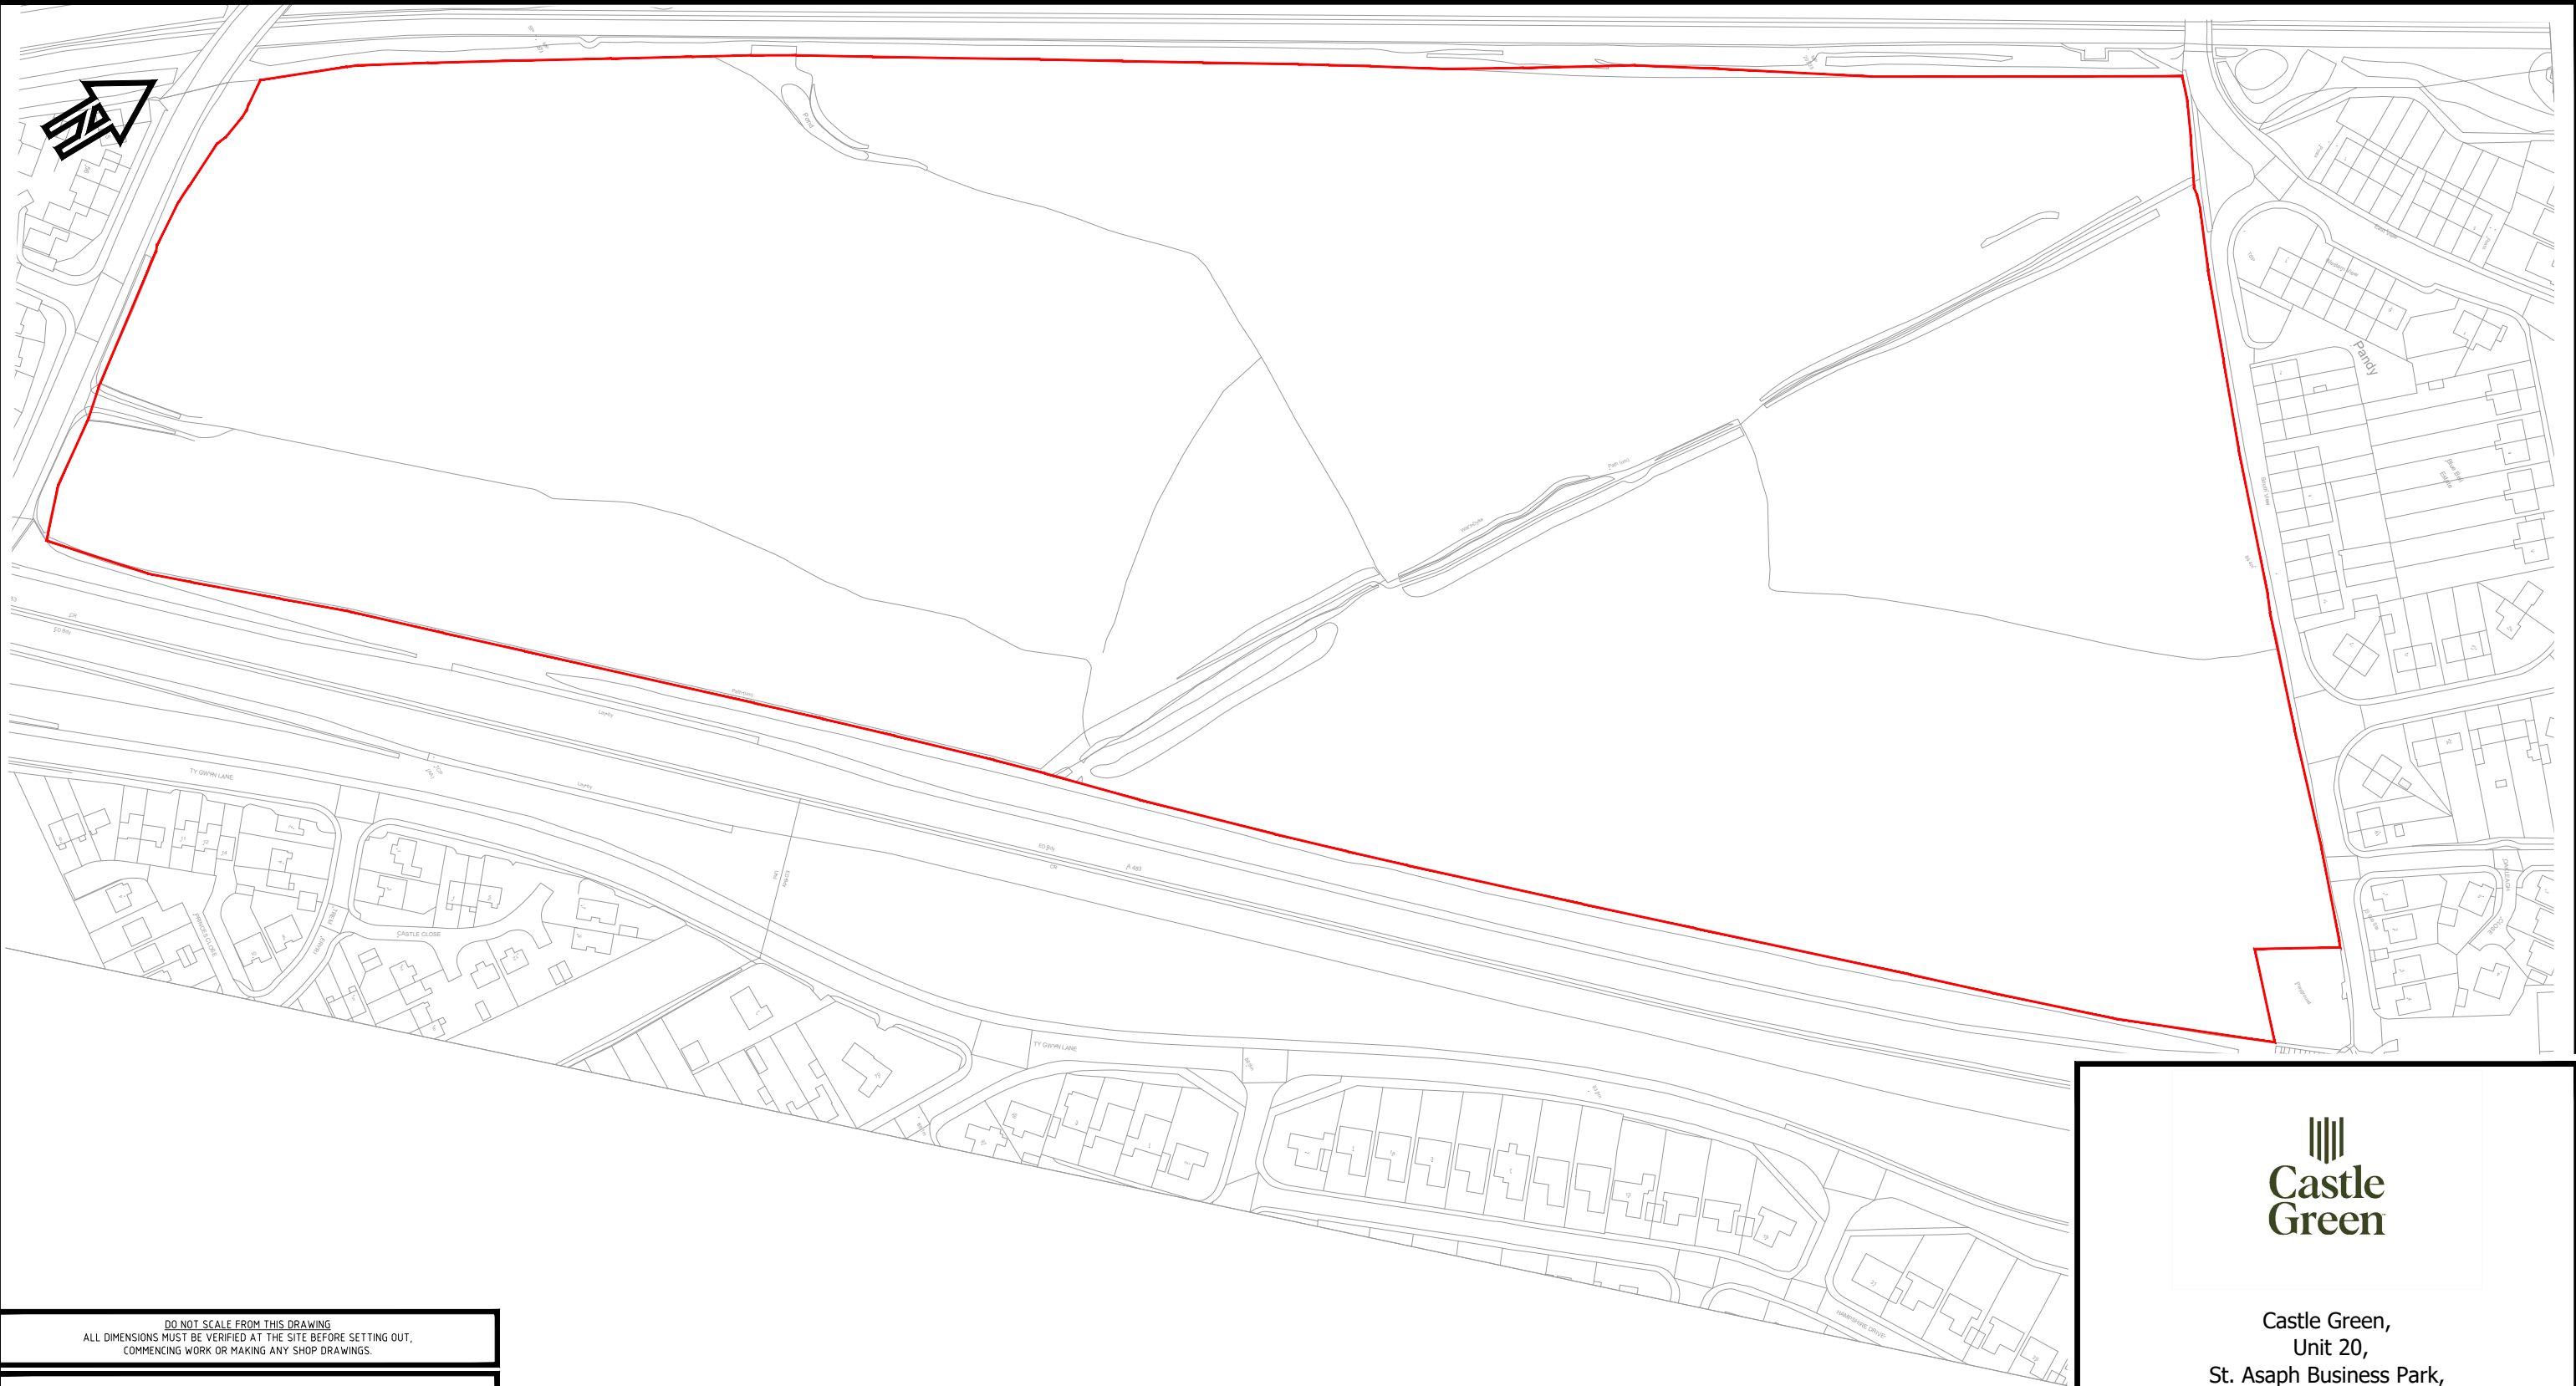

DO NOT SCALE FROM THIS DRAWING
ALL DIMENSIONS MUST BE VERIFIED AT THE SITE BEFORE SETTING OUT,
COMMENCING WORK OR MAKING ANY SHOP DRAWINGS.

Key:

Site Boundary.



Castle Green,
Unit 20,
St. Asaph Business Park,
Ffordd Richard Davies, St Asaph,
Denbighshire. LL17 0LJ.
Tel. 01745 536677

Site:		Main Road, Rhosrobin.	
Title:		Location Plan	
Scale:	1:2000	Date:	09/02/2021
Ref:	RHRO-LP.01	Rev:	-