


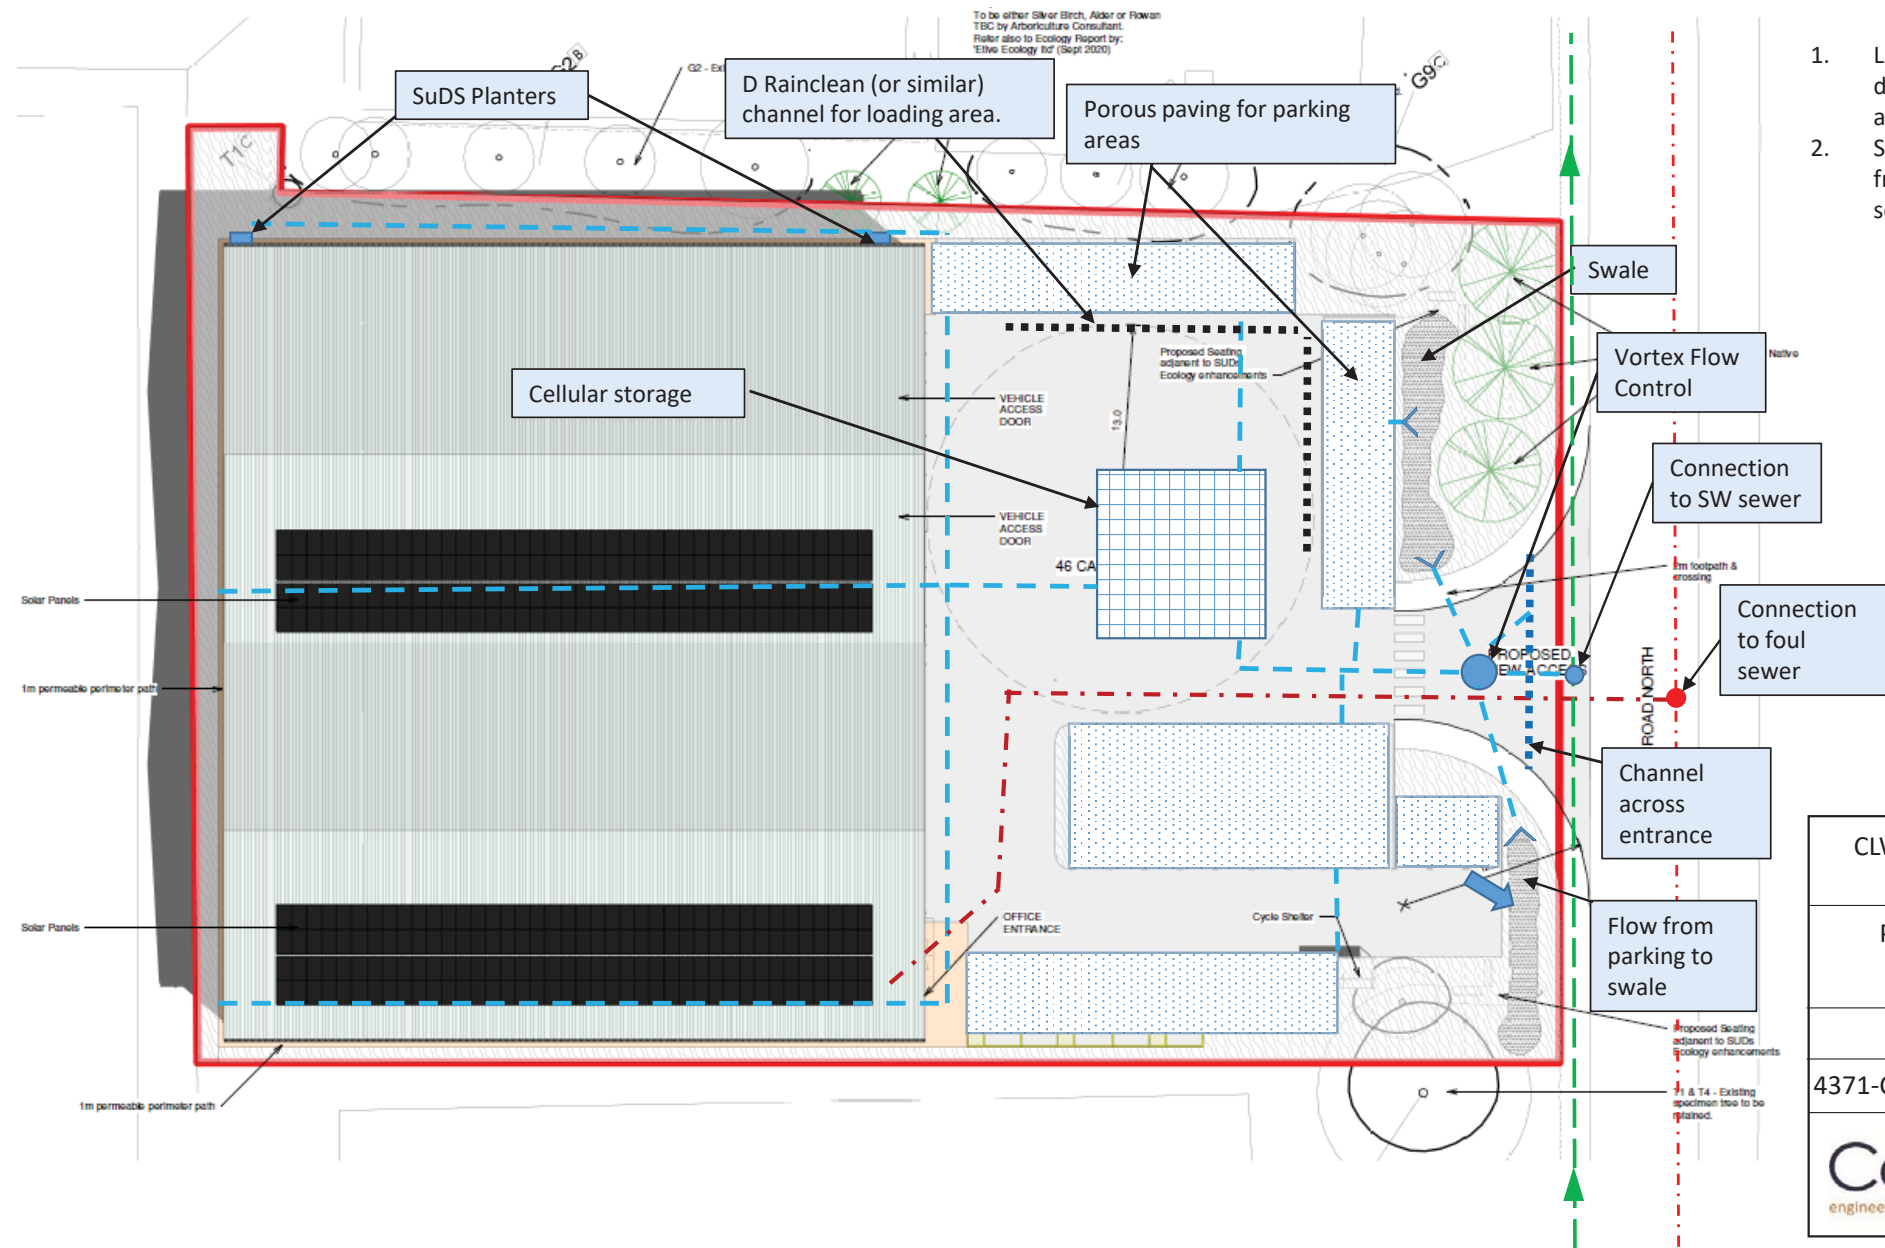

1. Layout to be developed for detailed design and full SAB application
2. Section agreements required from DCWW for connections to sewerage

CLWYDEOG ROAD NORTH,
WREXHAM

PROPOSED INDUSTRIAL /
WAREHOUSE UNIT

DRAINAGE STRATEGY

4371-CAU-XX-XX-DR-C-1600. S4-P1