




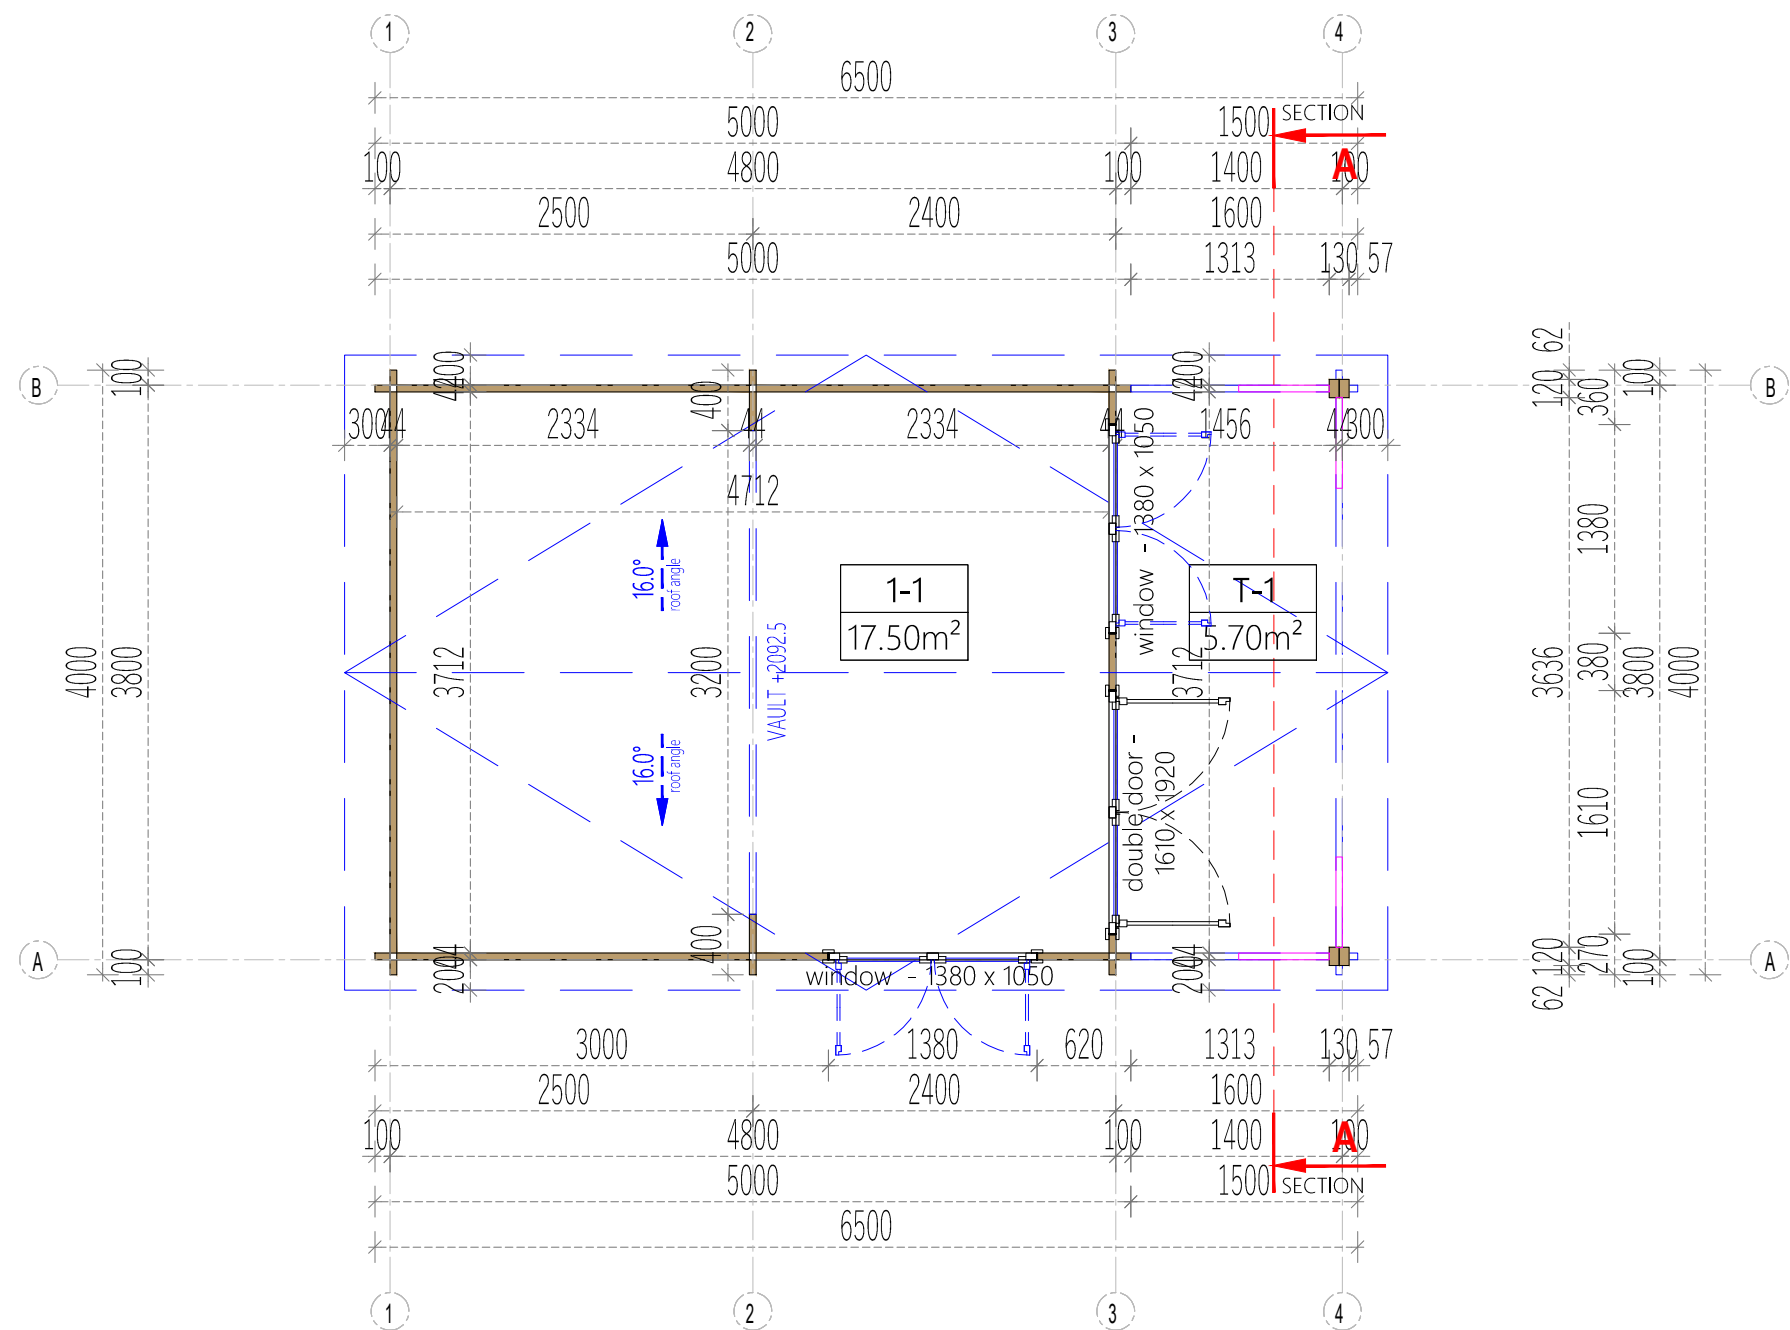

	Project Nr.				Interior area		17.50 m²		Wall thickness		44		D.K.	Paper size / scale		A3 / 1:50	
	L_72716				Built - up area		23.95 m²		Built height	min		2295		1 cm - 0.50 meter 0 1.00 m 2.00 m 3.00 m 4.00 m 2 cm 4 cm 6 cm 8 cm			
	2020-10-27				Roof angle		16.00°			max		2835					
					Roof area		30.50 m²			▲		743					
					Description												
										FLOOR PLAN							

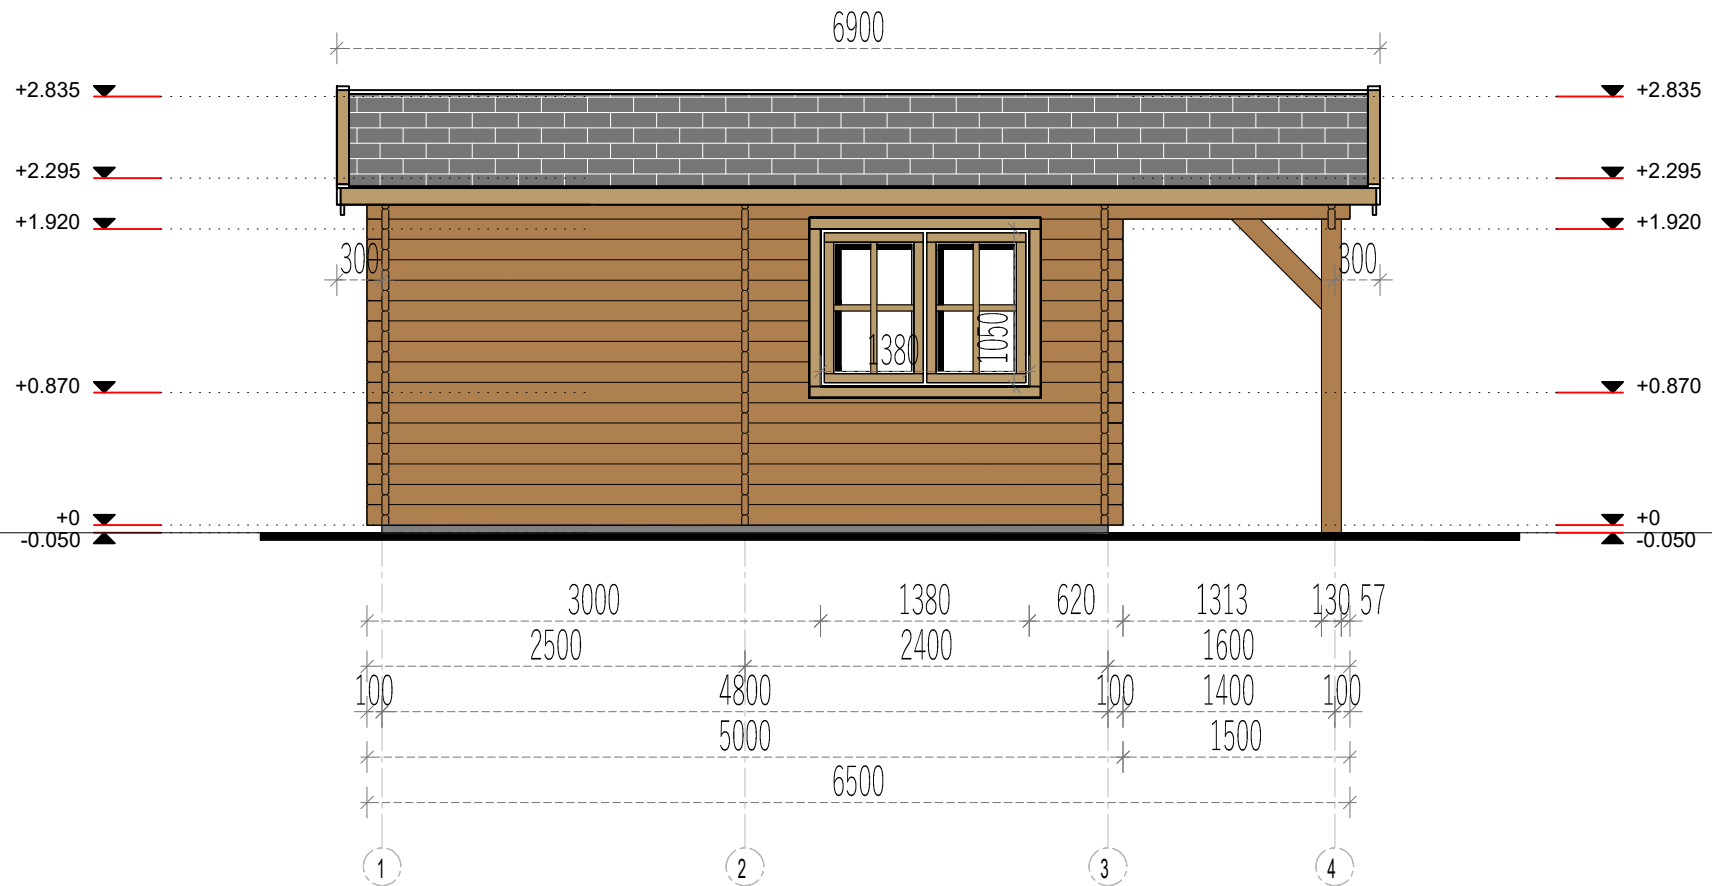

	Project Nr.				Interior area	17.50 m²	Wall thickness		44	D.K.	Paper size / scale	A4 / 1:50		
	L_72716				Built - up area	23.95 m²	Built height	min	2295					
	2020-10-27				Name	Date		Roof angle	16.00°				max	2835
					Roof area	30.50 m²		▲	743					
					Description			FACADE 1-4						
	01.00 m2.00 m3.00 m 2 cm4 cm6 cm 1 cm - 0.50 meter													

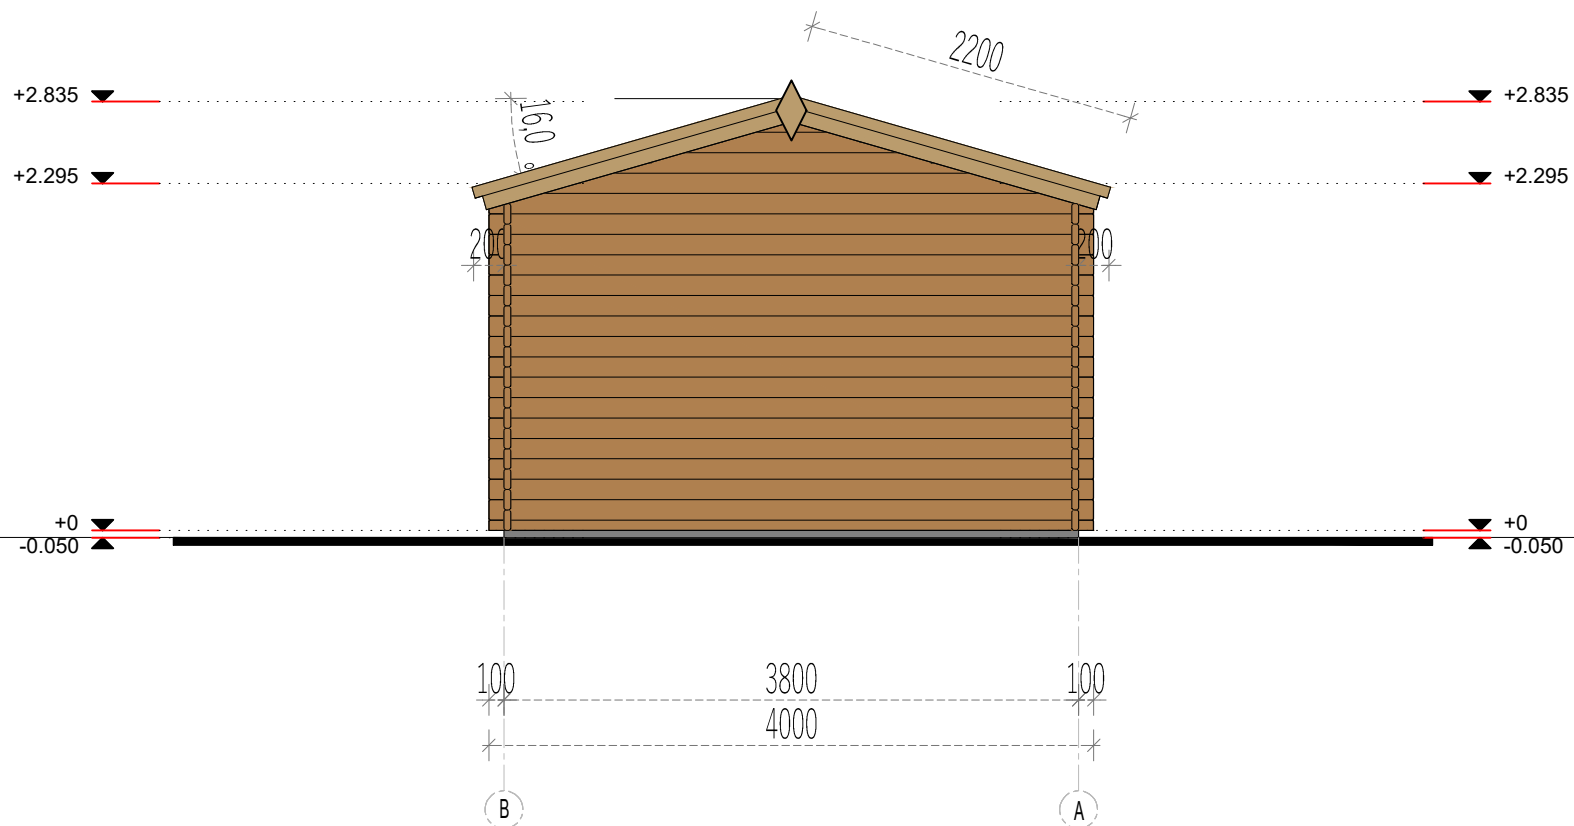

	Project Nr.			Interior area	17.50 m²	Wall thickness		44	D.K.	Paper size / scale	A4 / 1:50	
	L_72716			Built - up area	23.95 m²	Built height	min	2295				
	2020-10-27	Name	Date		Roof angle		16.00°	max				2835
					Roof area		30.50 m²	▲				743
					Description							FACADE B-A

0

1.00 m

2.00 m


3.00 m

2 cm


4 cm

6 cm

1 cm - 0.50 meter

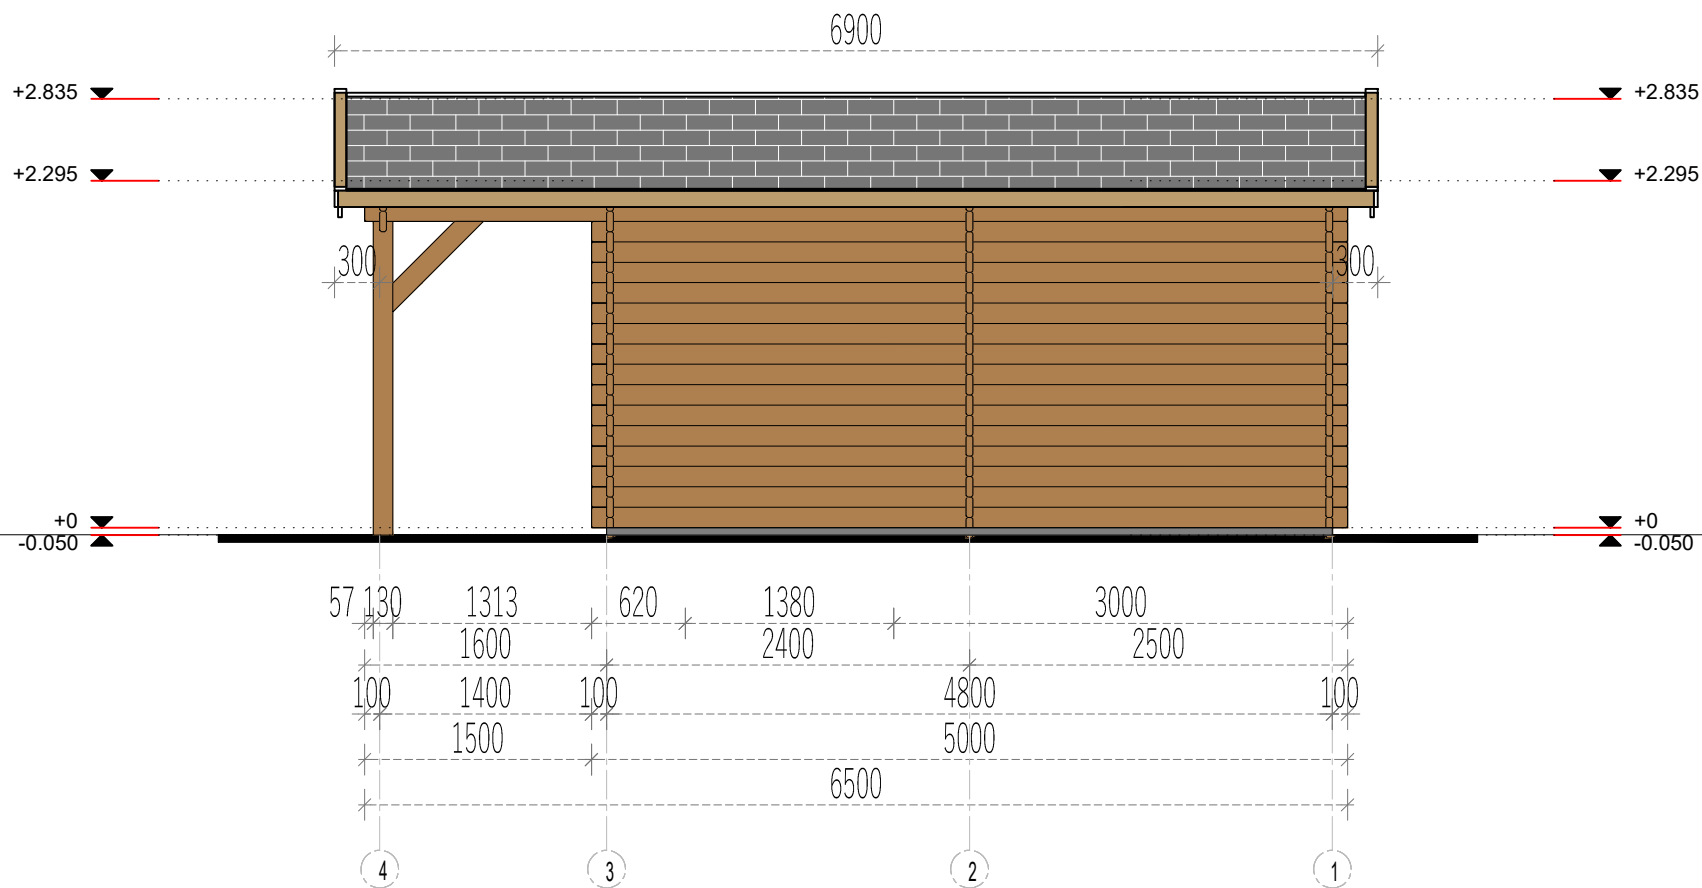


	Project Nr.			Interior area	17.50 m²	Wall thickness		44	D.K.	Paper size / scale	A4 / 1:50
	L_72716			Built - up area	23.95 m²	Built height	min	2295	1 cm - 0.50 meter 01.00 m2.00 m3.00 m 2 cm4 cm6 cm		
	2020-10-27			Roof angle	16.00°		max	2835			
				Roof area	30.50 m²		▲	743			
				Description		FACADE 4-1					

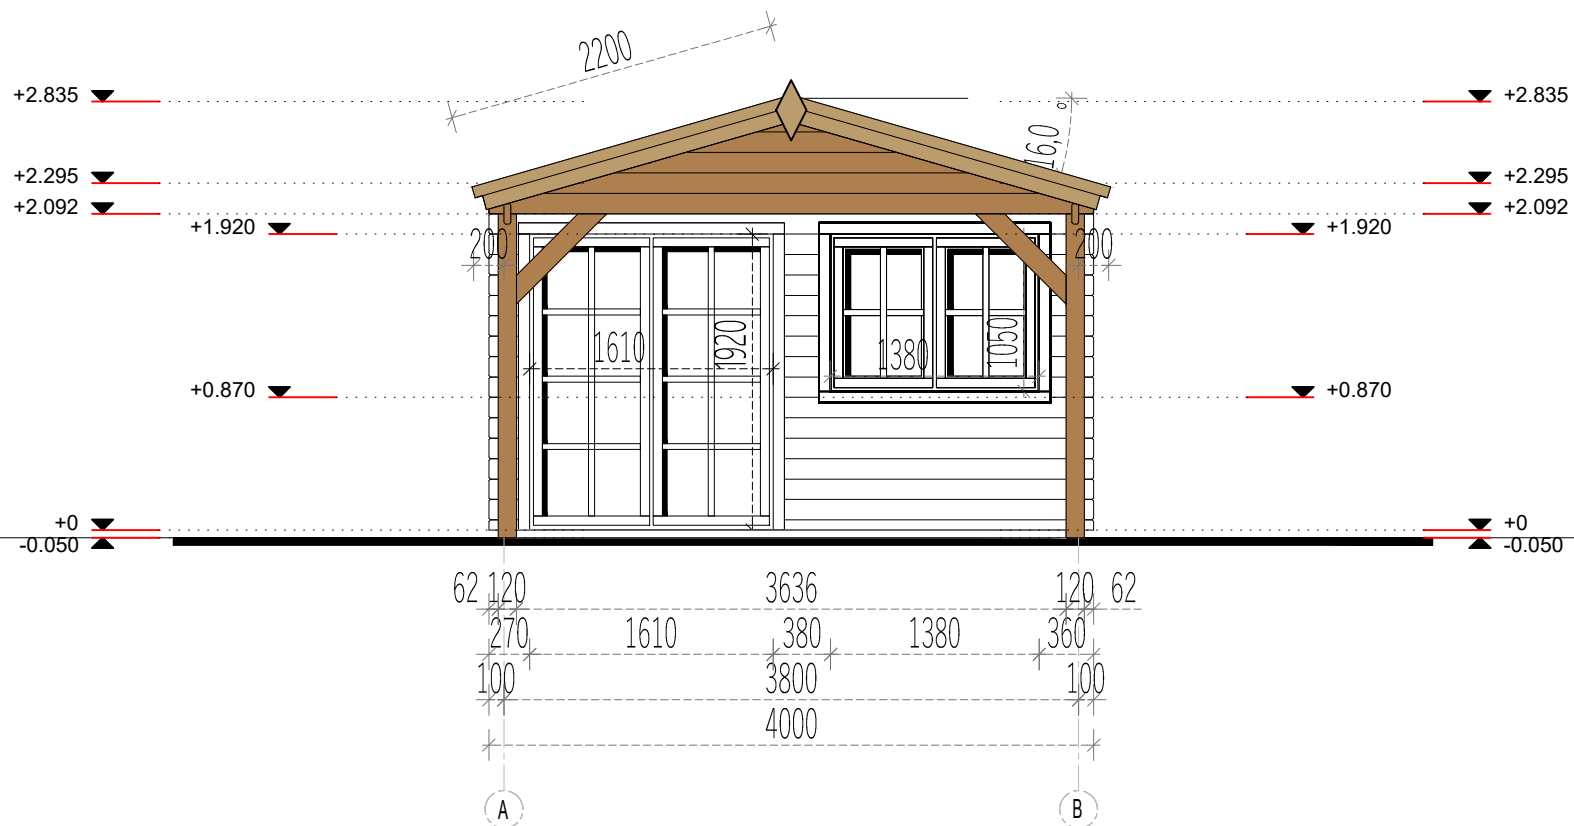

	Project Nr.			Interior area	17.50 m²	Wall thickness		44	D.K.	Paper size / scale	A4 / 1:50
	L_72716			Built - up area	23.95 m²	Built height	min	2295	1 cm - 0.50 meter 01.00 m2.00 m3.00 m 2 cm4 cm6 cm		
	2020-10-27	Name	Date	Roof angle	16.00°		max	2835			
				Roof area	30.50 m²		▲	743			
				Description	FACADE A-B						

All rights reserved. Any unauthorized changes to the drawing are strictly prohibited.

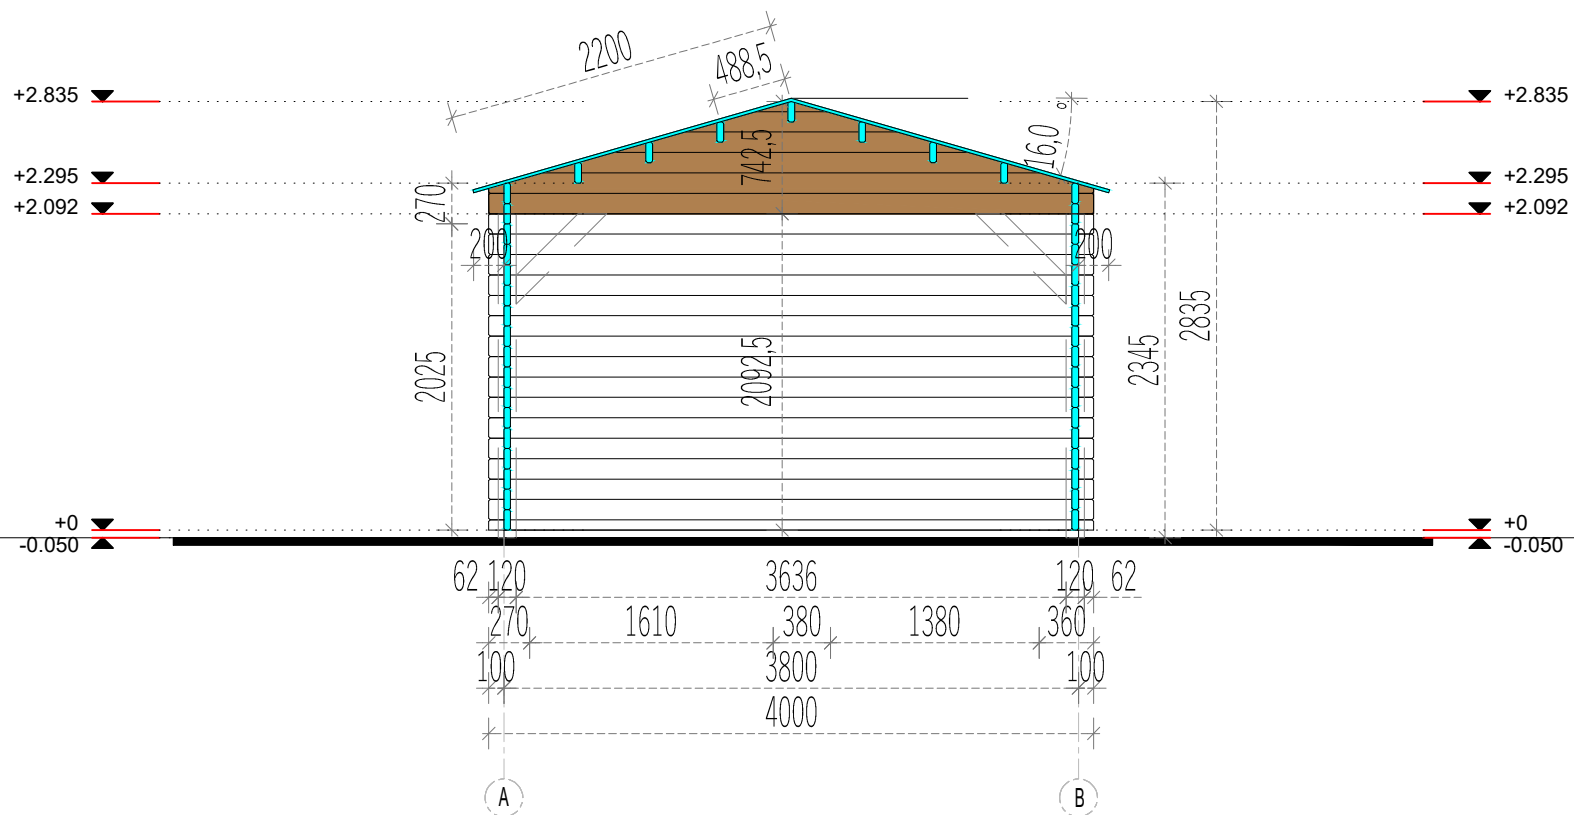

Project Nr.					Interior area	17.50 m²	Wall thickness		44	D.K.	Paper size / scale	A4 / 1:50
L_72716					Built - up area	23.95 m²	Built height	min	2295	1 cm - 0.50 meter 01.00 m2.00 m3.00 m </		